


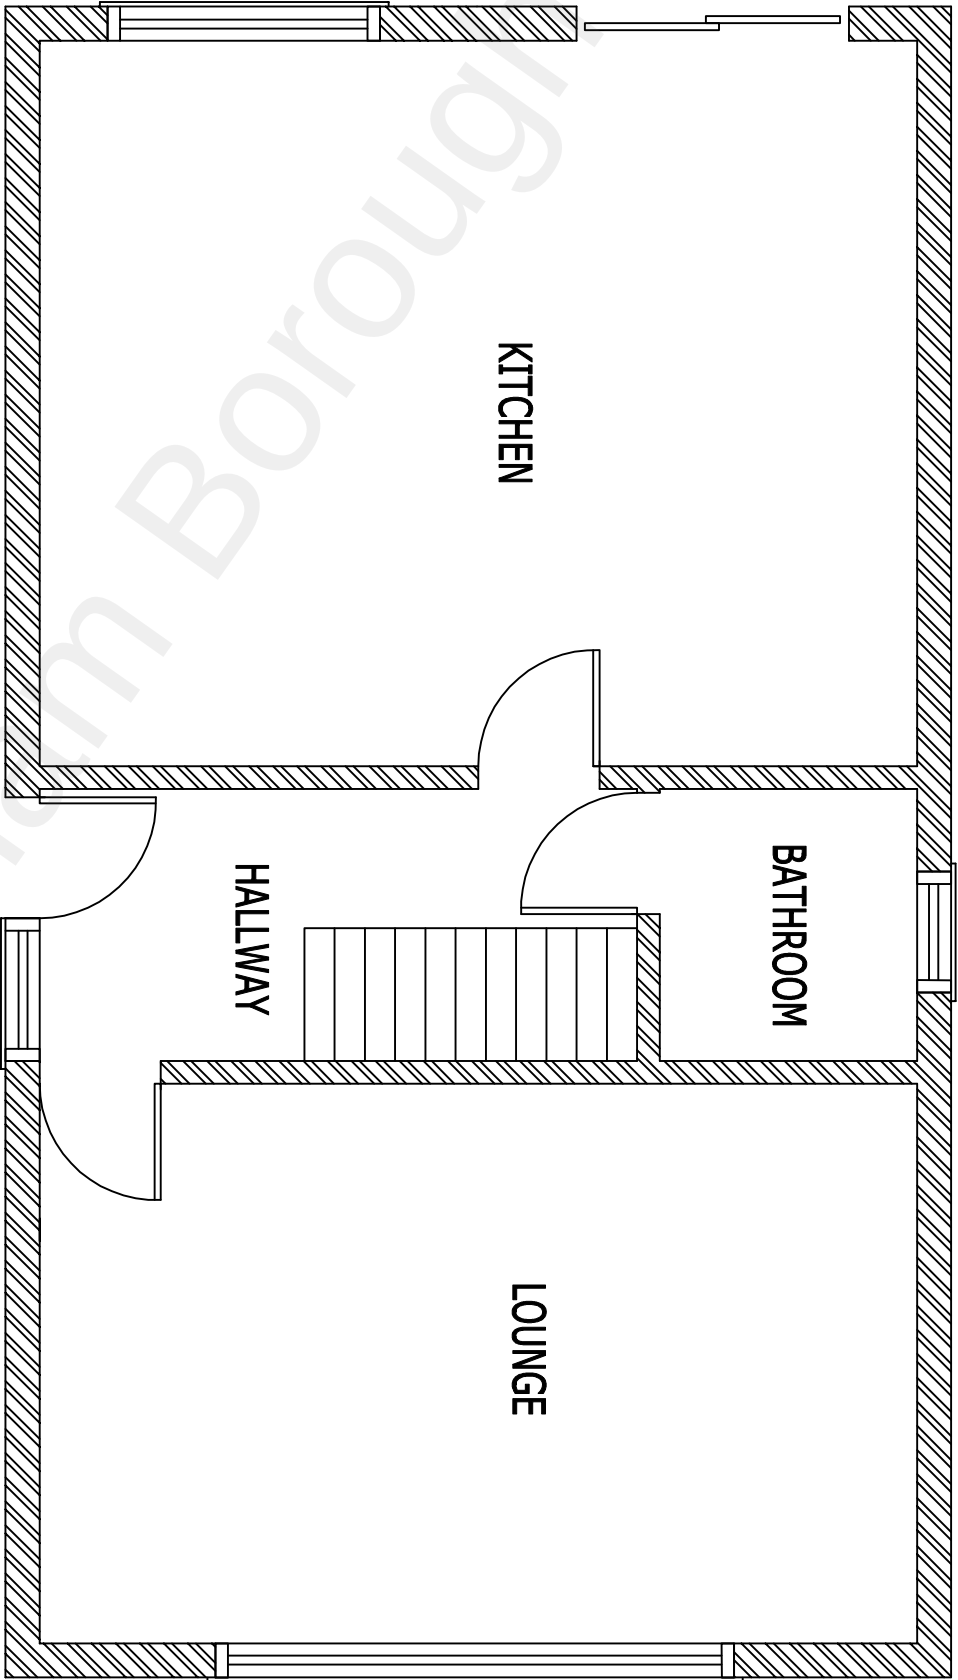

Existing Ground Floor plan

	Client	Maninder Sanghera 8 First Avenue Northfleet DA11 8DJ	Drawing Title	Existing Ground Floor Plan					Drawing No.	2163-001	Revision	00
	Description	This drawing is copyright and may not be reproduced or made use of unless expressly agreed by the Design Team All dimensions must be checked on site.							Scale	1:50@A3	Date	Nov 21
									Computer File No.		Project No.	
									Drawn By	Raj Bhutti	Checked By	
									Coordinated By		Approved By	