


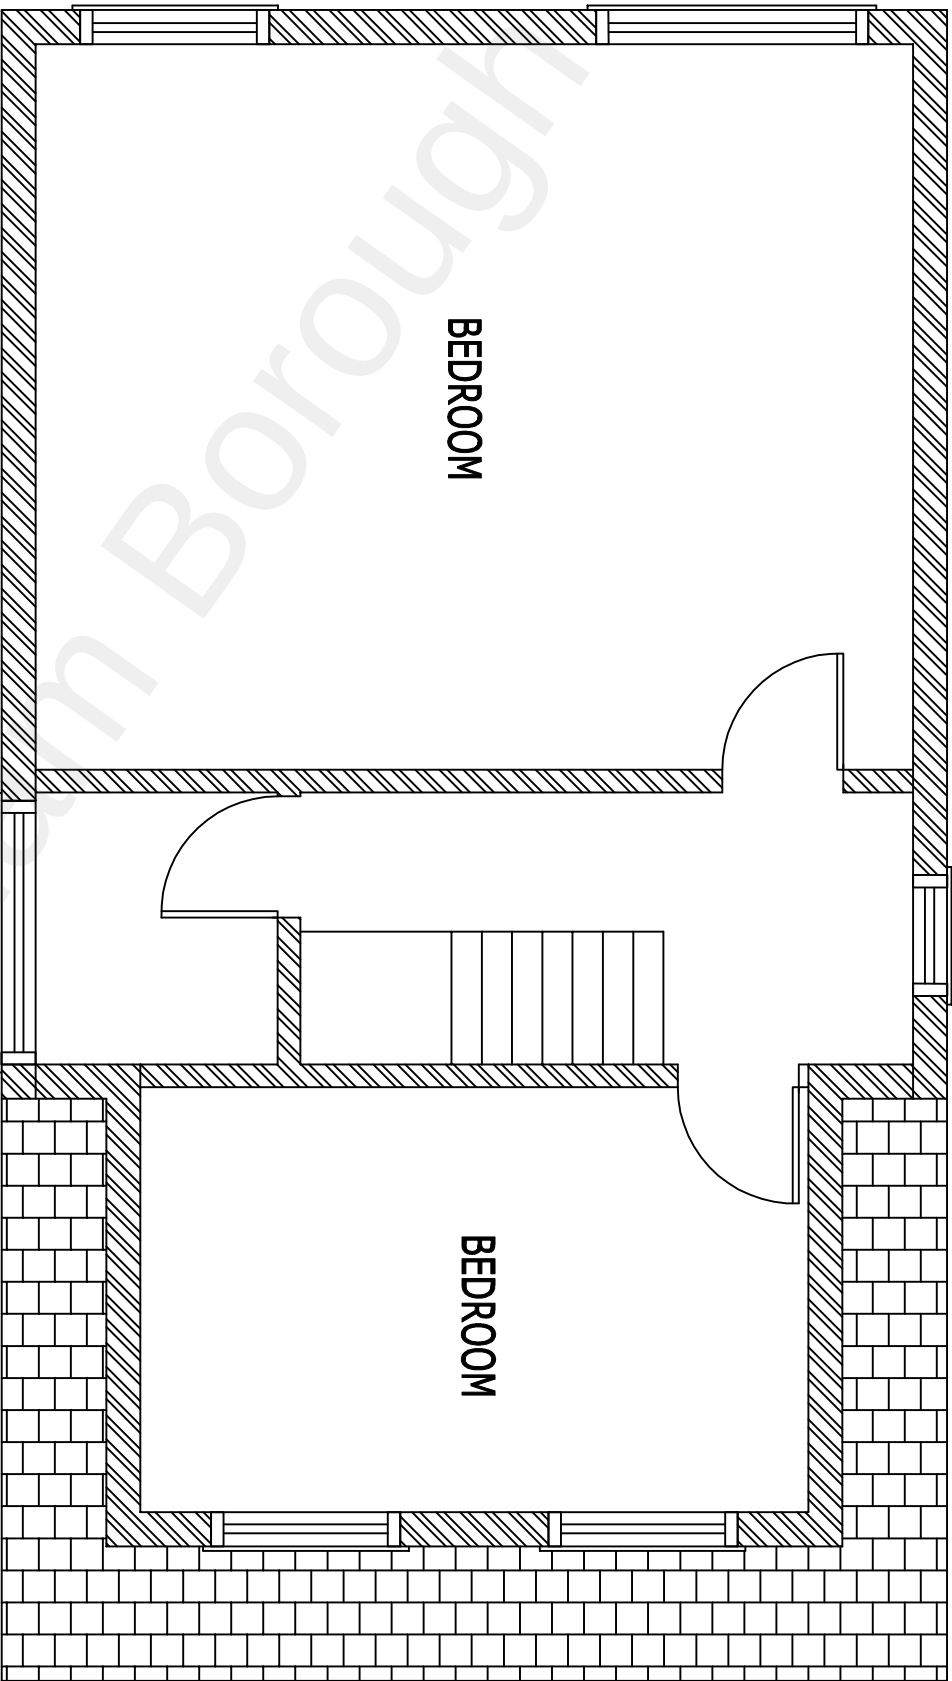

Existing First Floor plan

|                                                              |  |   |                   |                |             |
|--------------------------------------------------------------|--|---|-------------------|----------------|-------------|
| Client                                                       |  | Drawing Title   |                   | Revision       |             |
| Maninder Sanghera<br>8 First Avenue<br>Grovesend<br>DA11 8DJ |  | Existing First Floor Plan   |                   | 2163-002 00    |             |
|                                                              |  | Description   | Initial           | Rev            | Date        |
|                                                              |  | This drawing is copyright and may not be reproduced or made use of unless expressly agreed by the Design Team. All dimensions must be checked on site. |                   |                |             |
|                                                              |  | Scale 1:50@A3   | Computer File No. | Date Nov 21    | Project No. |
|                                                              |  | Drawn By Raj Bhutti   | Checked By        | Coordinated By | Approved By |