


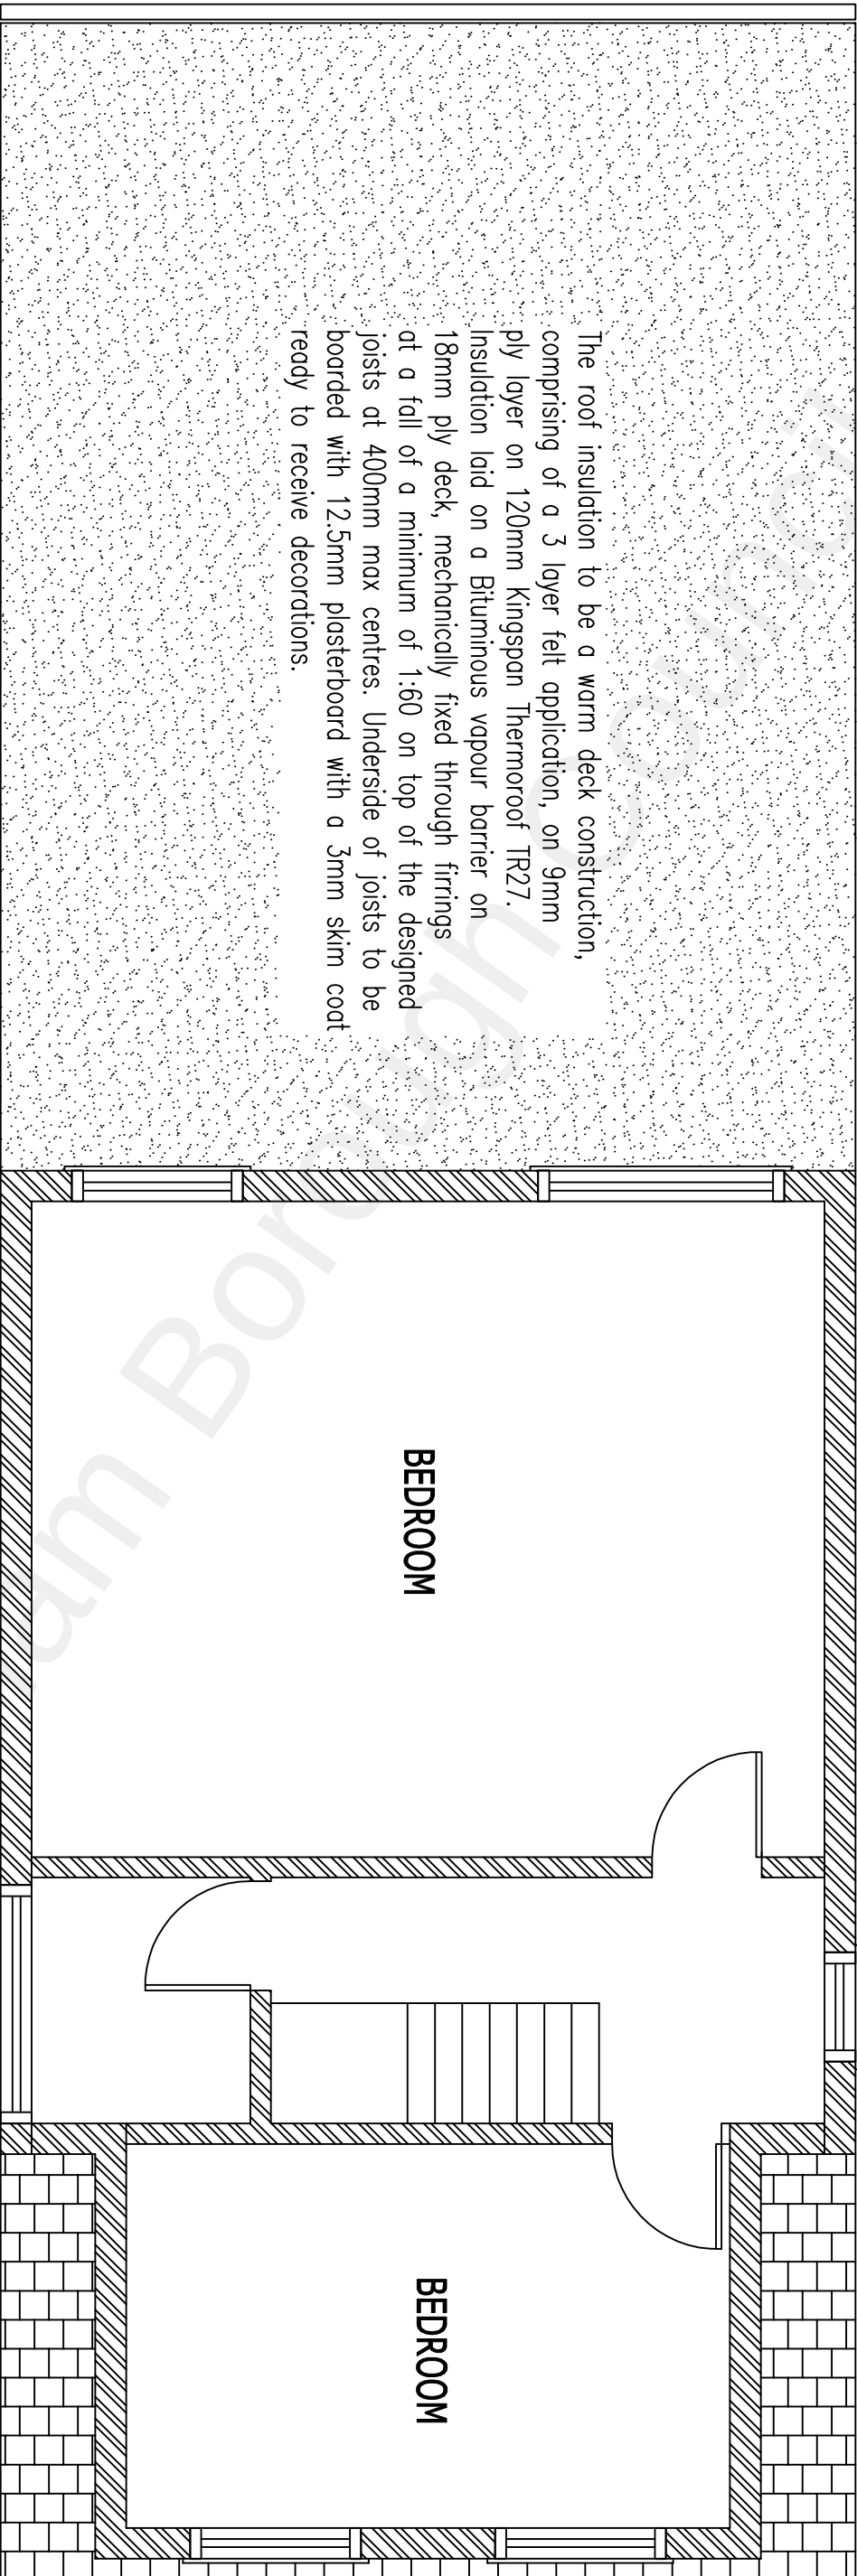

Proposed First Floor plan

	Client	Maninder Sanghera 8 First Avenue Gravesend DA11 8DJ	Drawing Title	Proposed First Floor Plan		Description	This drawing is copyright and may not be reproduced or made use of unless expressly agreed by the Design Team All dimensions must be checked on site.	Initial	Rev	Date	Drawing No.	Revision
											2163-005	00
											Scale 1:50@A3	Date Nov 21
											Computer File No.	Project No.
											Drawn By Raj Bhutti	Checked By
Coordinated By	Approved By											