




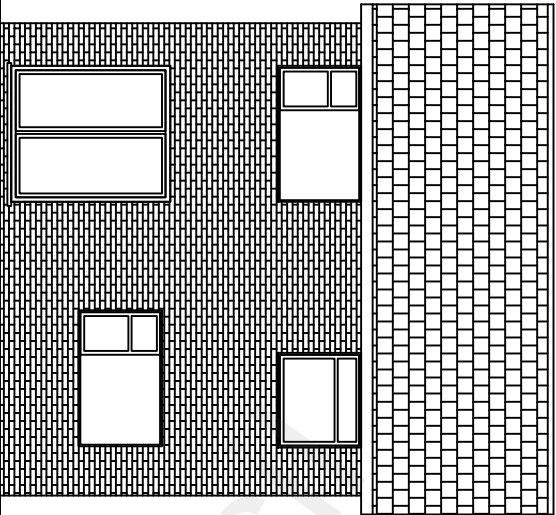

Proposed Rear Elevation

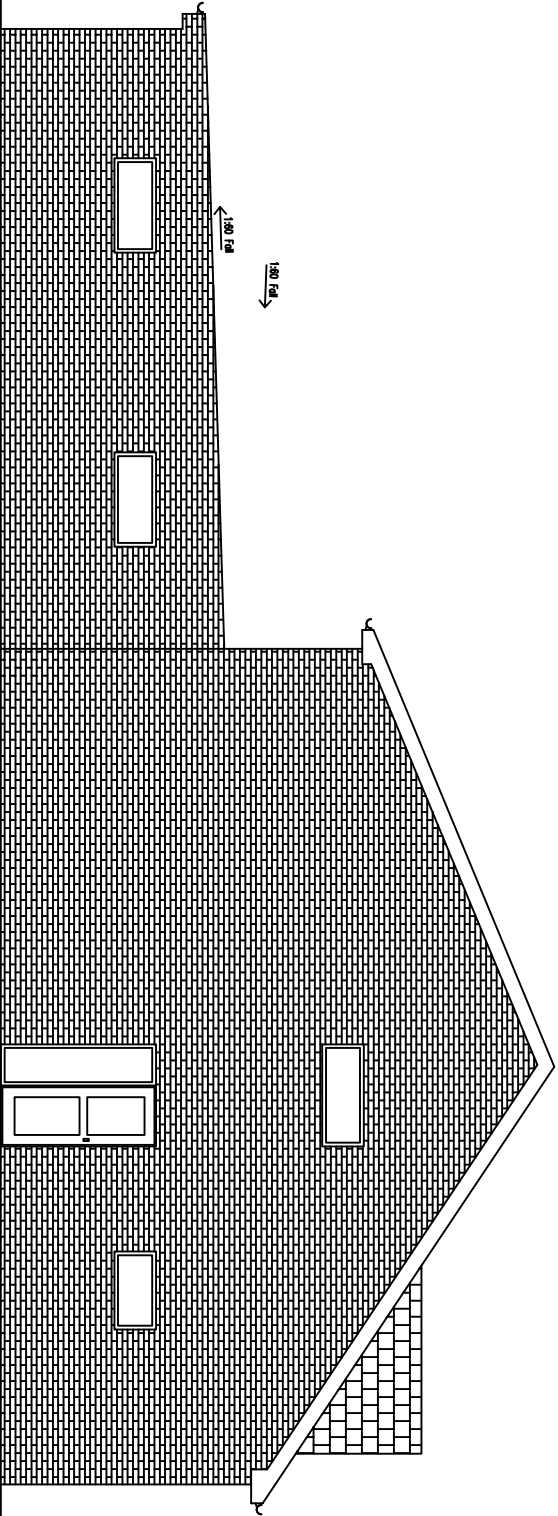

Proposed Side Elevation

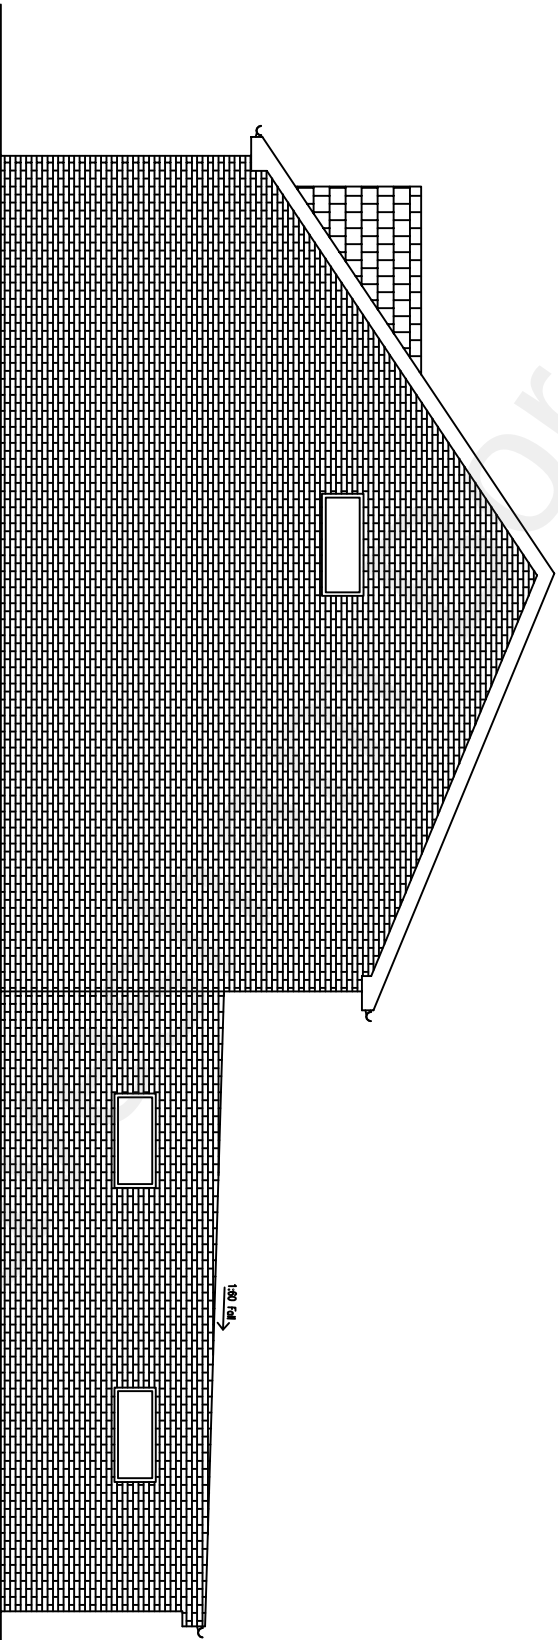

Proposed Side Elevation



Client		Drawing Title		Drawing No.		Revision	
Maninder Sanghera 8 First Avenue Gravesend DA11 8DJ		Proposed Elevations		2163-006		00	
Description		Initial		Rev		Date	
This drawing is copyright and may not be reproduced or made use of unless expressly agreed by the Design Team All dimensions must be checked on site.		Scale 1:100@A3		Date Dec 21			
		Computer File No.		Project No.			
		Drawn By Raj Bhutti		Checked By			
		Coordinated By		Approved By			