



- NOTES:
- Do not scale from this drawing.
 - All dimensions to be verified on site and is in mm.
 - Builder to verify all dimensions, heights and levels prior to commencement of work.
 - All documents shall be checked to ensure that they are compatible by the contractor before construction commences. In the event of apparent ambiguity or contradiction the engineer and/ or architect shall be notified immediately.
 - The contractor in preparing his estimate shall visit the site and acquaint himself with the problems involved .
 - The contrator shall issue all statutory notices to the local Authority during progress and completion of works.


EXISTING ELEVATIONS 1/100

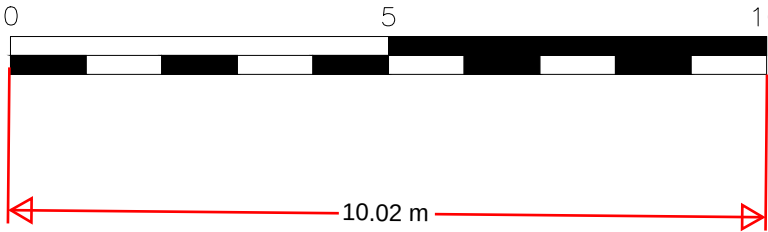

Existing Front Elevation (north east)
Scale 1:100

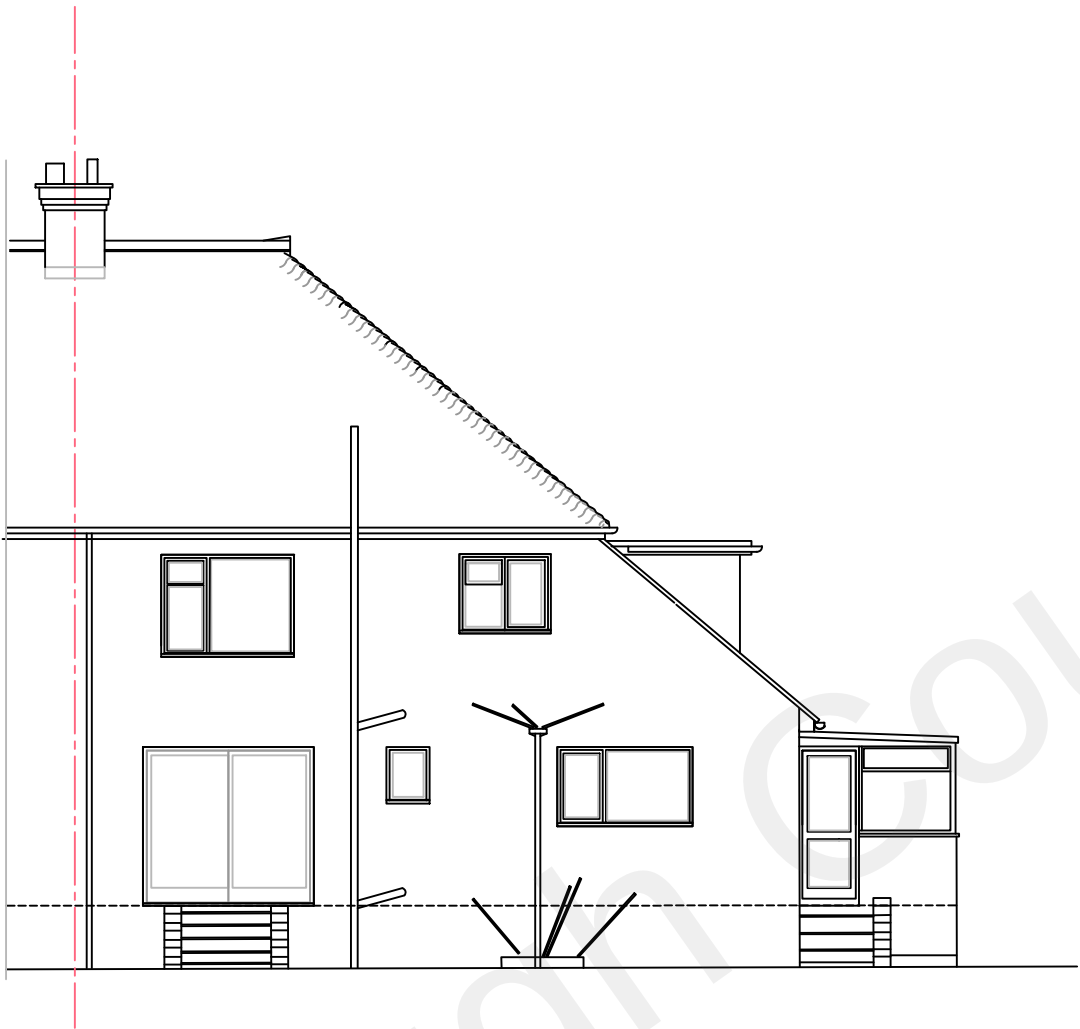

Existing Rear Elevation (south west)
Scale 1:100

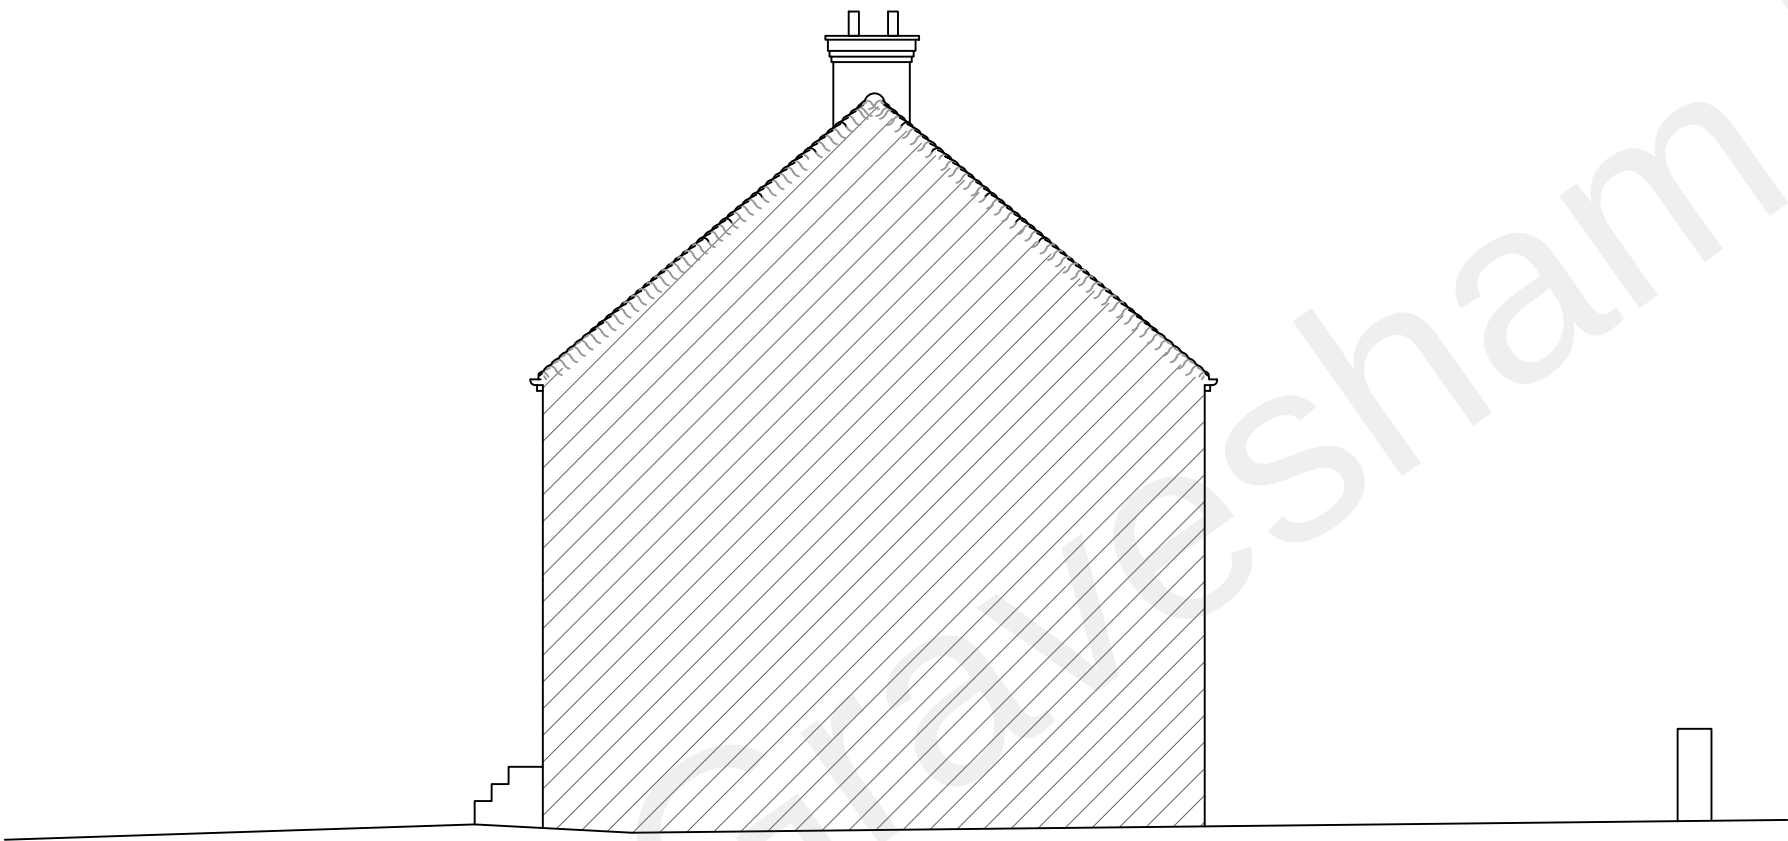

Existing Side Elevation (north east)
Scale 1:100



Existing Side Elevation (south east)
Scale:1:100

REV.	DESCRIPTION	DRAWN	DATE
REVISIONS			
Issued for PLANNING			
SITE ADDRESS I READ WAY GRAVESEND KENT DA12 5TQ			
CLIENT STEVE SMITH			
SCALE 1:100	SHEET SIZE A2	DRAWN T.U	DATE 09/07/2021
DRAWING TITLE EXISTING ELEVATIONS			
DRAWING NUMBER A102		REVISION -	

UNIT 4
INNOVATION CENTRE
CANAL STREET
ROCHESTER, KENT
ME2 4DT

T: 014-7460-7525
M: 073-7501-9174

www.mac-designers.com
info@mac-designers.com

Company Reg. No. 11611885
VAT Reg. No. 265 2754 15