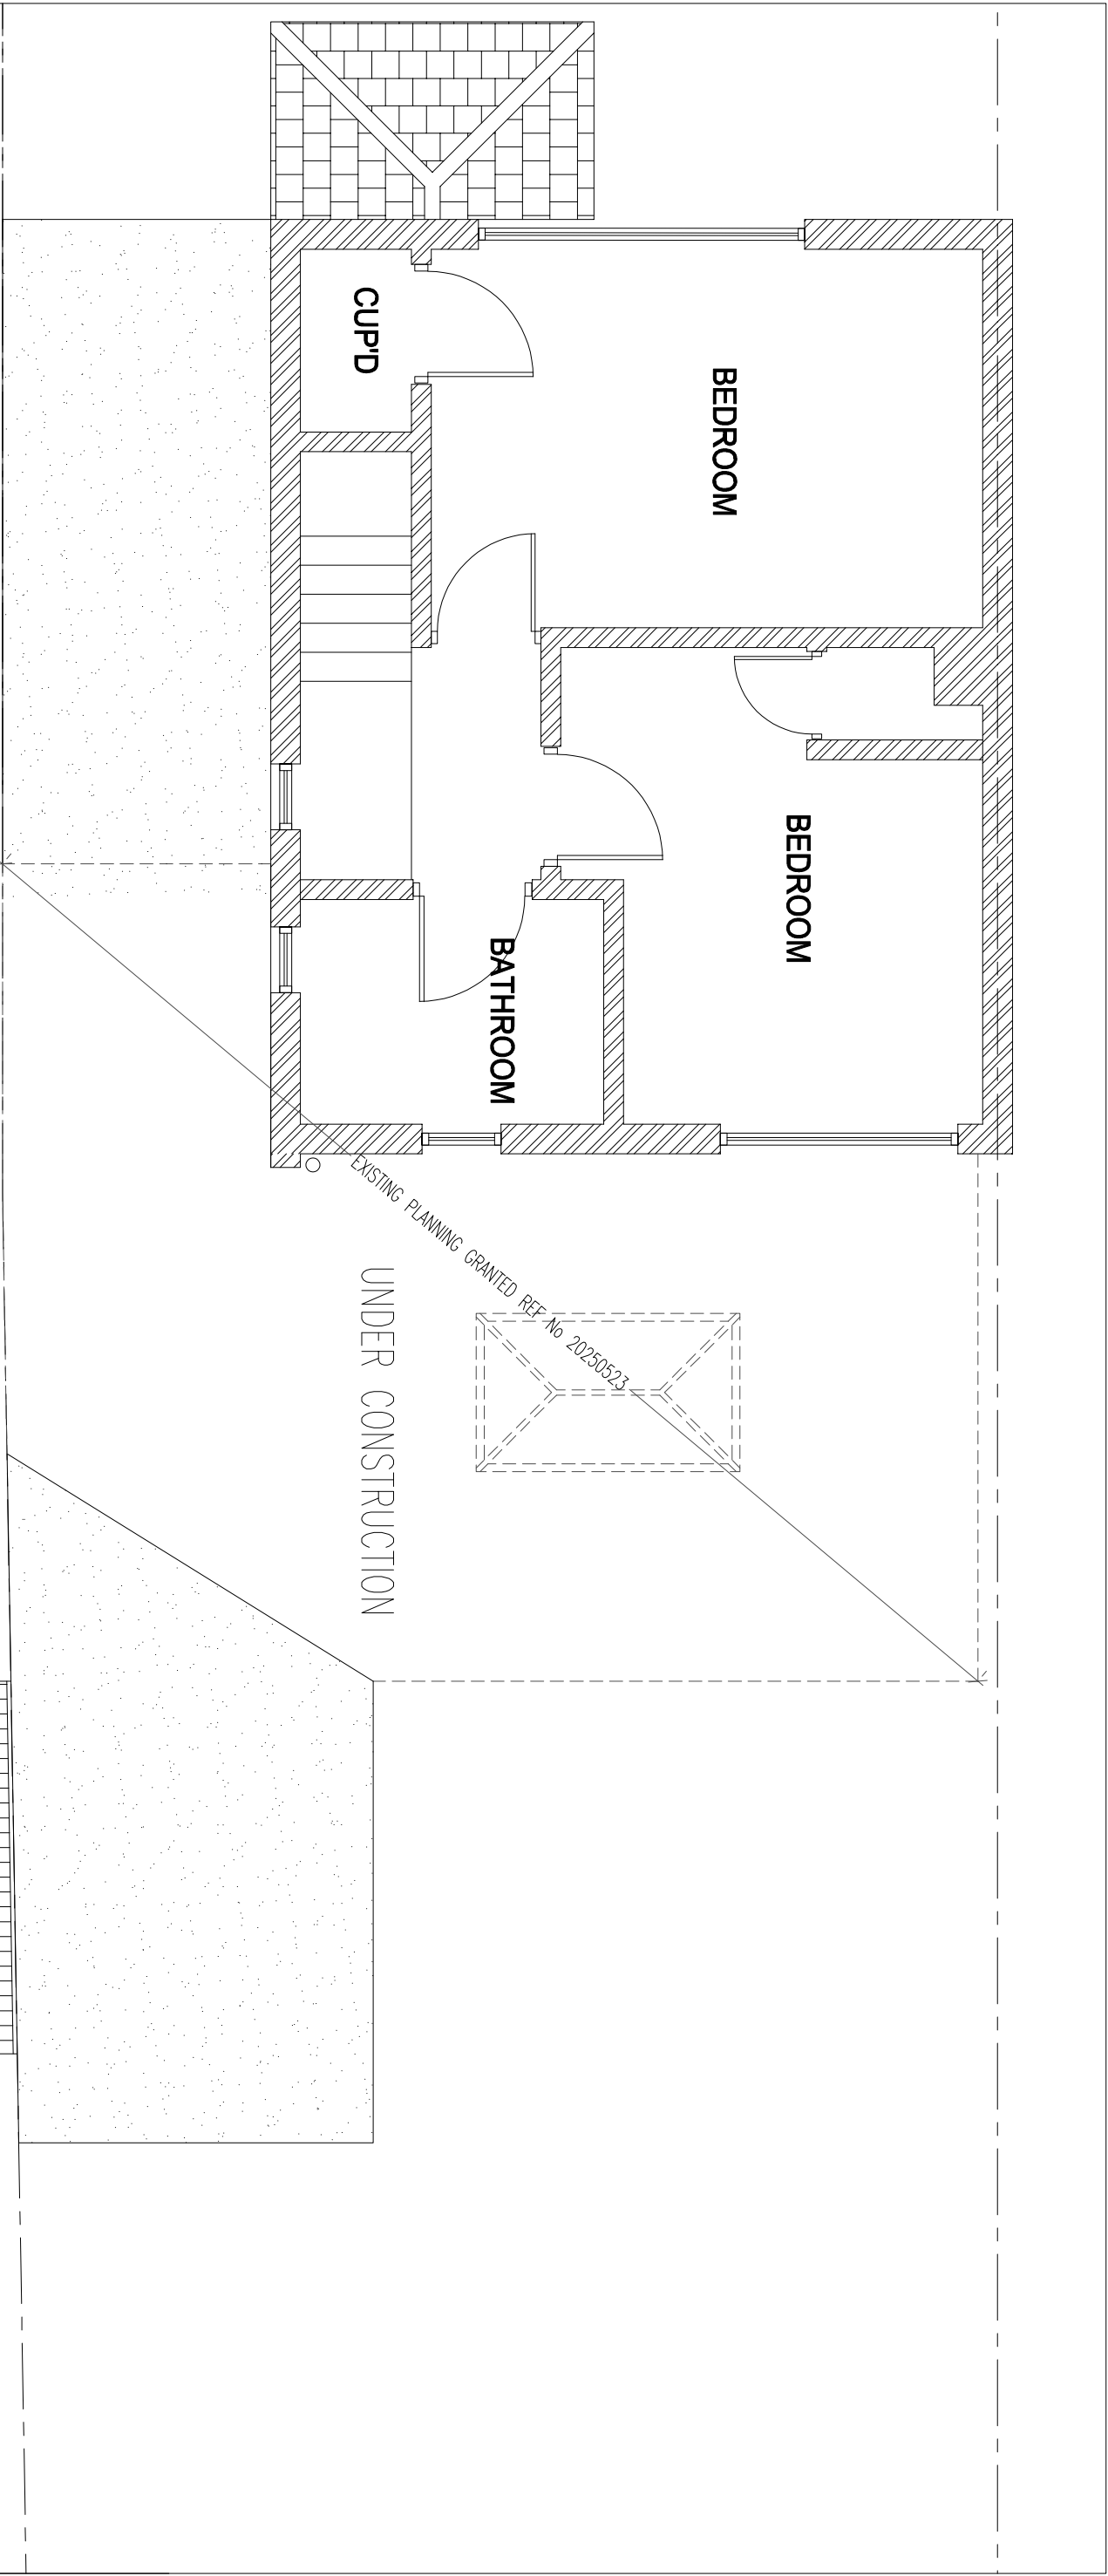


FIRST FLOOR PLAN

Client		Drawing Title		Scale	
Mr Jaspal Singh 36 Aspdin Road Northfleet Kent DA11 8LY		Proposed First Floor Plan		1:50@A3	
Plans altered as Planners request		Drawing No.		Revision	
		2504-008		01	
		Scale 1:50@A3		Date Aug 25	
		Computer File No.		Project No.	
		Drawn By Raj Bhatti		Checked By	
		Coordinated By		Approved By	