



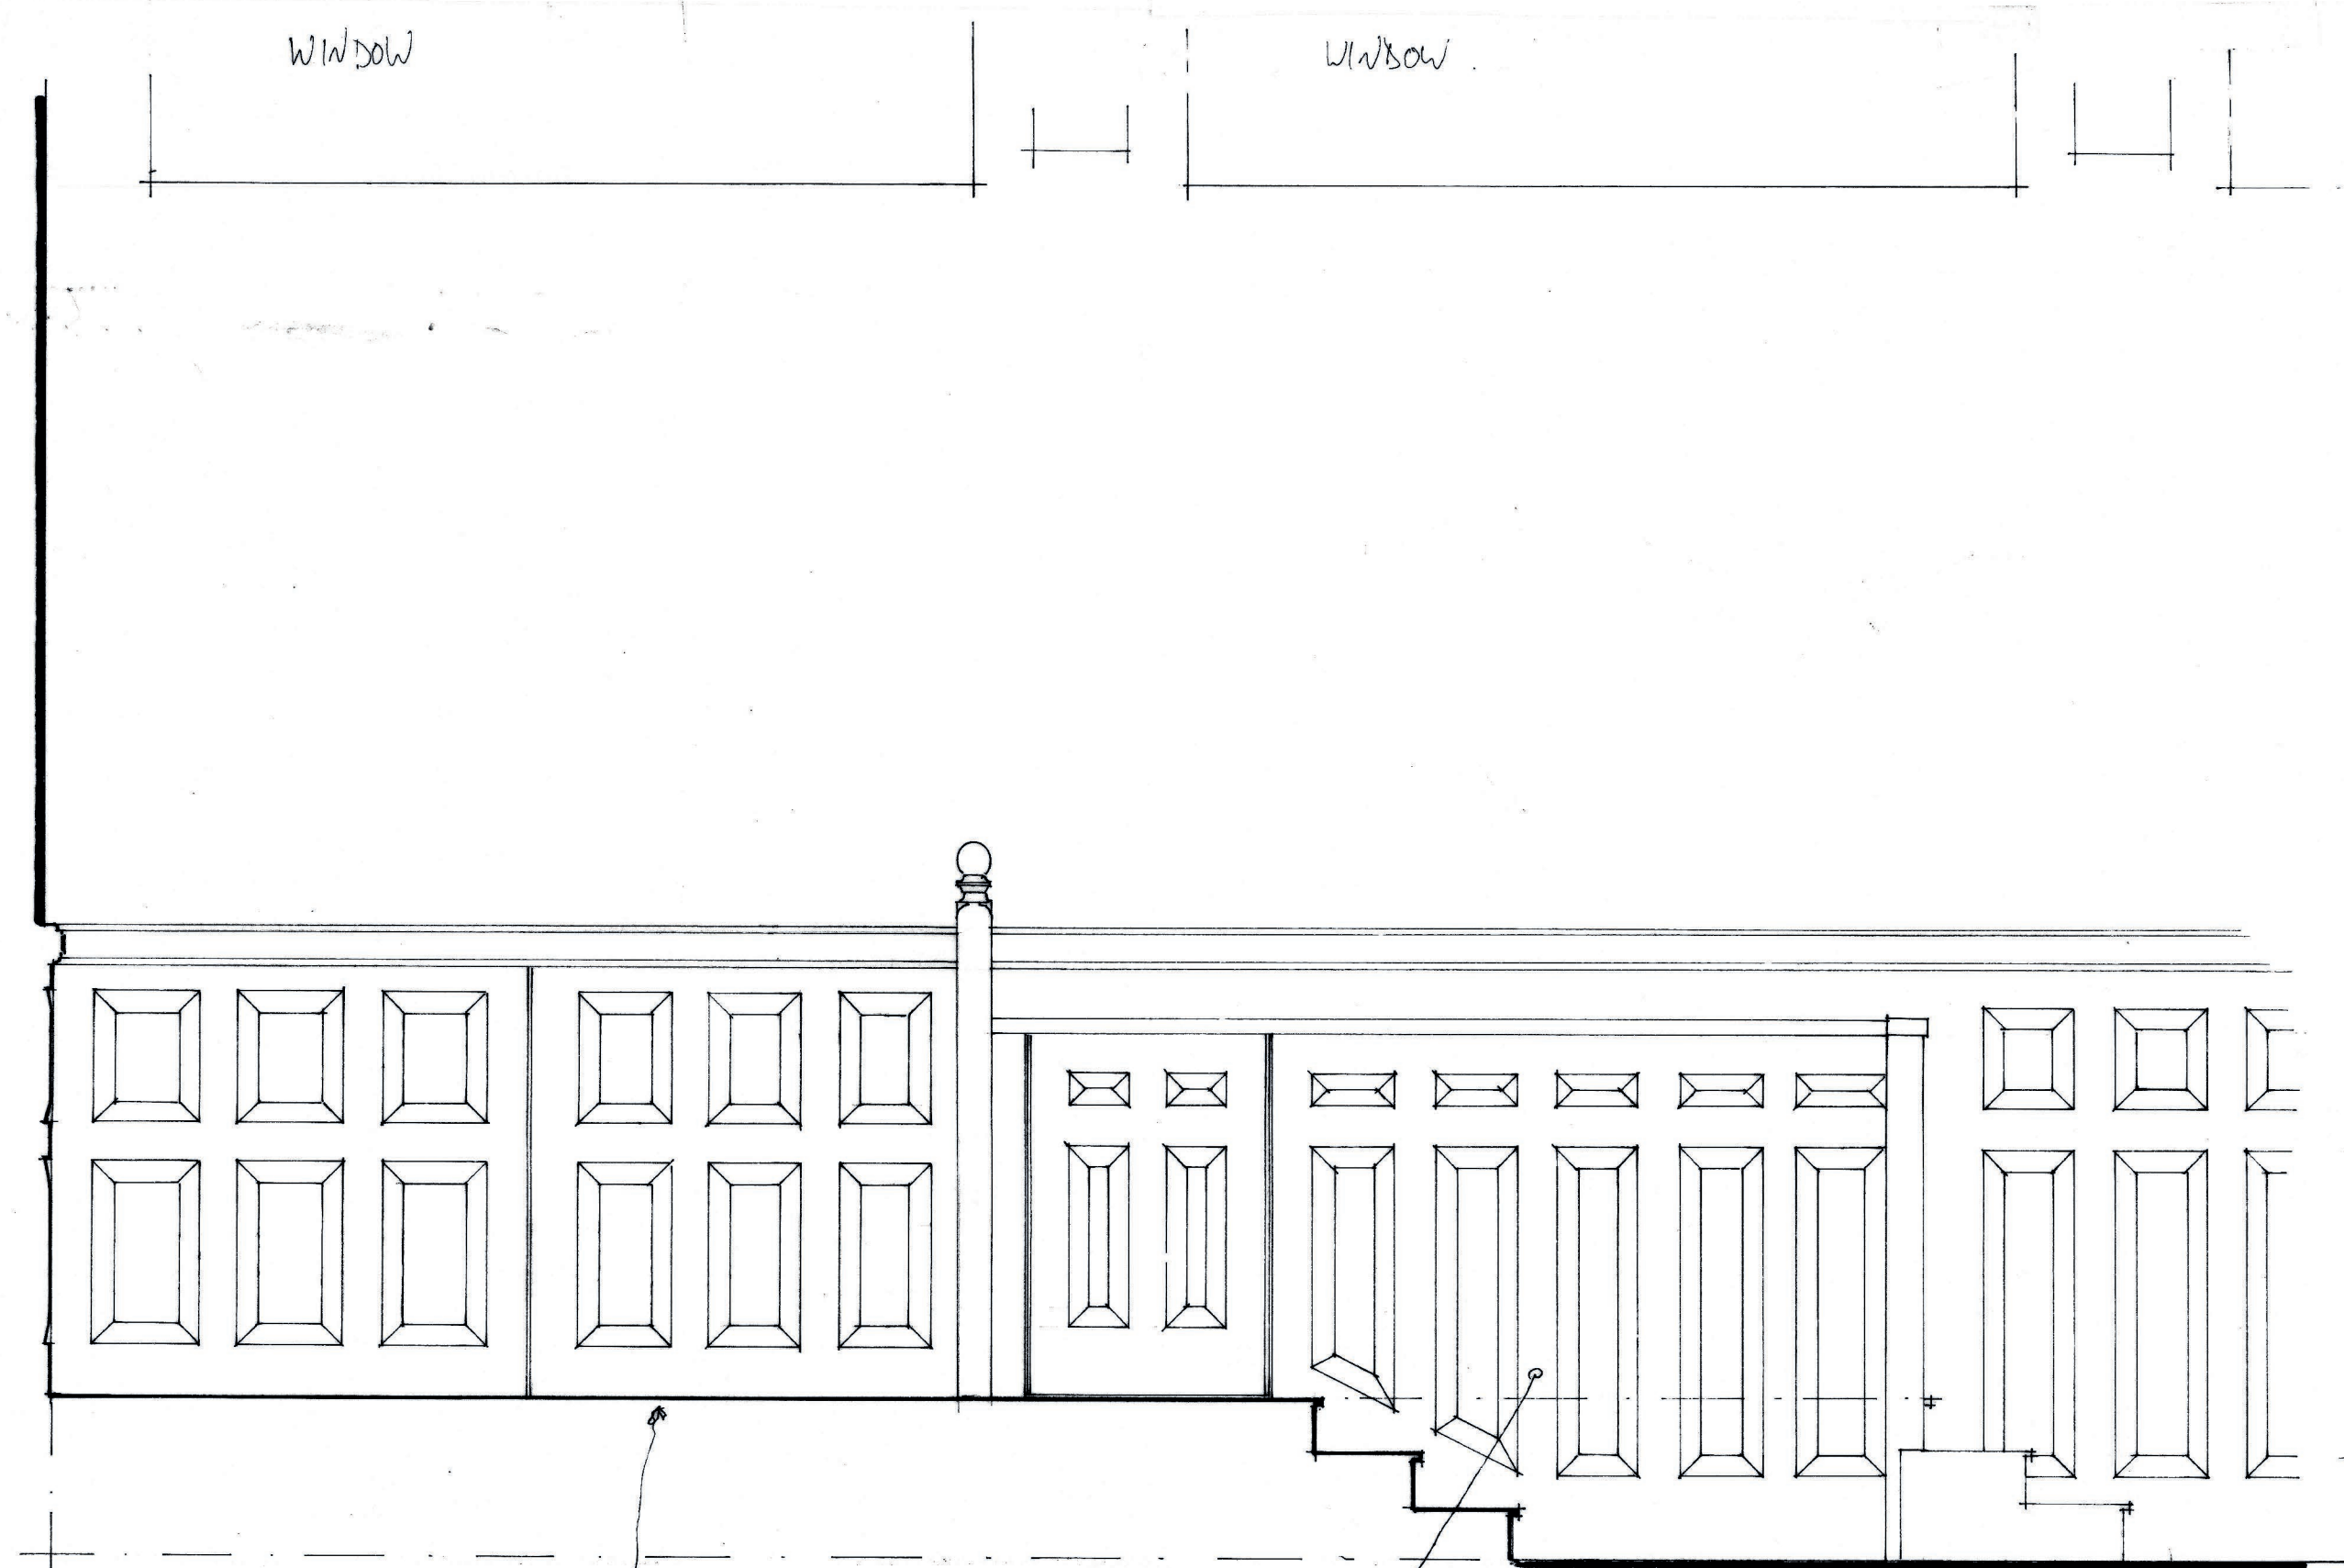

West elevation

RAISED FLOOR, STEPS & BOX TO BE REMOVED.

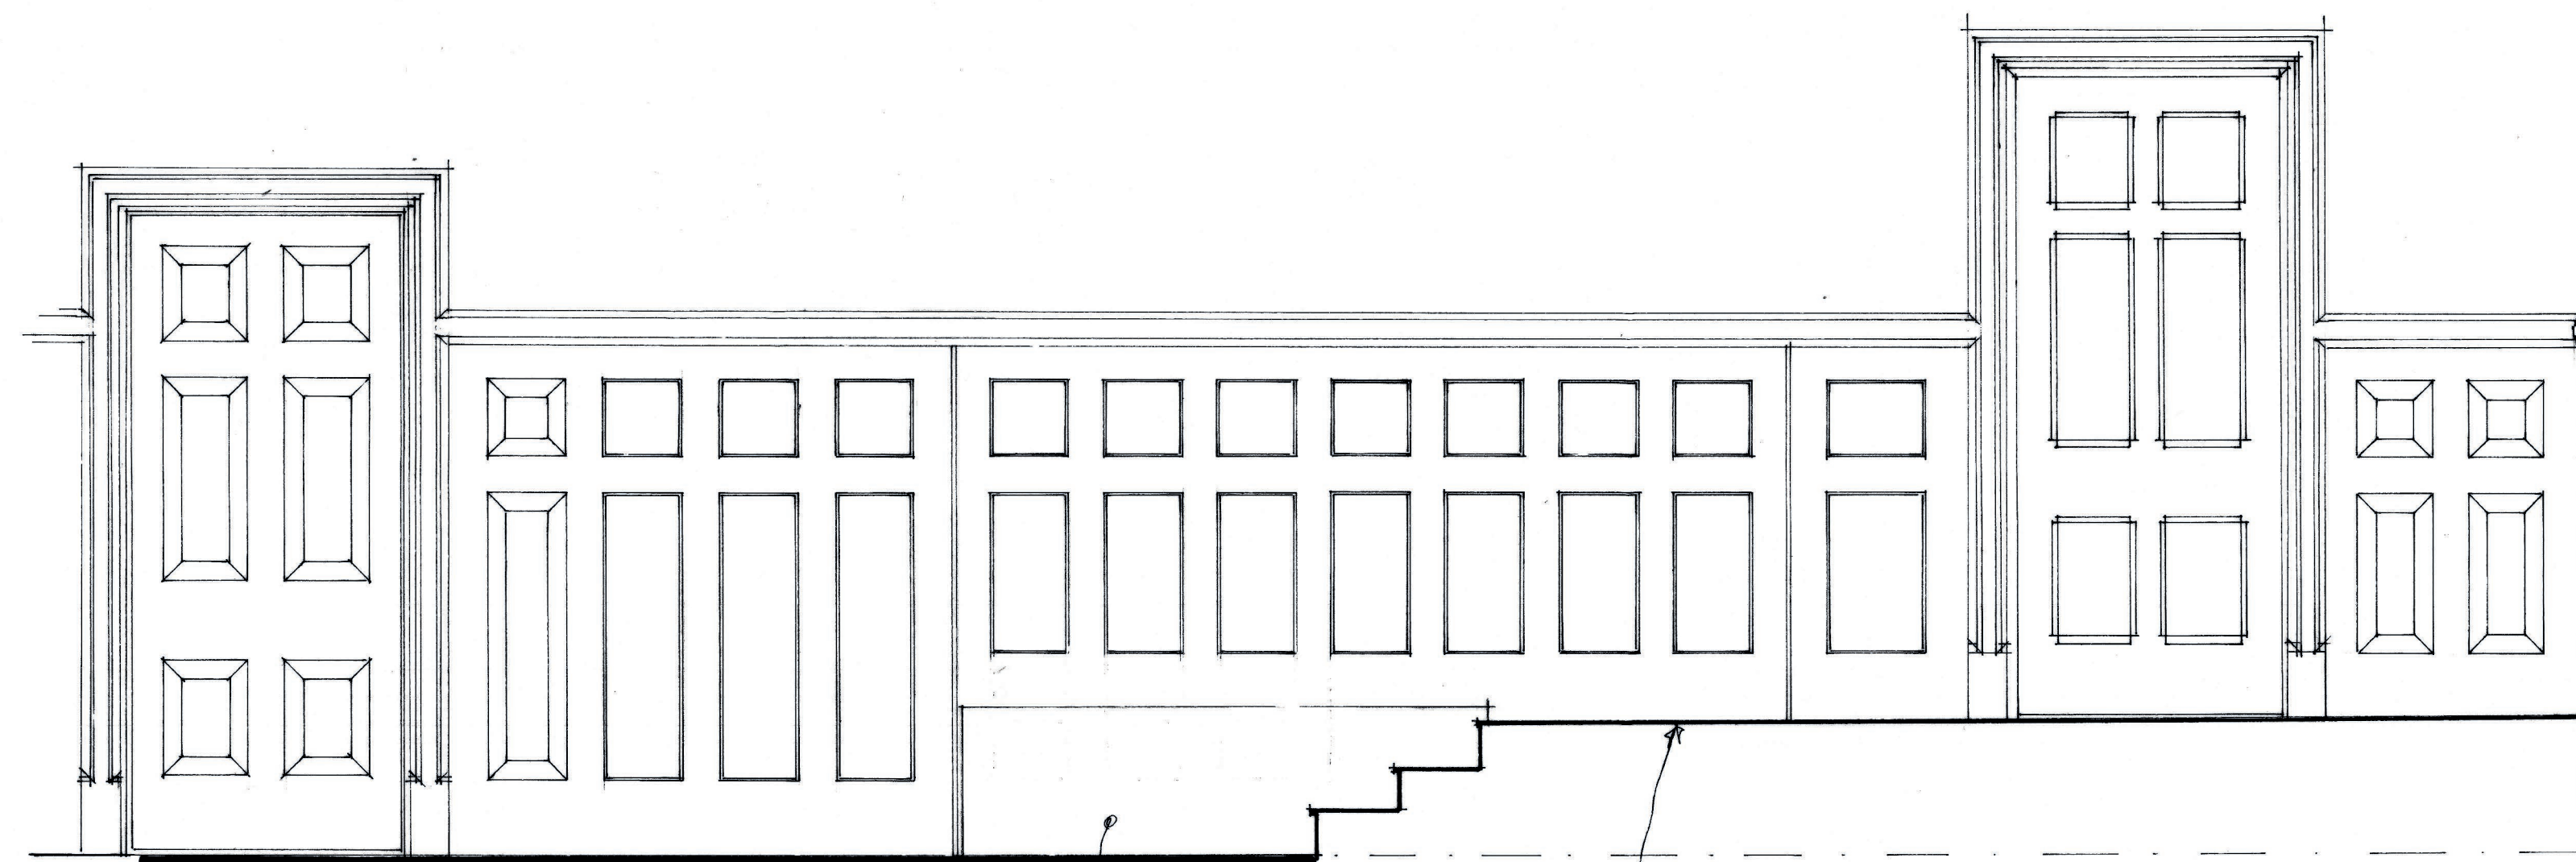

PLT PANEL & RAISED FLOOR + STEPS TO BE REMOVED.

East elevation


26 King Street, Gravesend

Court room: West & East elevations as existing

Scale: 1:20 at A1

Drwg: KSG/0424/03

Drwg. by: T. Ellis April 2024 Tel: 01233 770498

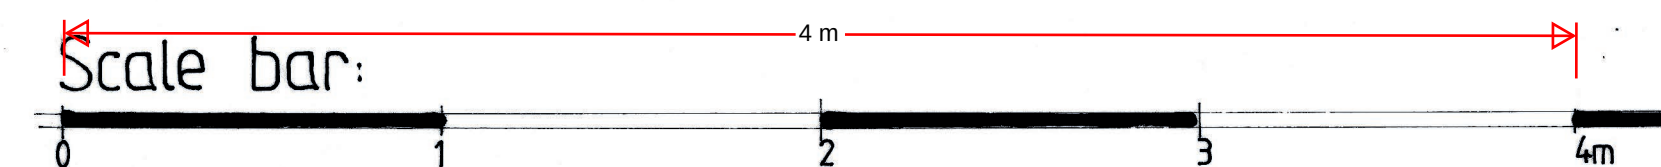

Scan