



ESTABLISH CONSTRUCTION
OF DOOR (TO MATCH EXIST.)
FOLLOWING REMOVAL OF DOOR.


NOBING PROFILE TO MATCH
EXIST. STEP TO RAISED DADO.

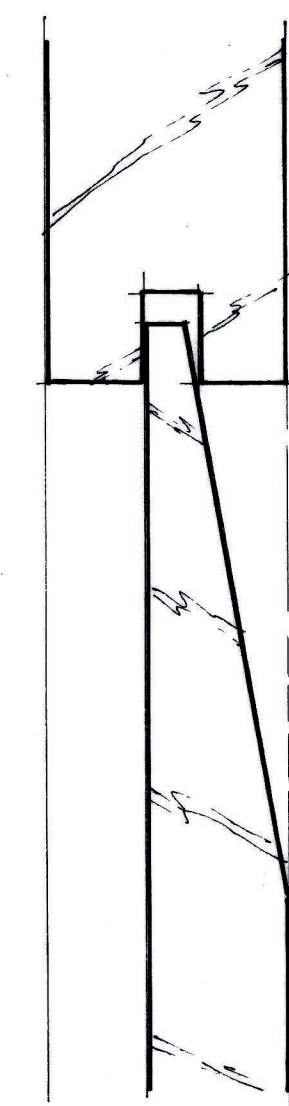


Section A-A

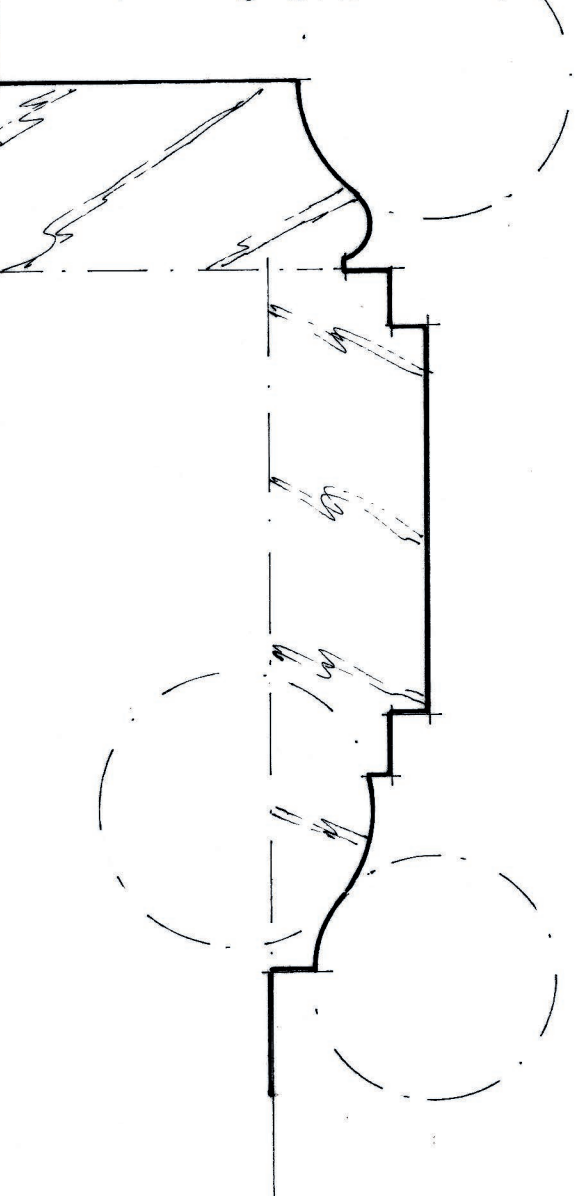

Section B-B

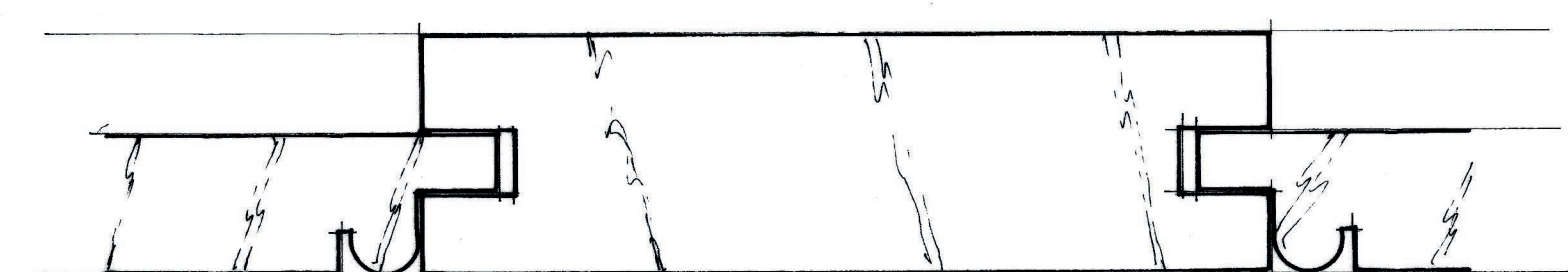


Section C-C

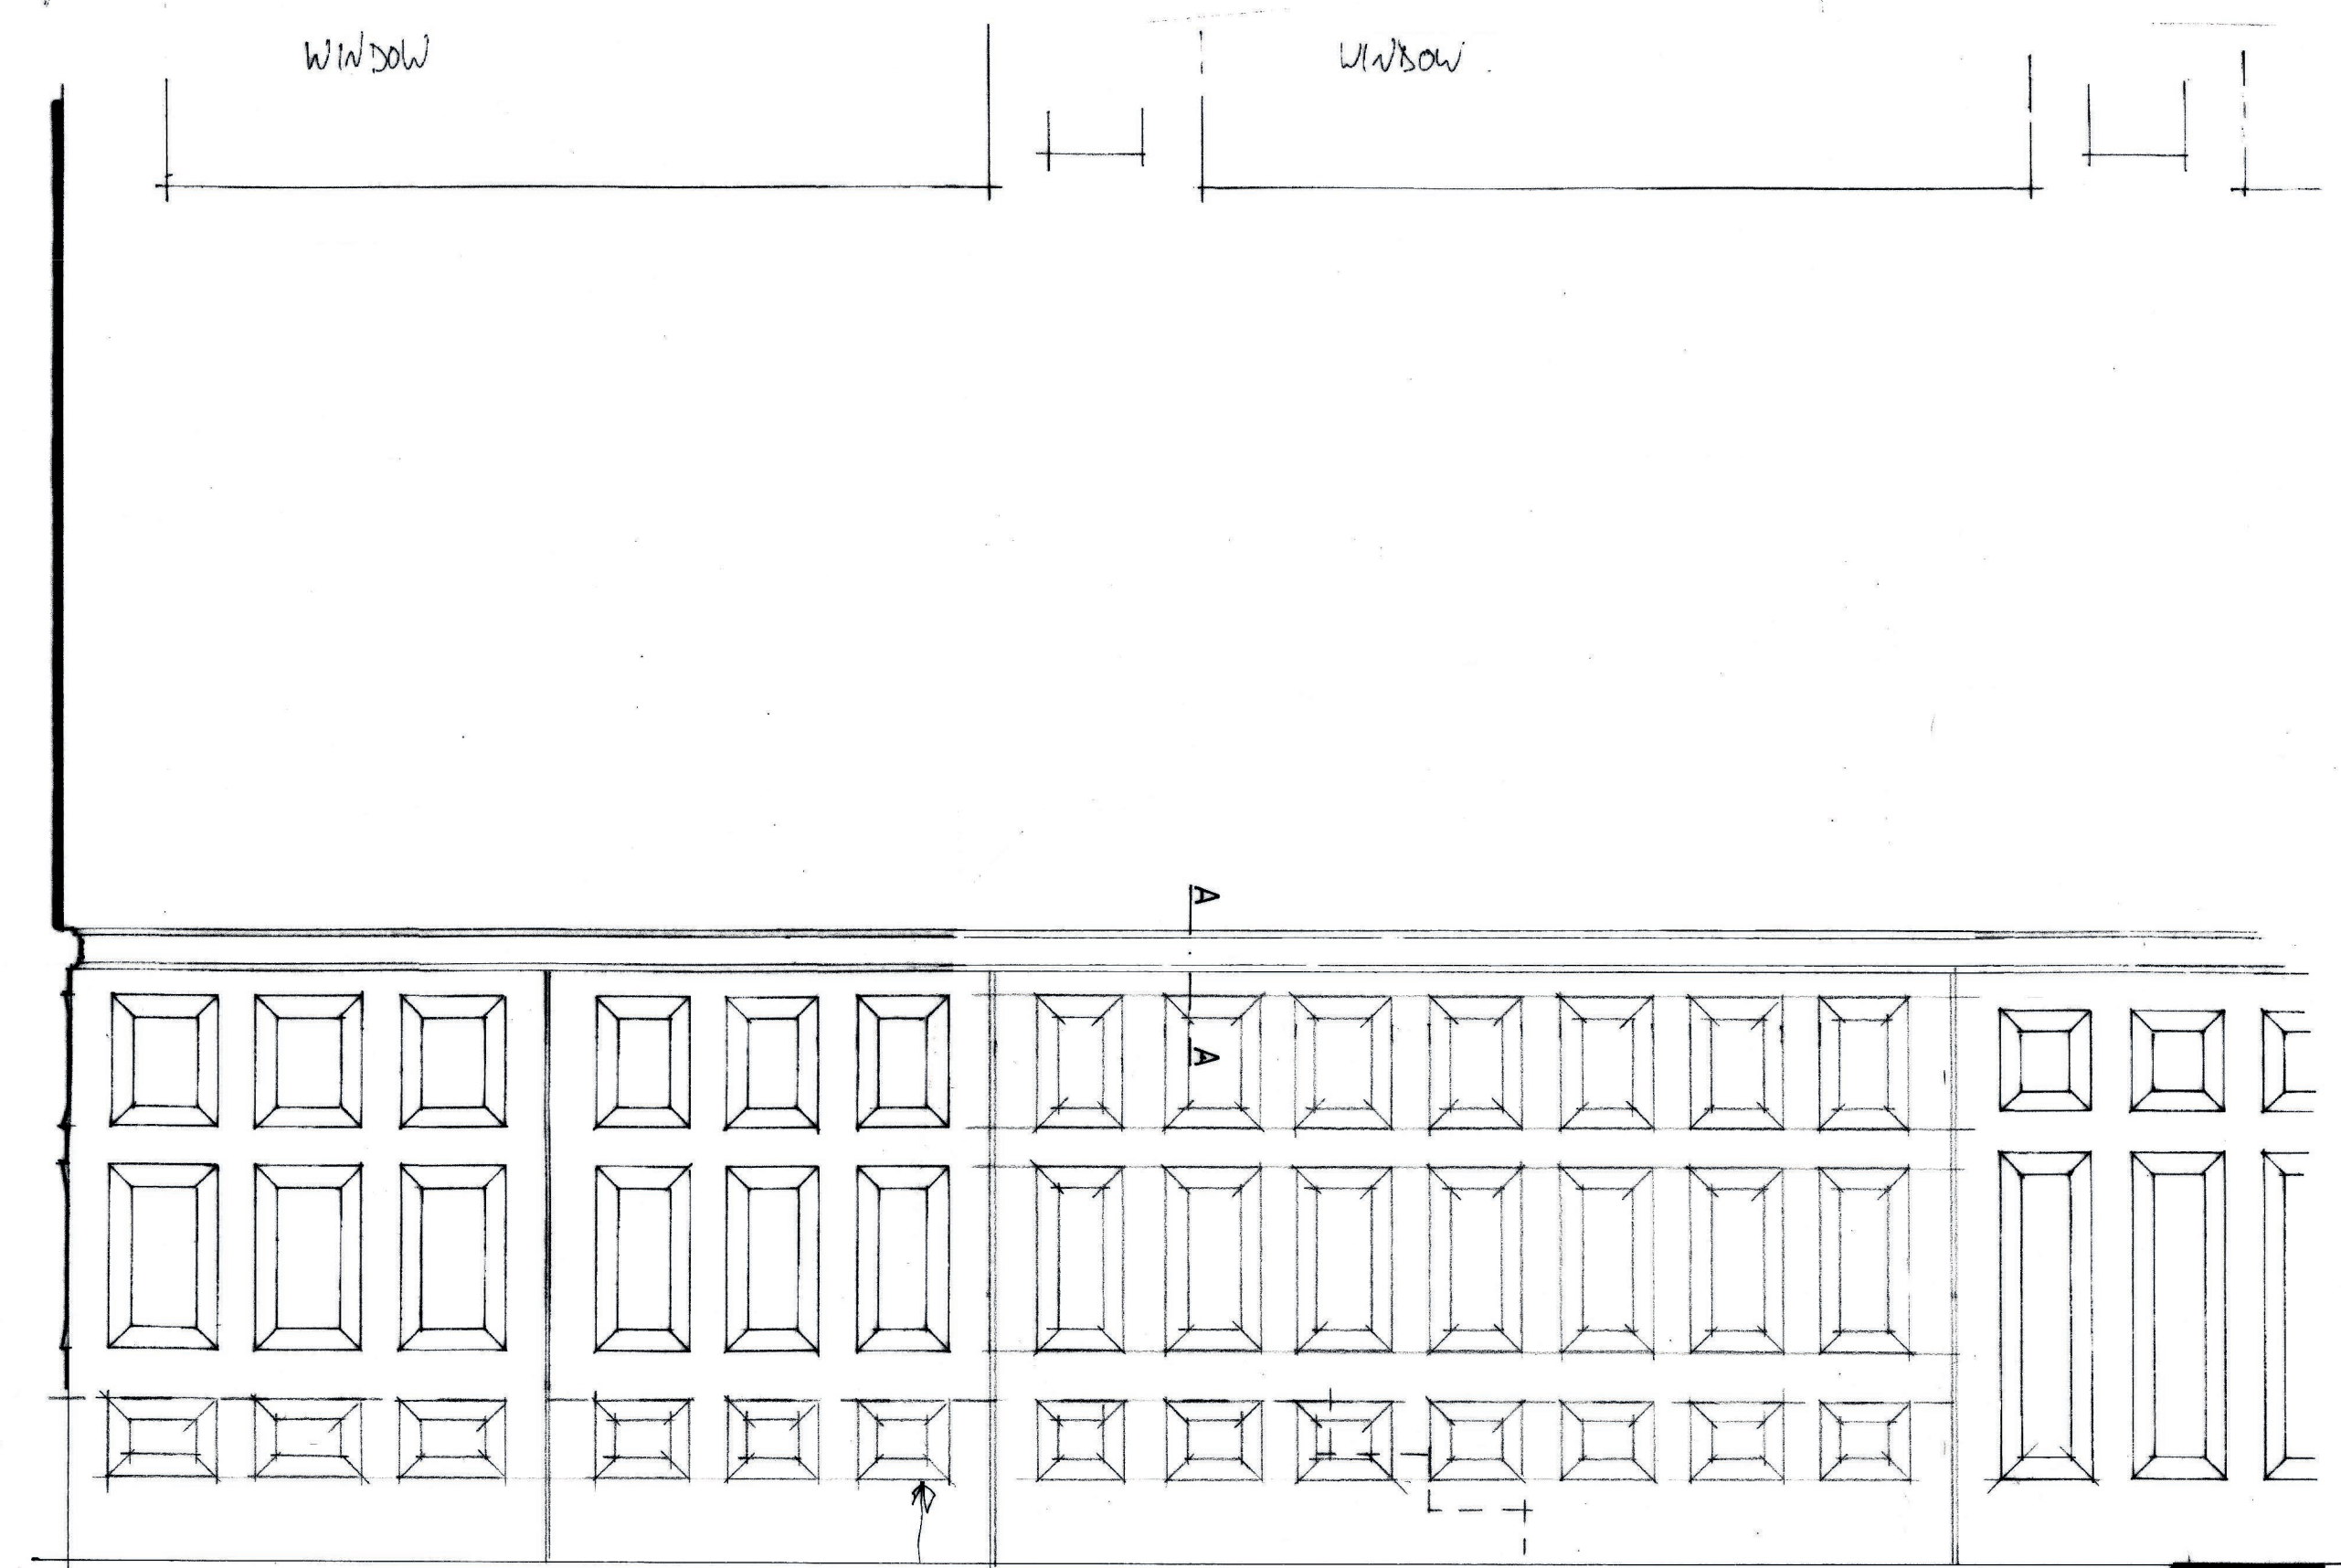


West elevation

NEW LOW LEVEL PAVEMENT.

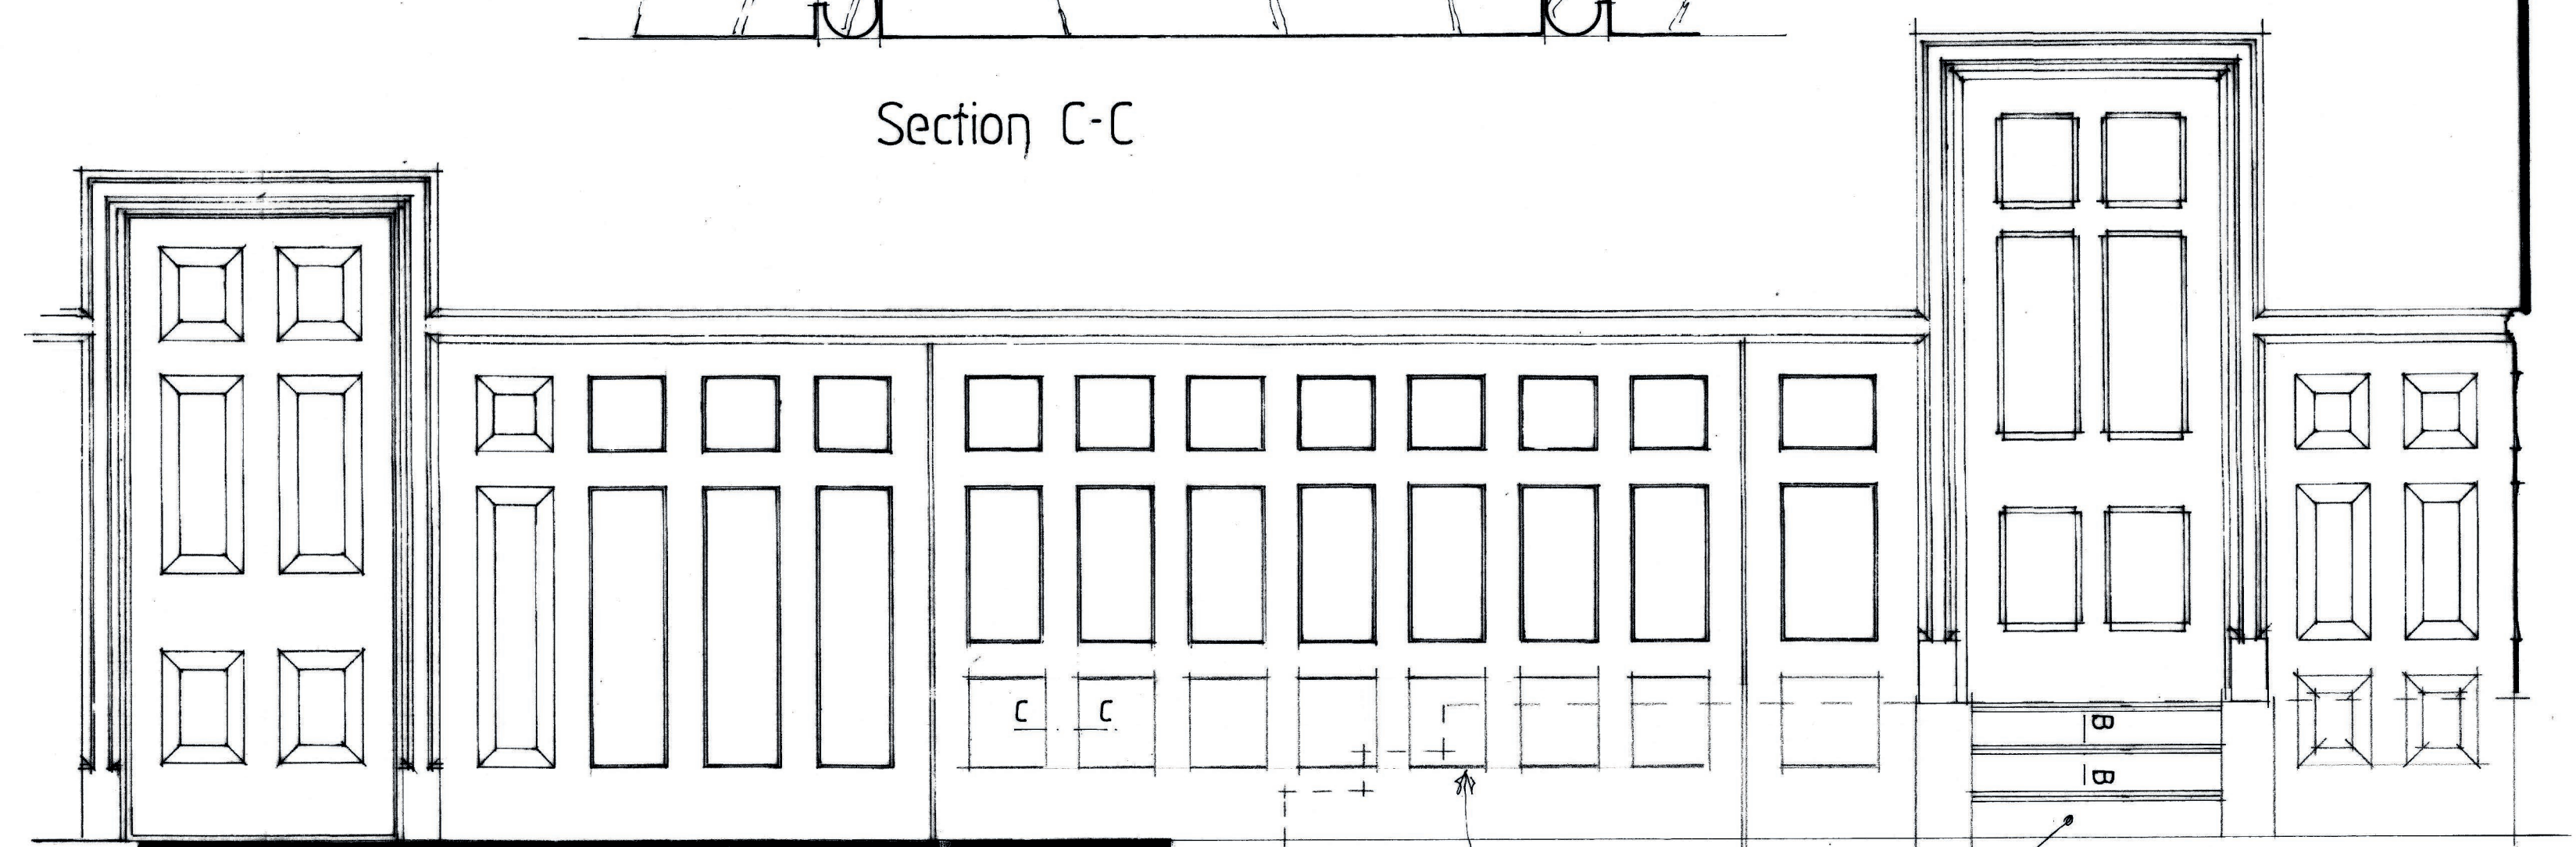

East elevation

NEW LOW LEVEL PAVEMENT (READ FLUSH TO LEFT OF
DOOR, RAISED + FIELDED TO RIGHT) BEWELT EXISTING
2 STEPS BETWEEN DOOR LININGS FOLLOWING REMOVAL
OF RAISED FLOOR

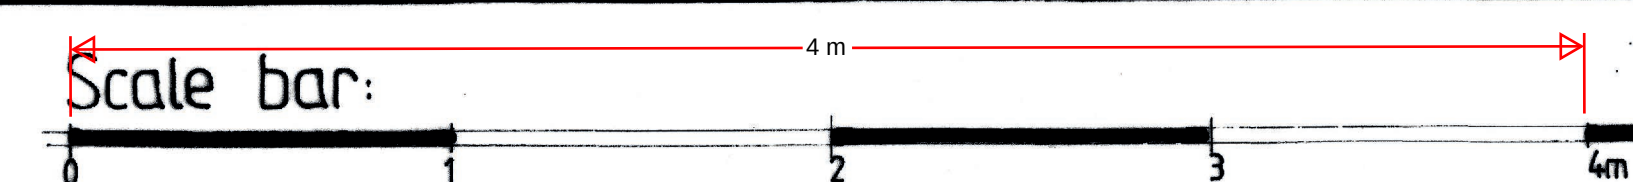

26 King Street, Gravesend

Court room West & East elevations as proposed

Scale: 1:20 at A1

Drwg: KSG/0424/05

Drwg. by: T. Ellis April 2024 Tel: 01233 770498

Scan