

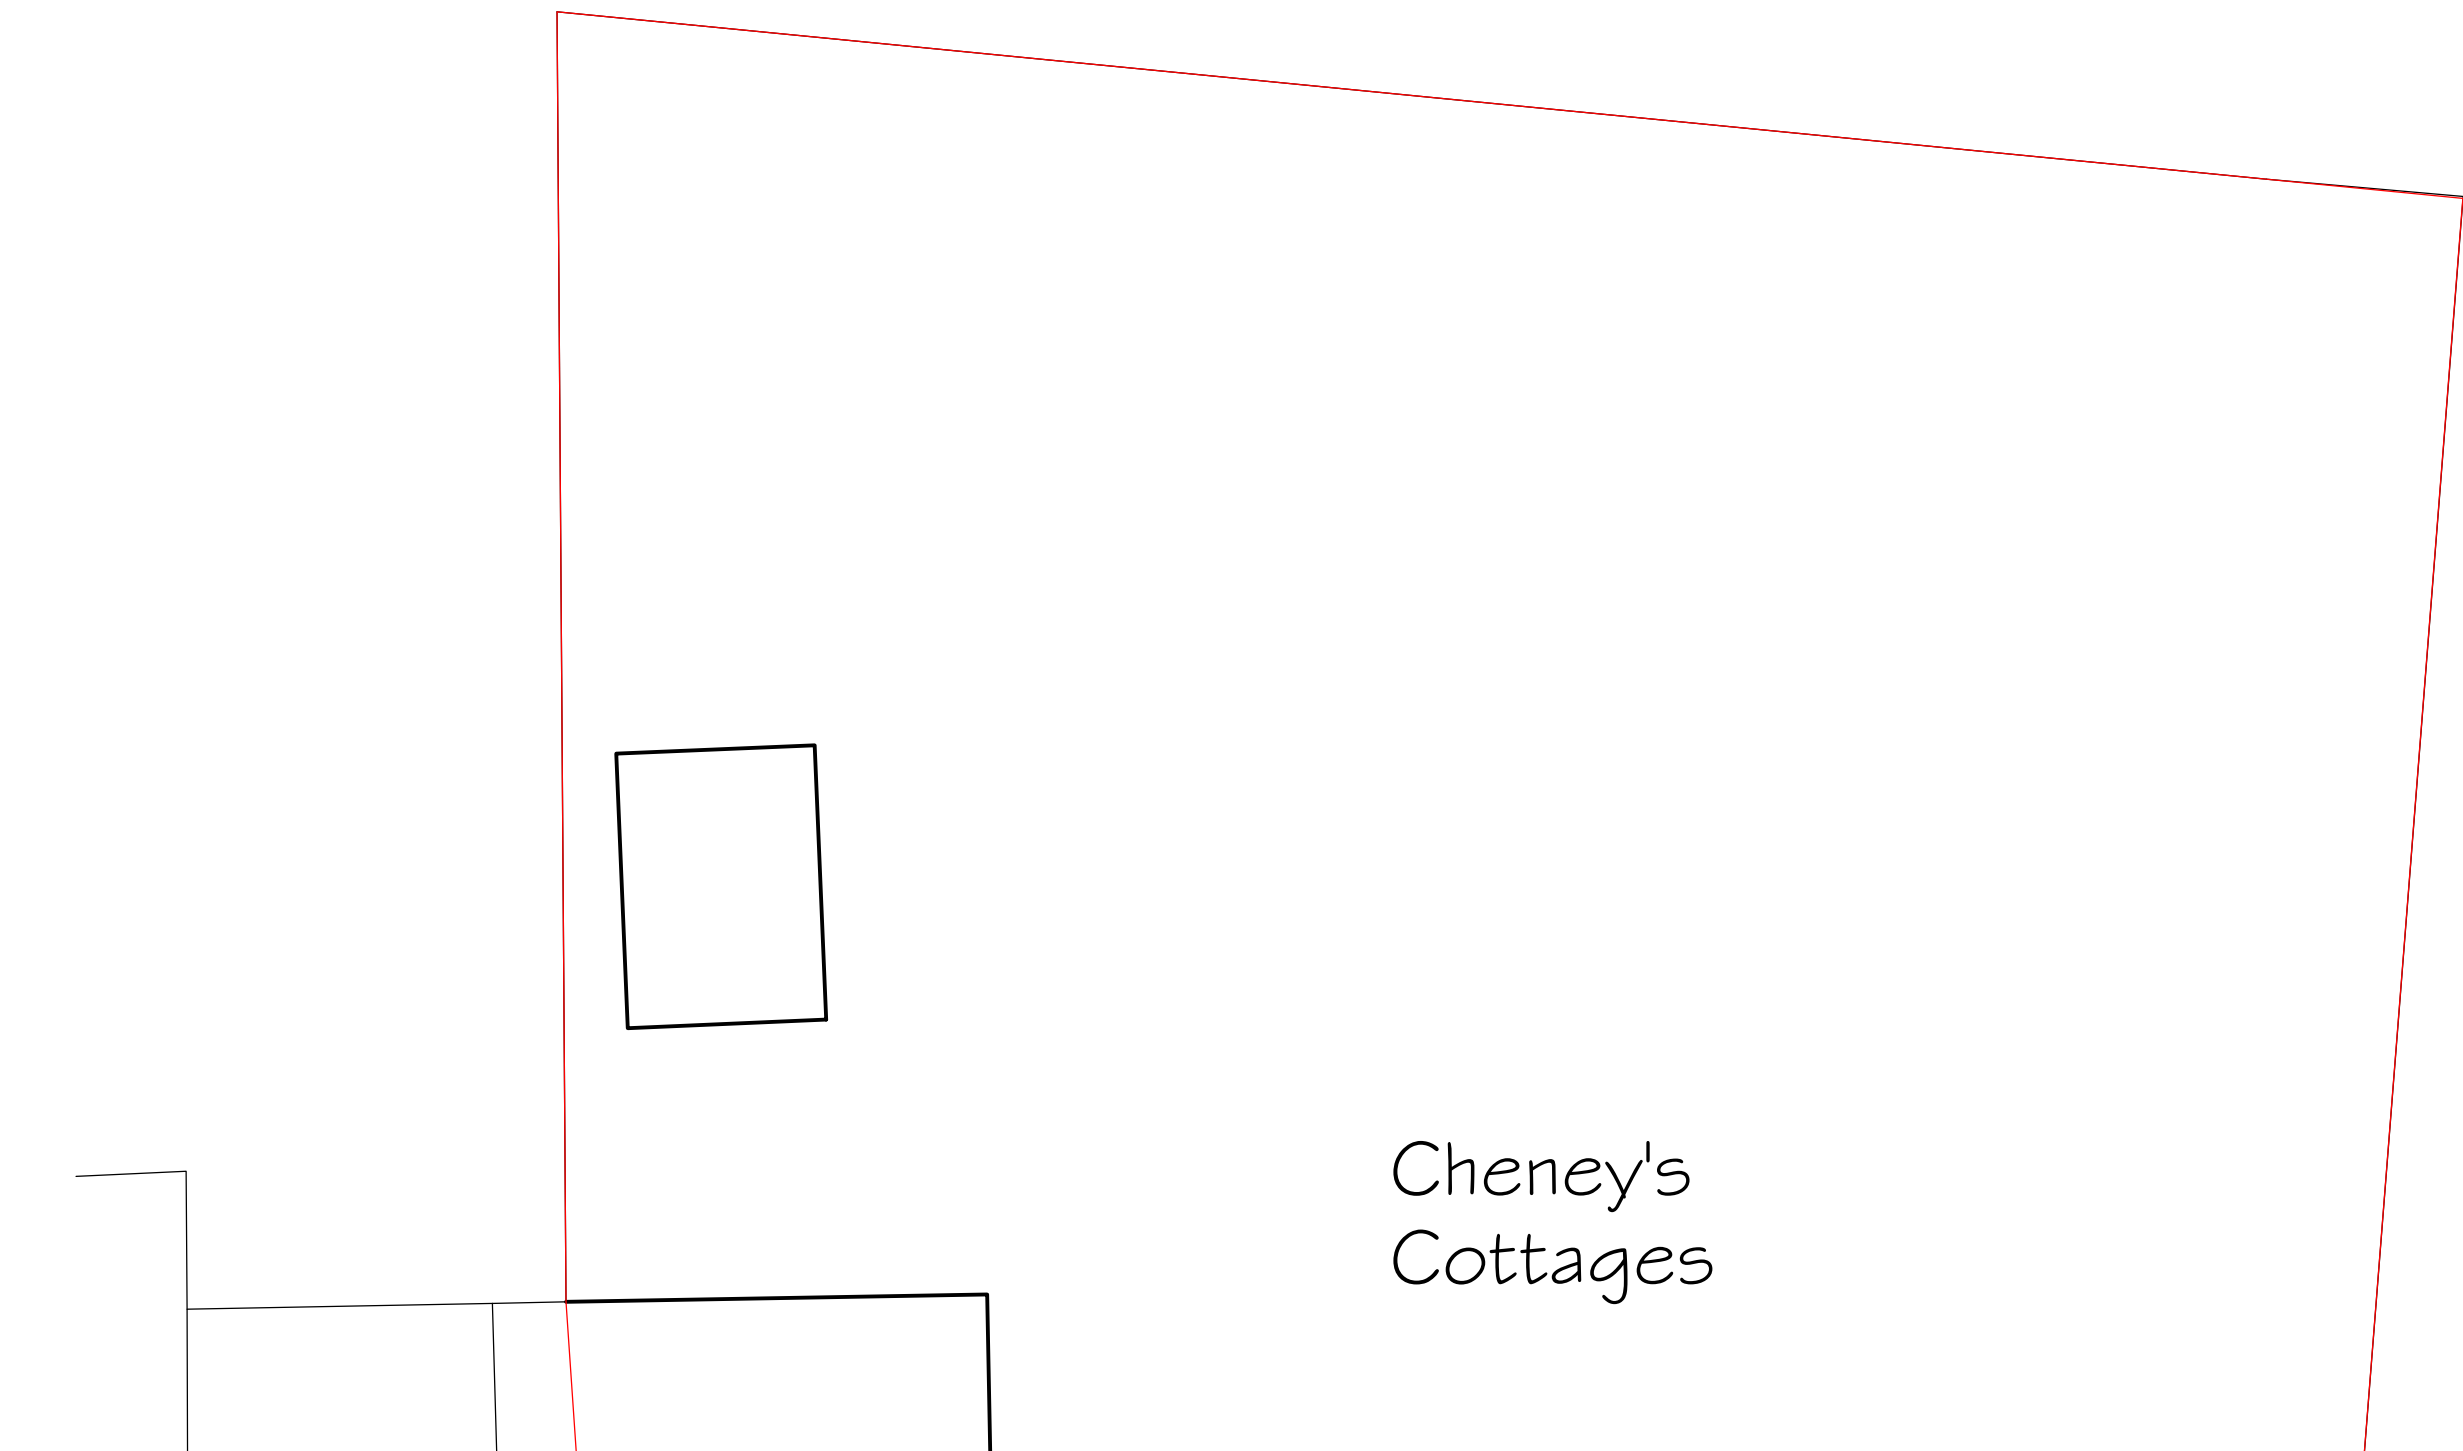


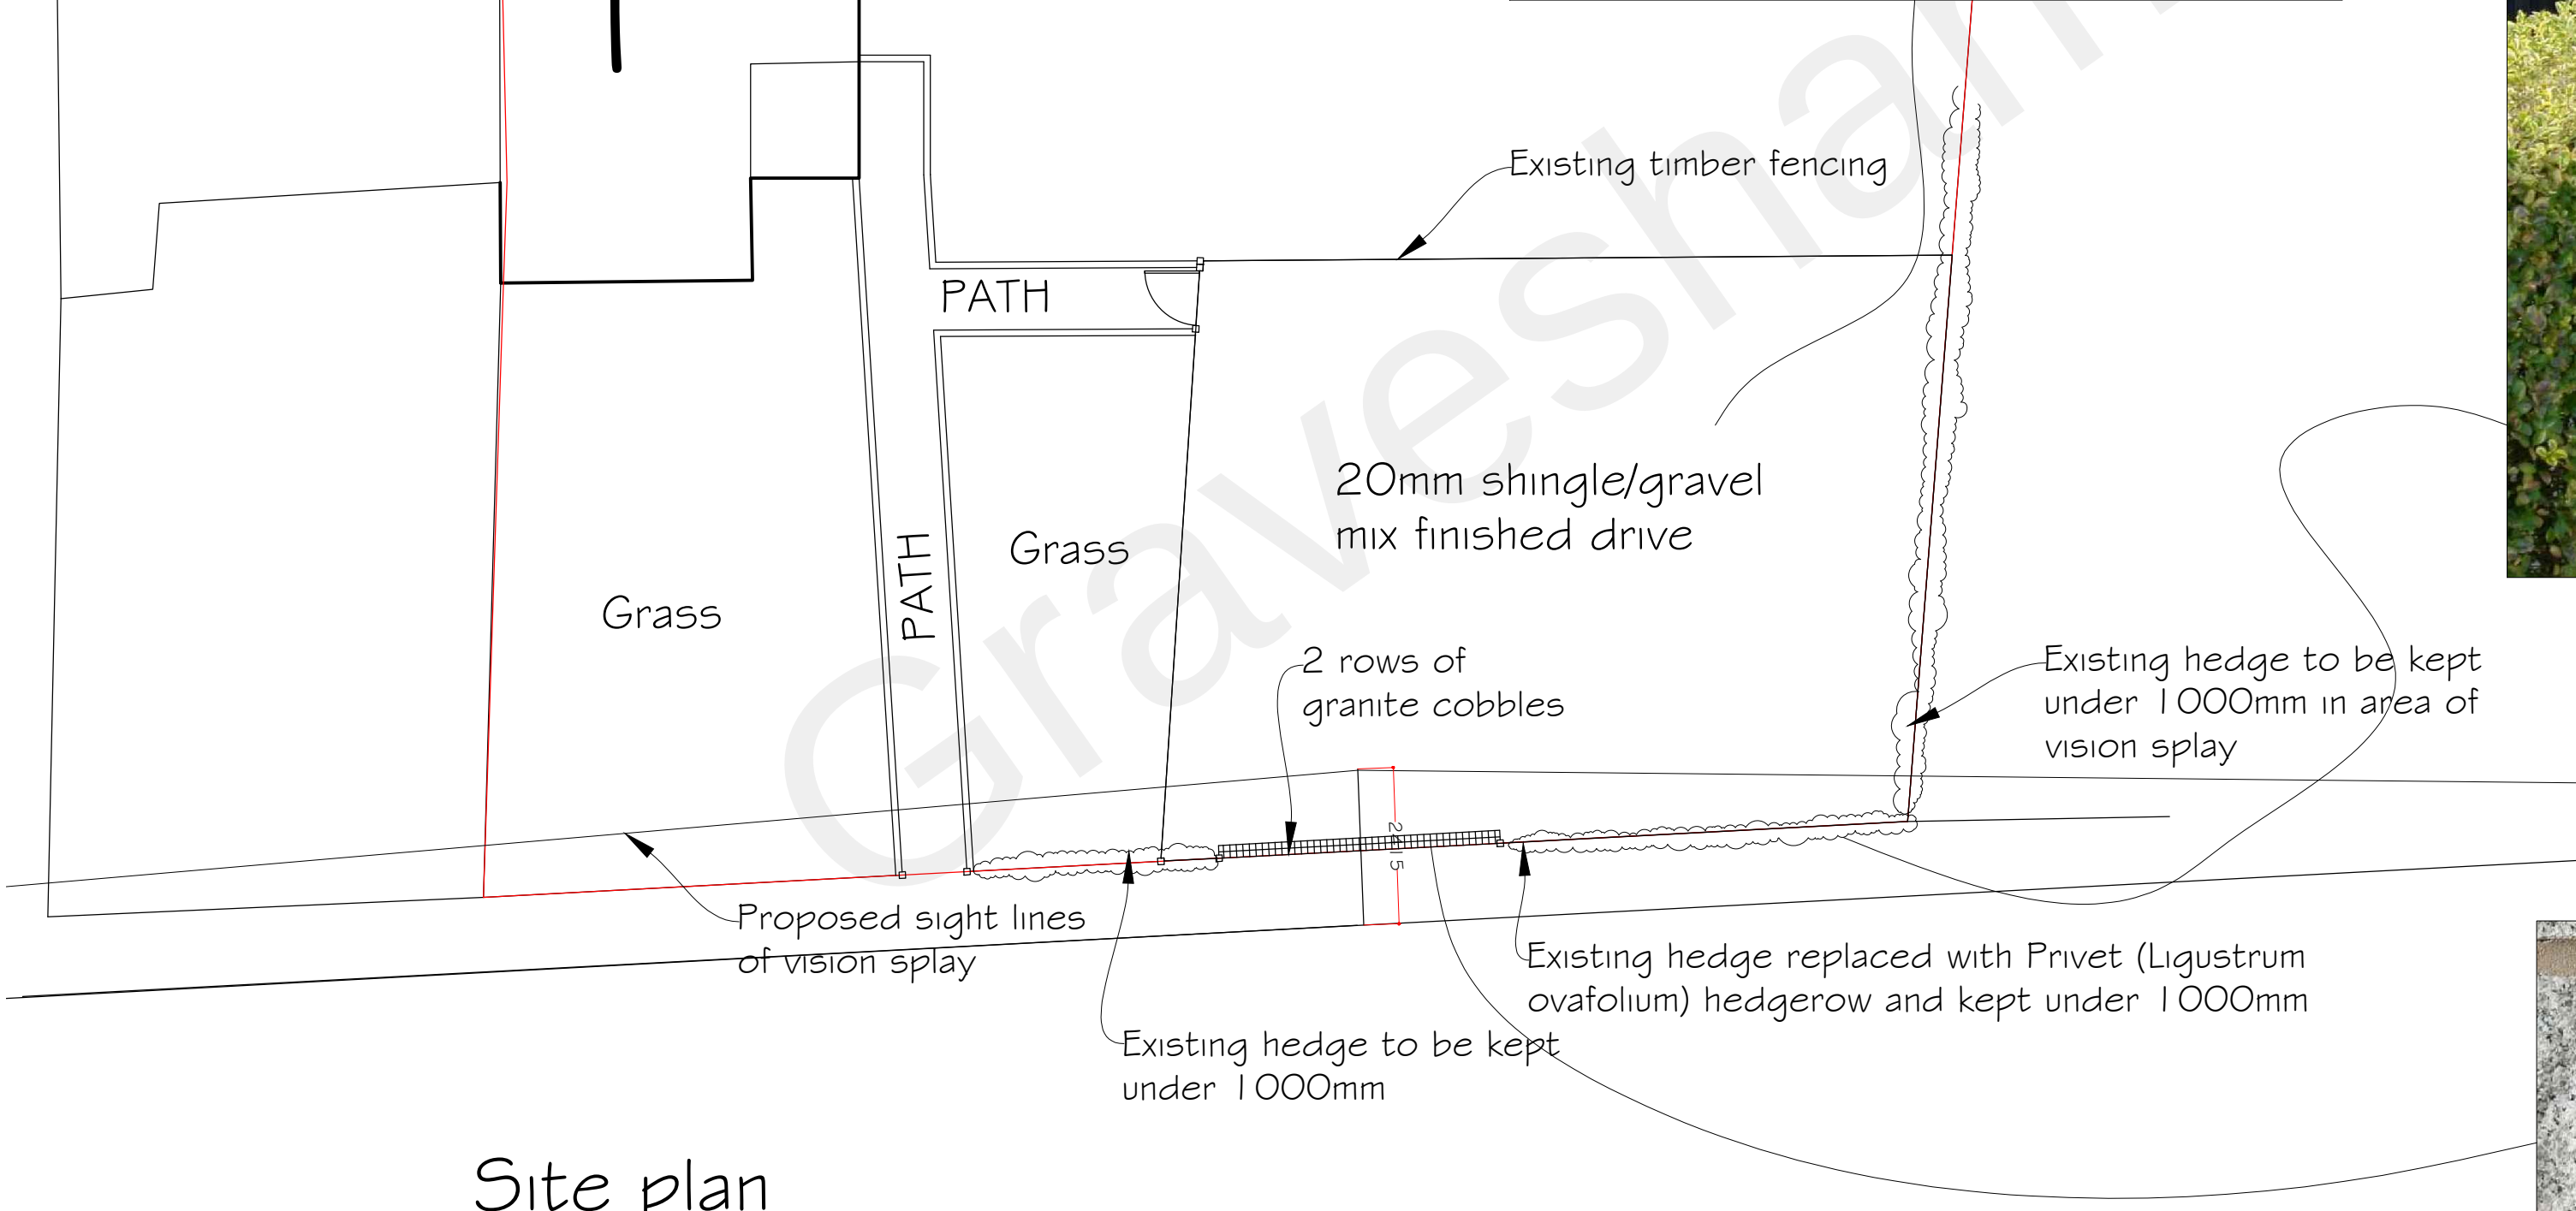


Cheney's
Cottages

Grass

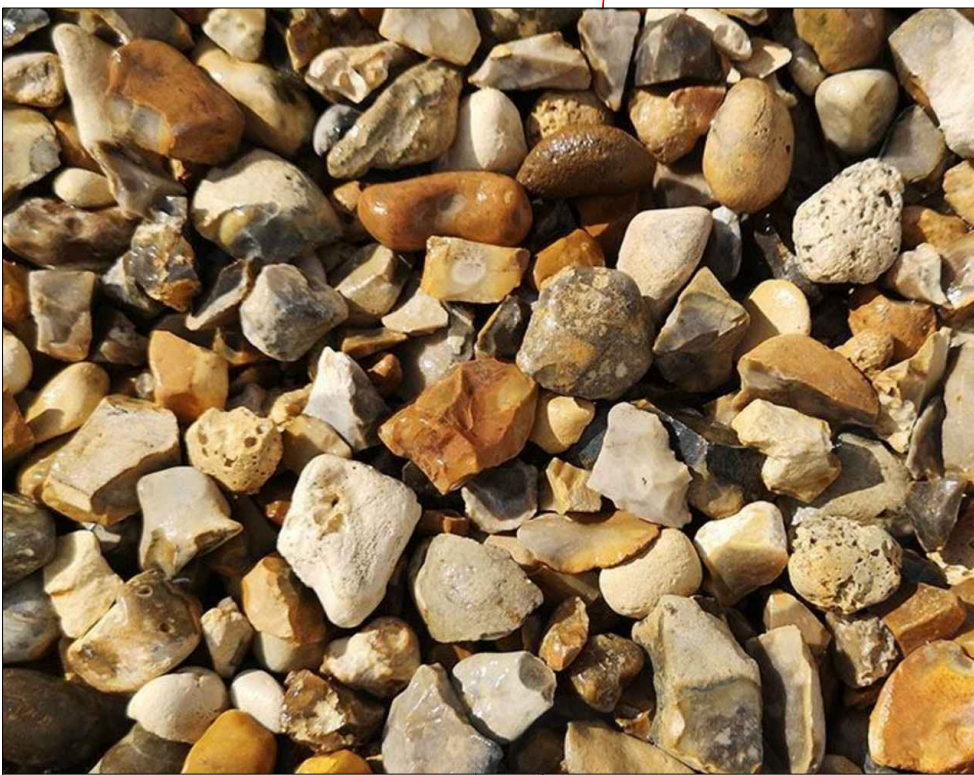

Site plan
Scale 1:100

0 0.5 1 2 3 4 5 6 7 8 9 10

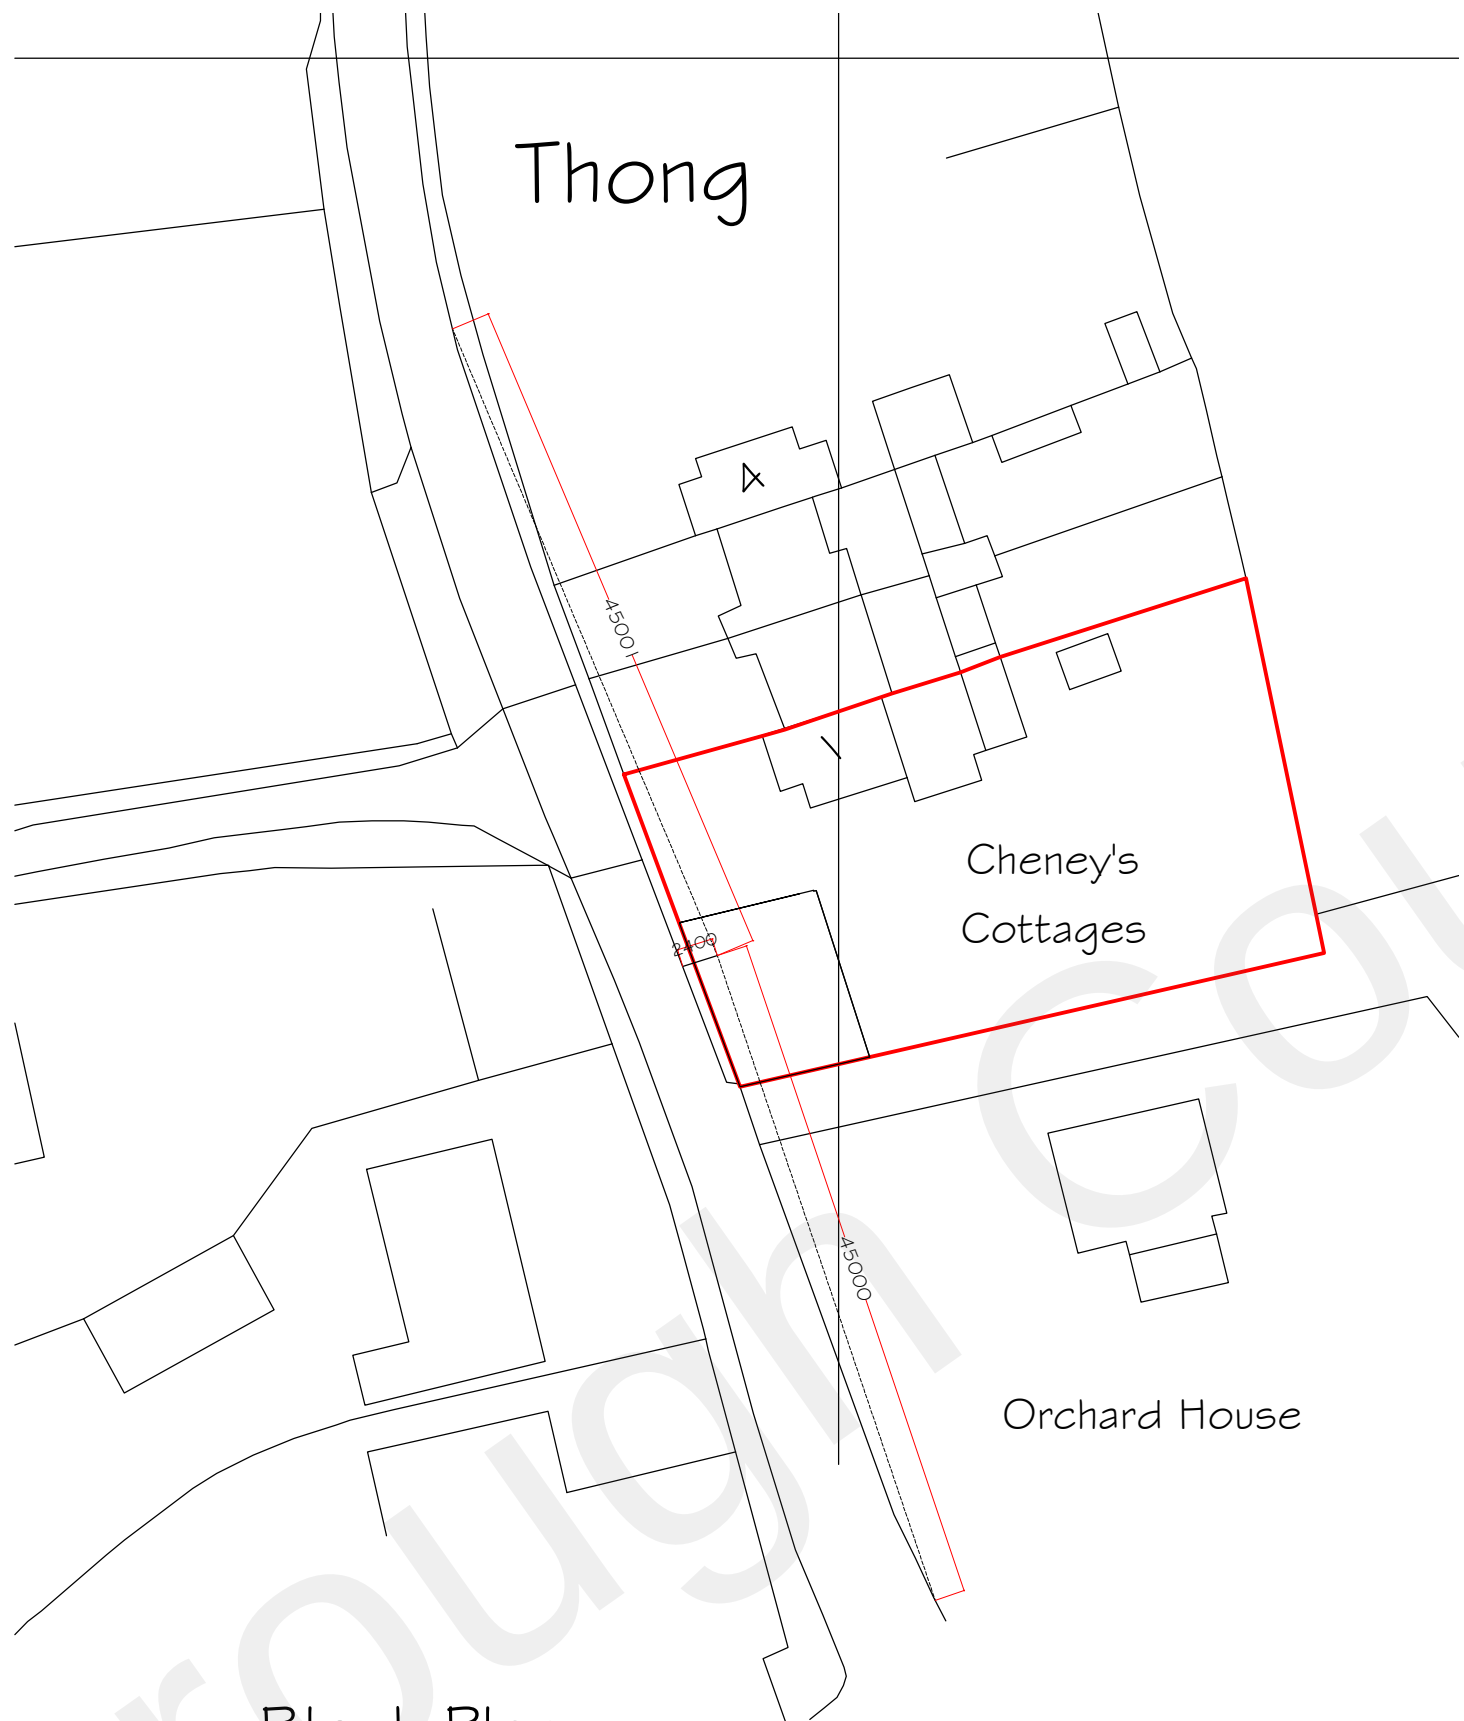


Thong

Cheney's
Cottages

Orchard House

Block Plan

Scale 1:500

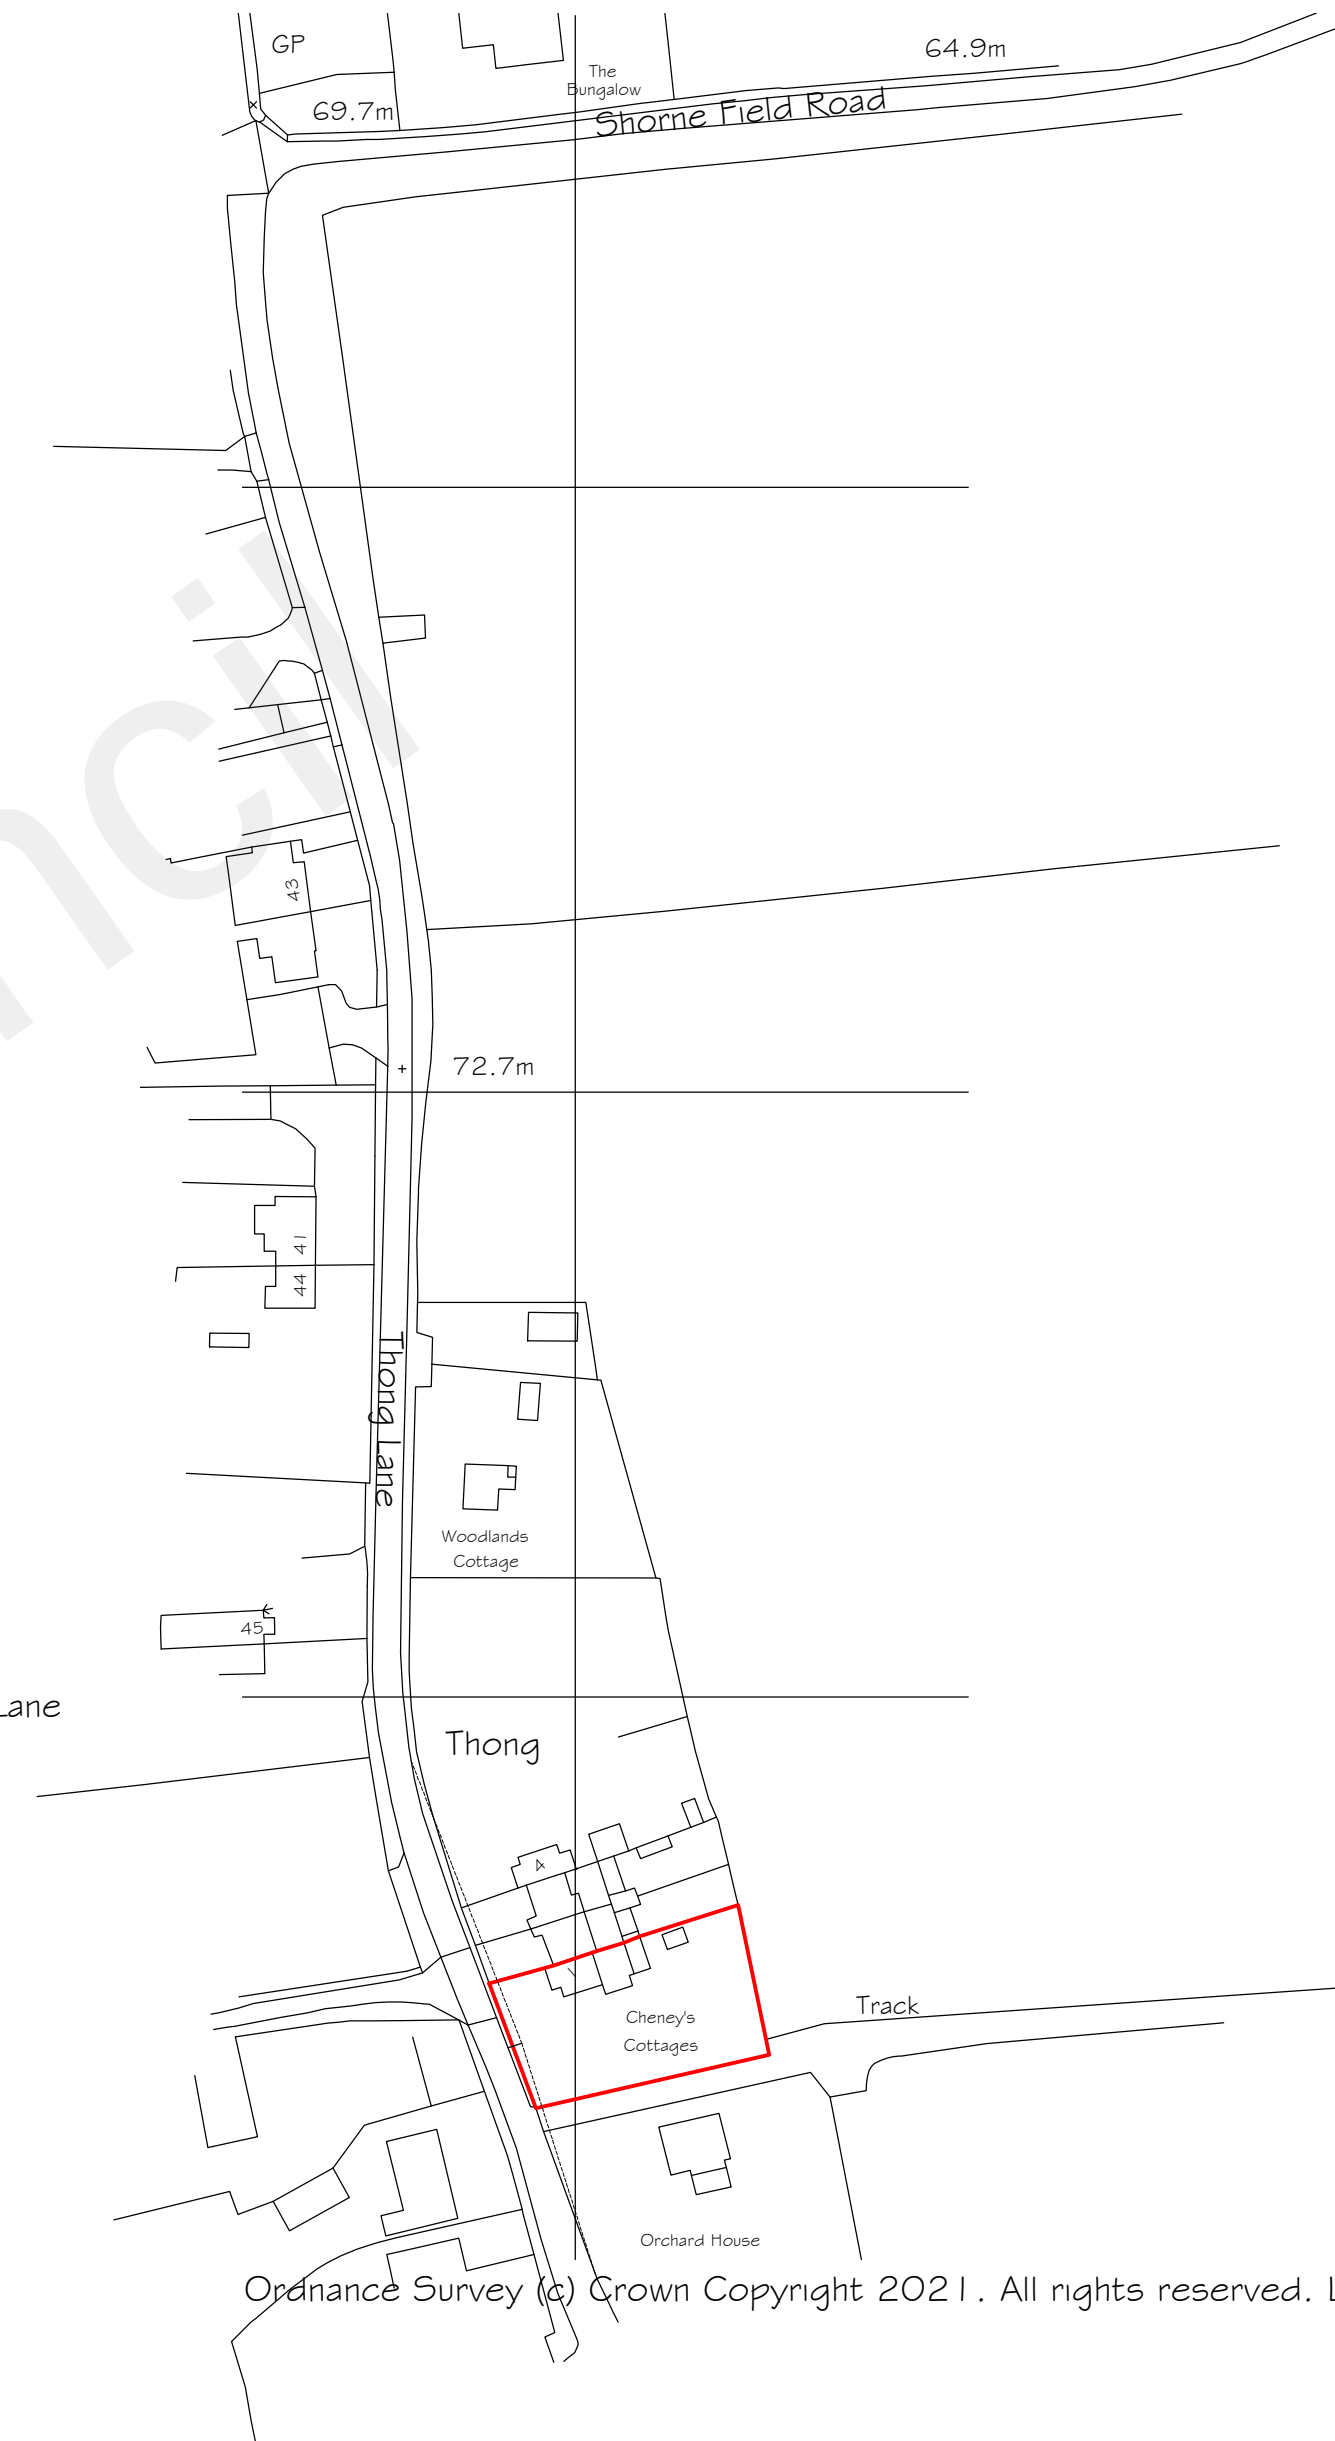

Location Plan

Scale 1:1250

0 10 20 30 40 50 60 70 80 90 100

Synergy Planning & Property Consultants Ltd Suite 6 Laser Quay Marine City Centre Rochester Kent ME2 4HU		
Client	Mr D Chubb	
Address	1 Cheney's Cottages Thong Lane	
Drawing title	Site plan and location plan	
Scale	1:500/1:100/1:1250	
Date	October 2021	Drawn by
Drawing No	21/348/01	