



PROPOSED LANDSCAPE PLAN

 

- TIMBER FENCE 600 MM
- FENCE PANEL
- POROUS PAVER
- HEDGES
- CHARGING FACILITIES

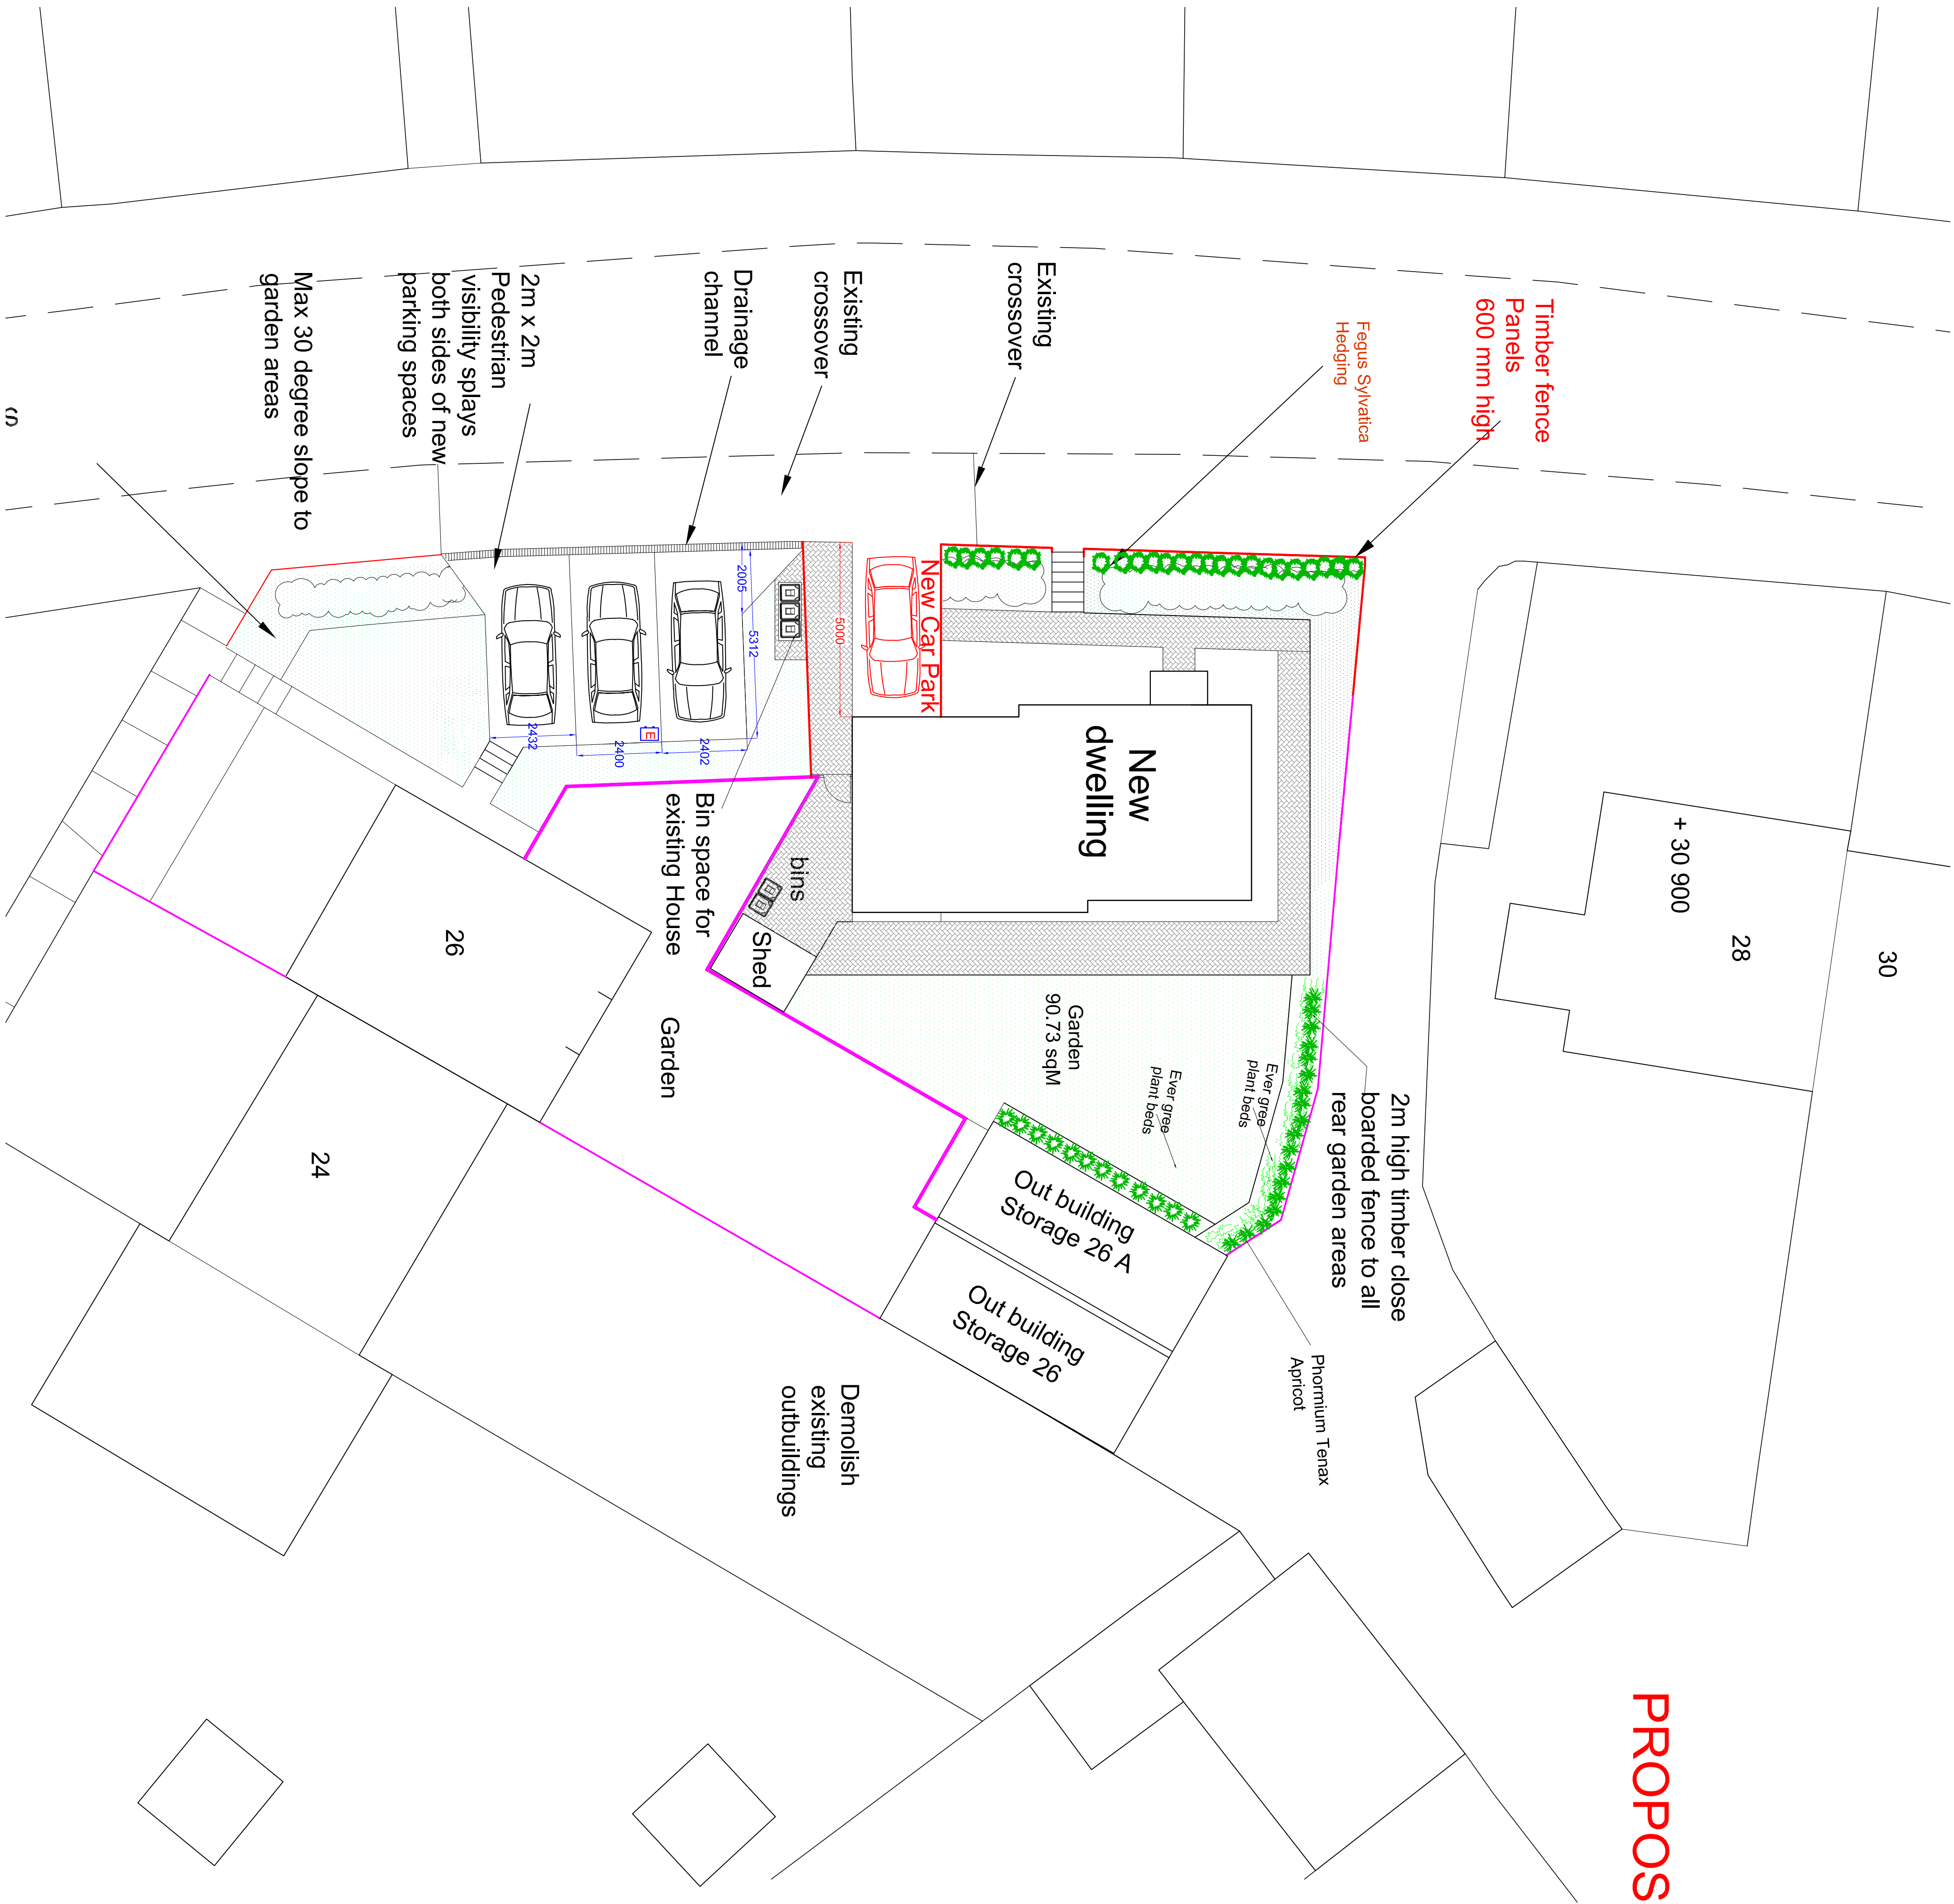

Planning & Development Consultants

Suite 104,

344-348, High Road, Ilford

Essex, IG11QP

Tel: 01707 470894/406

Email: info@futurevision27@gmail.com

CLIENT

Mr S. Singh

JOB TITLE

Replacement of car parking space to the front garden, and use of garage as out building 26A, St Georges Crescent, Gravesend, DN12 4AR

SITE

26 A, St Georges Crescent, Gravesend, DN12 4AR

DRAWING TITLE

Existing & Proposed site Plan
Provision of car parking in front garden

SCALE

1:100@A1

DATE

27-04-2025

DRAWING NO.

FW-2025-04

REVISION-