



EXTERNAL FINISHED:

- TILES (SHIRE - HERITAGE)

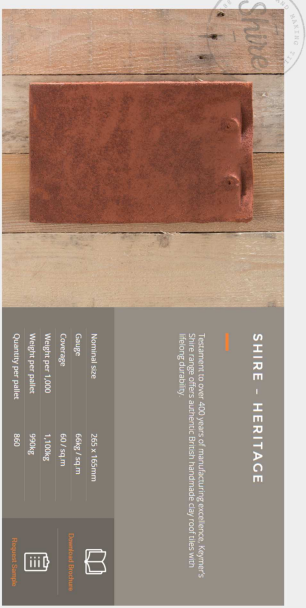

- SUBSILL T

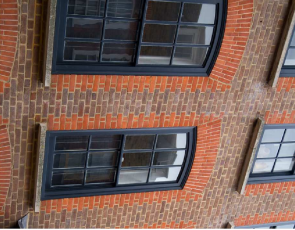

- ## AND FASCIA



- WHITE)



- DOUBLE DOOR IN GLOSS RED



- ⑨ CAST IRON VENTILATION GRILLE



- ## PATTERN



- 

rev.	description	date	chkd.
------	-------------	------	-------

93 Cotmandene Crescen
Orpington, Kent BR5 2RA

020 3004 923
07931 931 03

s.nagpal@dapconsultants.co.uk
www.dapconsultants.co.uk

4-5 Milton Road

Gravesend

drawing title

Proposed Floor Plan and Elevations

drawn: MV		chkd : SS	date:07.08.2024
status: Conditions		scale: 1:100@A3	
proj no: 2531	diag no: 01	rev no:	

proj no : 2531

drug no: 0

10: