




The Contractor is to check all dimensions on site and report any discrepancies to the Contract Administrator. This drawing is to be read in conjunction with all other standard documentation.

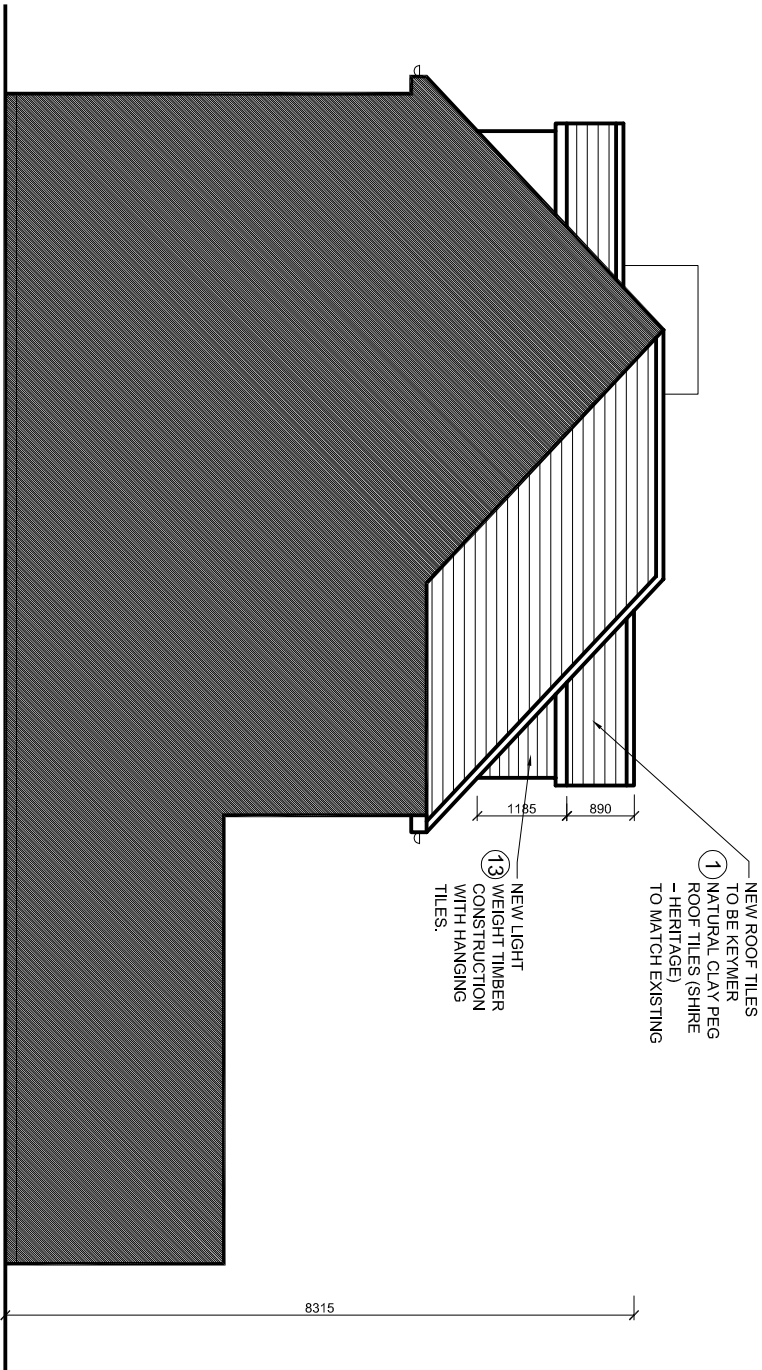

PROPOSED SIDE ELEVATION

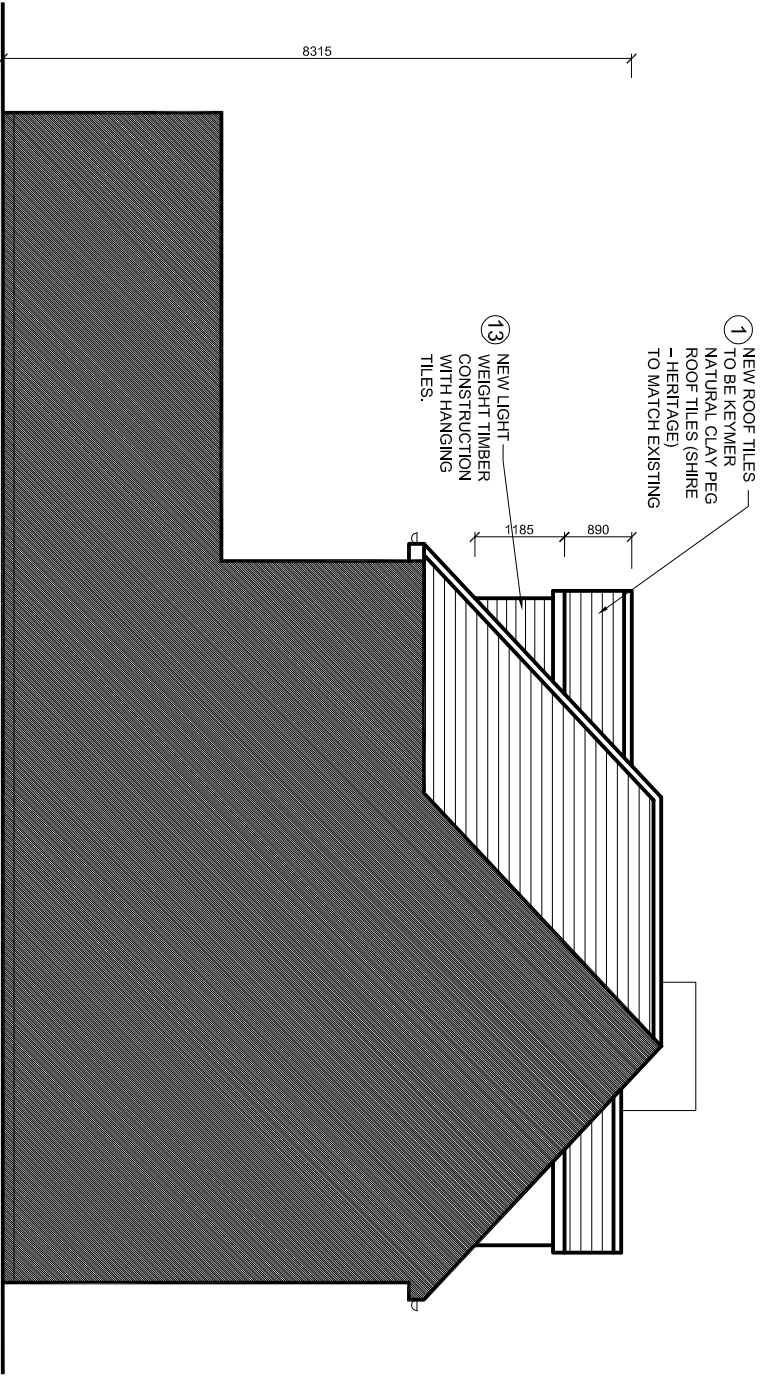


PROPOSED SIDE ELEVATION

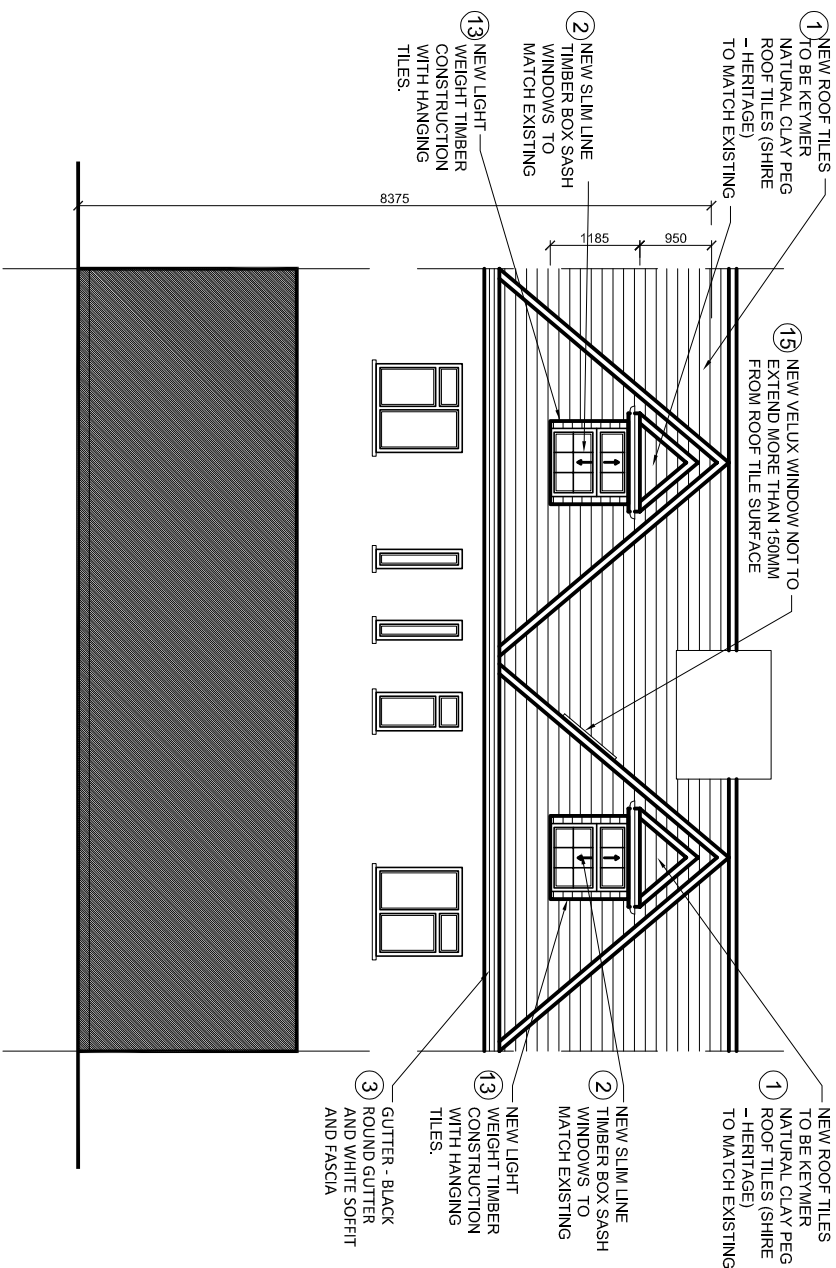

PROPOSED REAR ELEVATION



11 NEW PAINTED TIMBER DOOR IN GLOSS BLUE

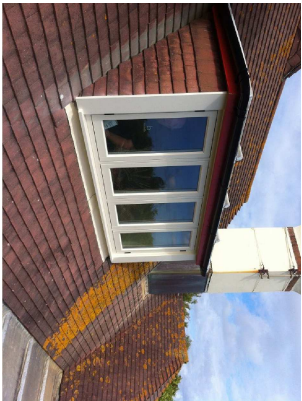


13 DORMER HANGING TILES IN RED TO MATCH THE NATURAL CLAY PEG ROOF TILES - KEYMER

EXTERNAL FINISHED:



12 NEW SHOP FRONT INSTALLED TO DETAILS WITH PLANTED NEW PLASTER COLUMNS AND CORNICE AND FASCIA PANELS INSTALLED MATCHING EXISTING

15 NEW VELUX WINDOW NOT TO EXTEND MORE THAN 150MM FROM ROOF TILE SURFACE

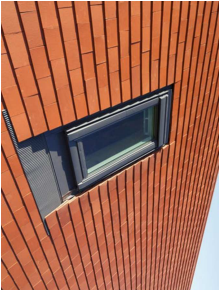



93 Colmandene Crescent,
Orpington, Kent BR5 2RA
020 3004 9238
07931 931 035
s.nagpal@dapconsultants.co.uk
www.dapconsultants.co.uk

project : 4-5 Milton Roadd
Gravesend

drawing title :

Proposed Elevations

drawing title :			
Proposed Elevations			
drawn: MV	chkd: SS	date:07.08.2024	
status: Conditions		scale: 1:100@A3	
proj no : 2531	drg no: 02	rev no:	