

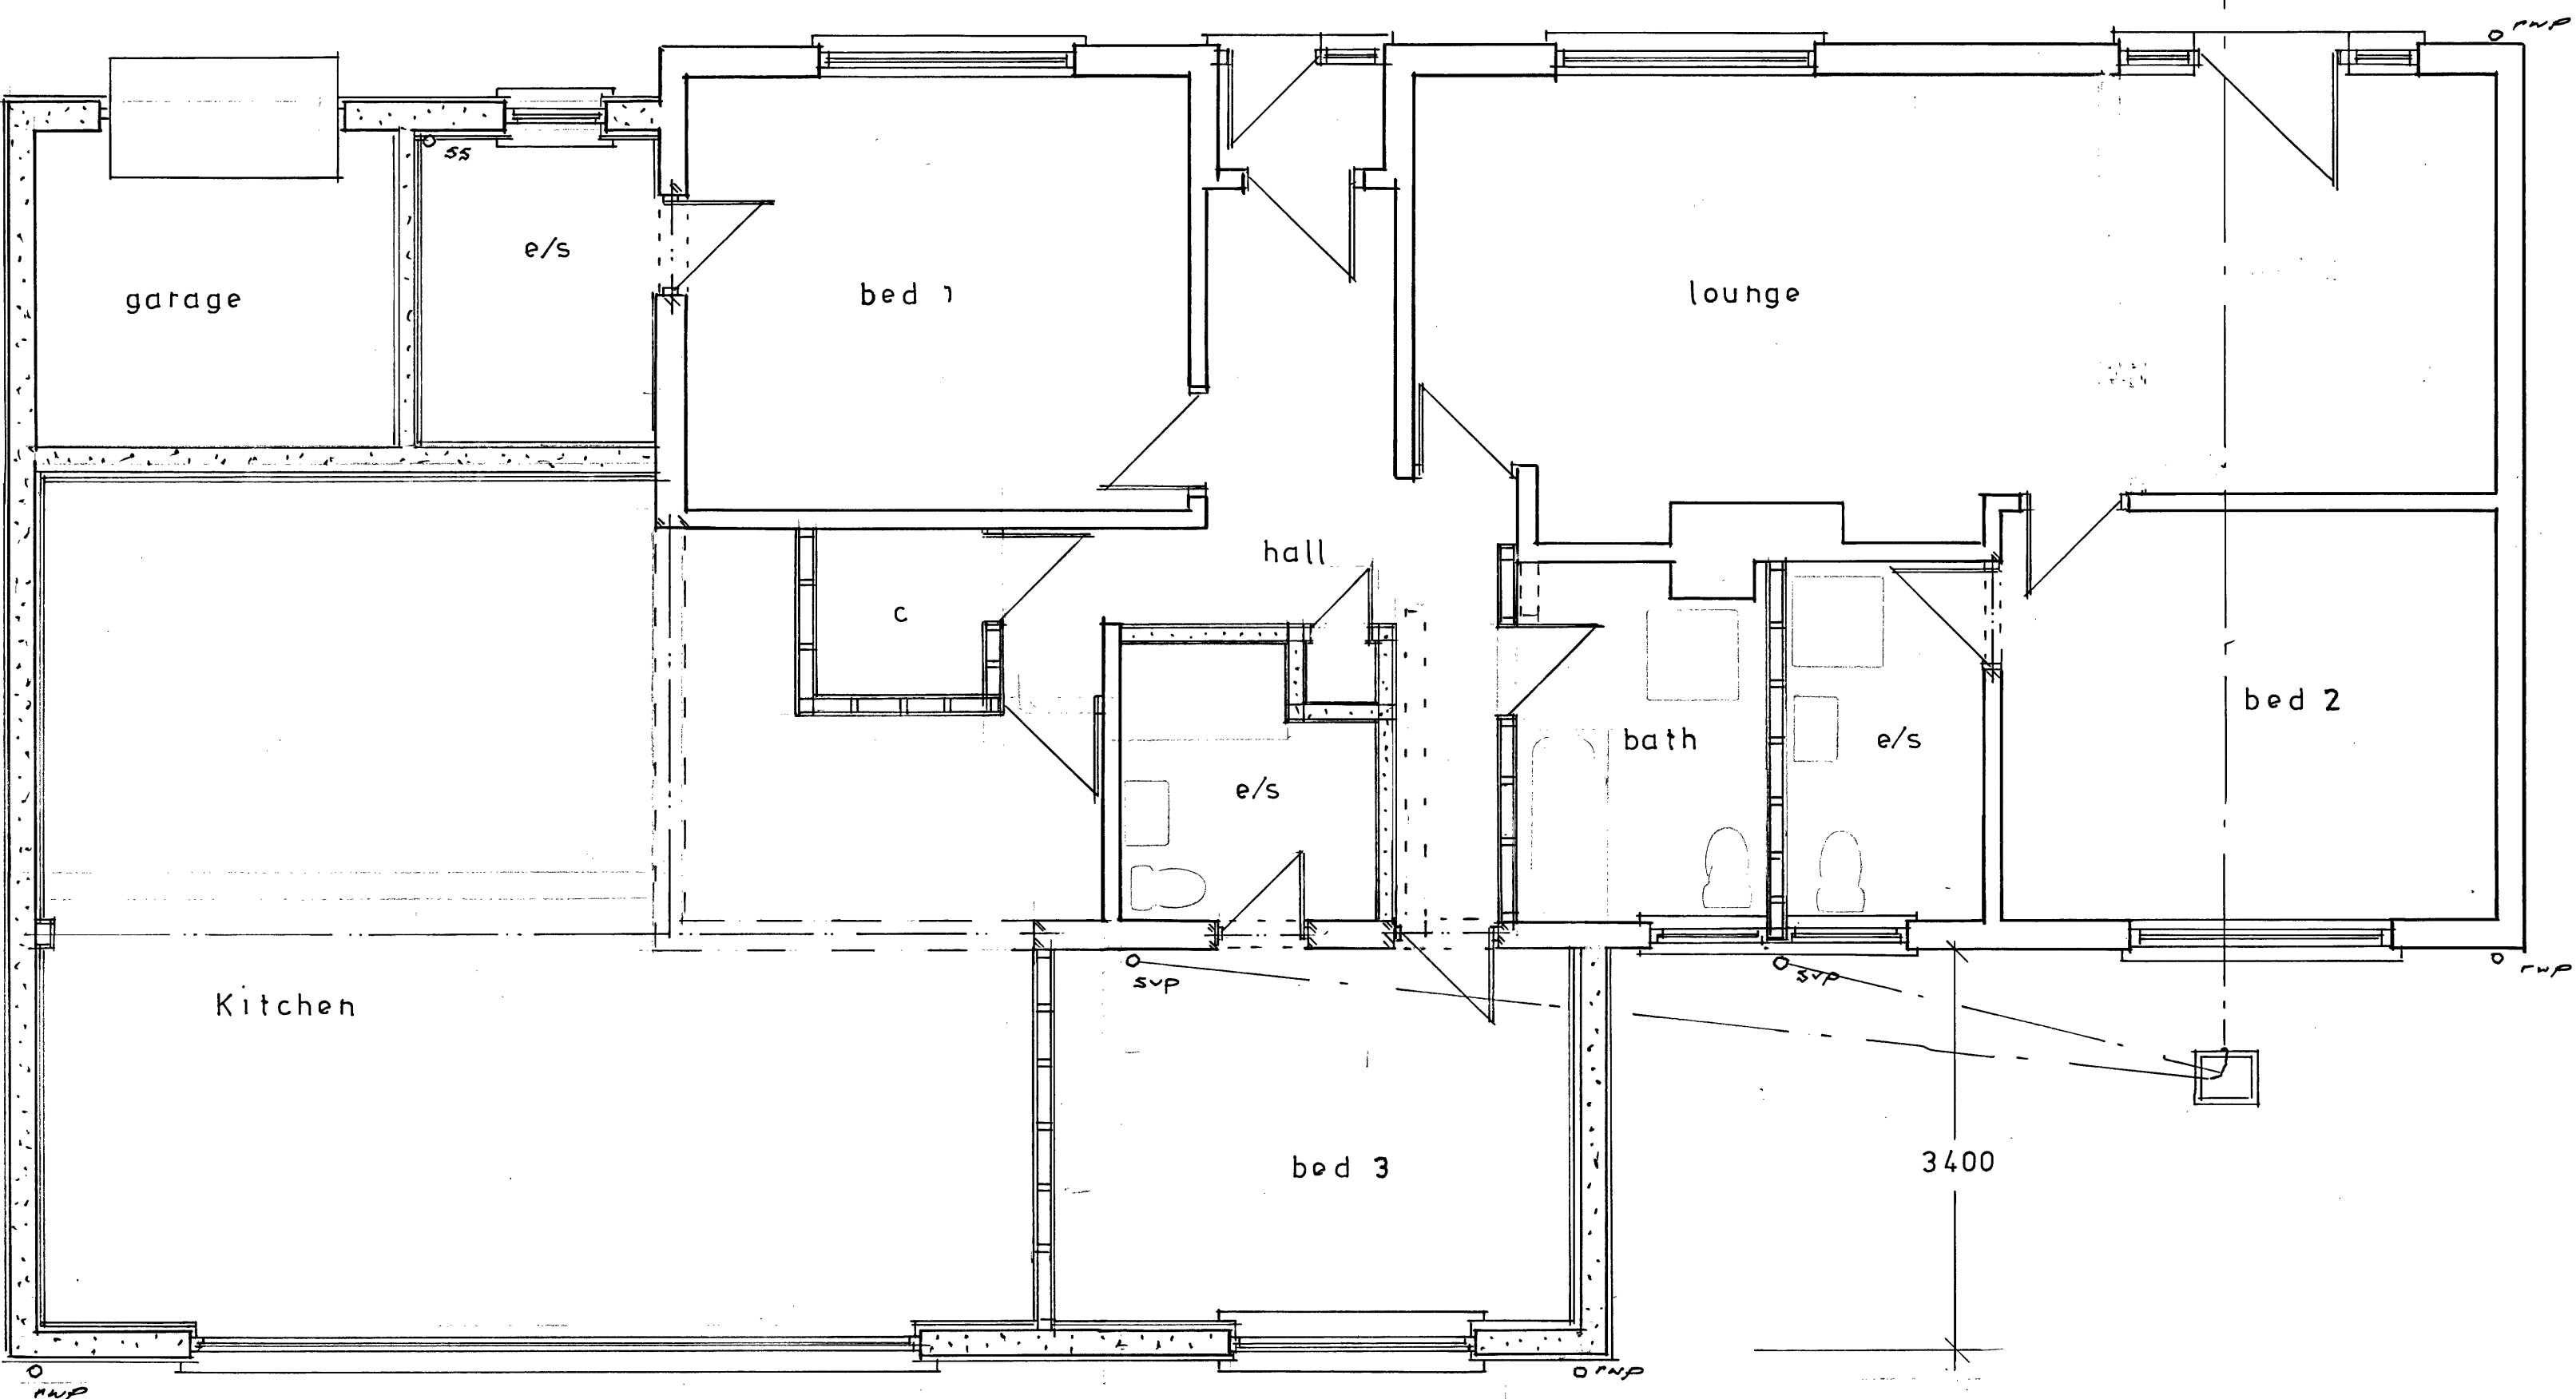





Proposed ground floor plan 1:50

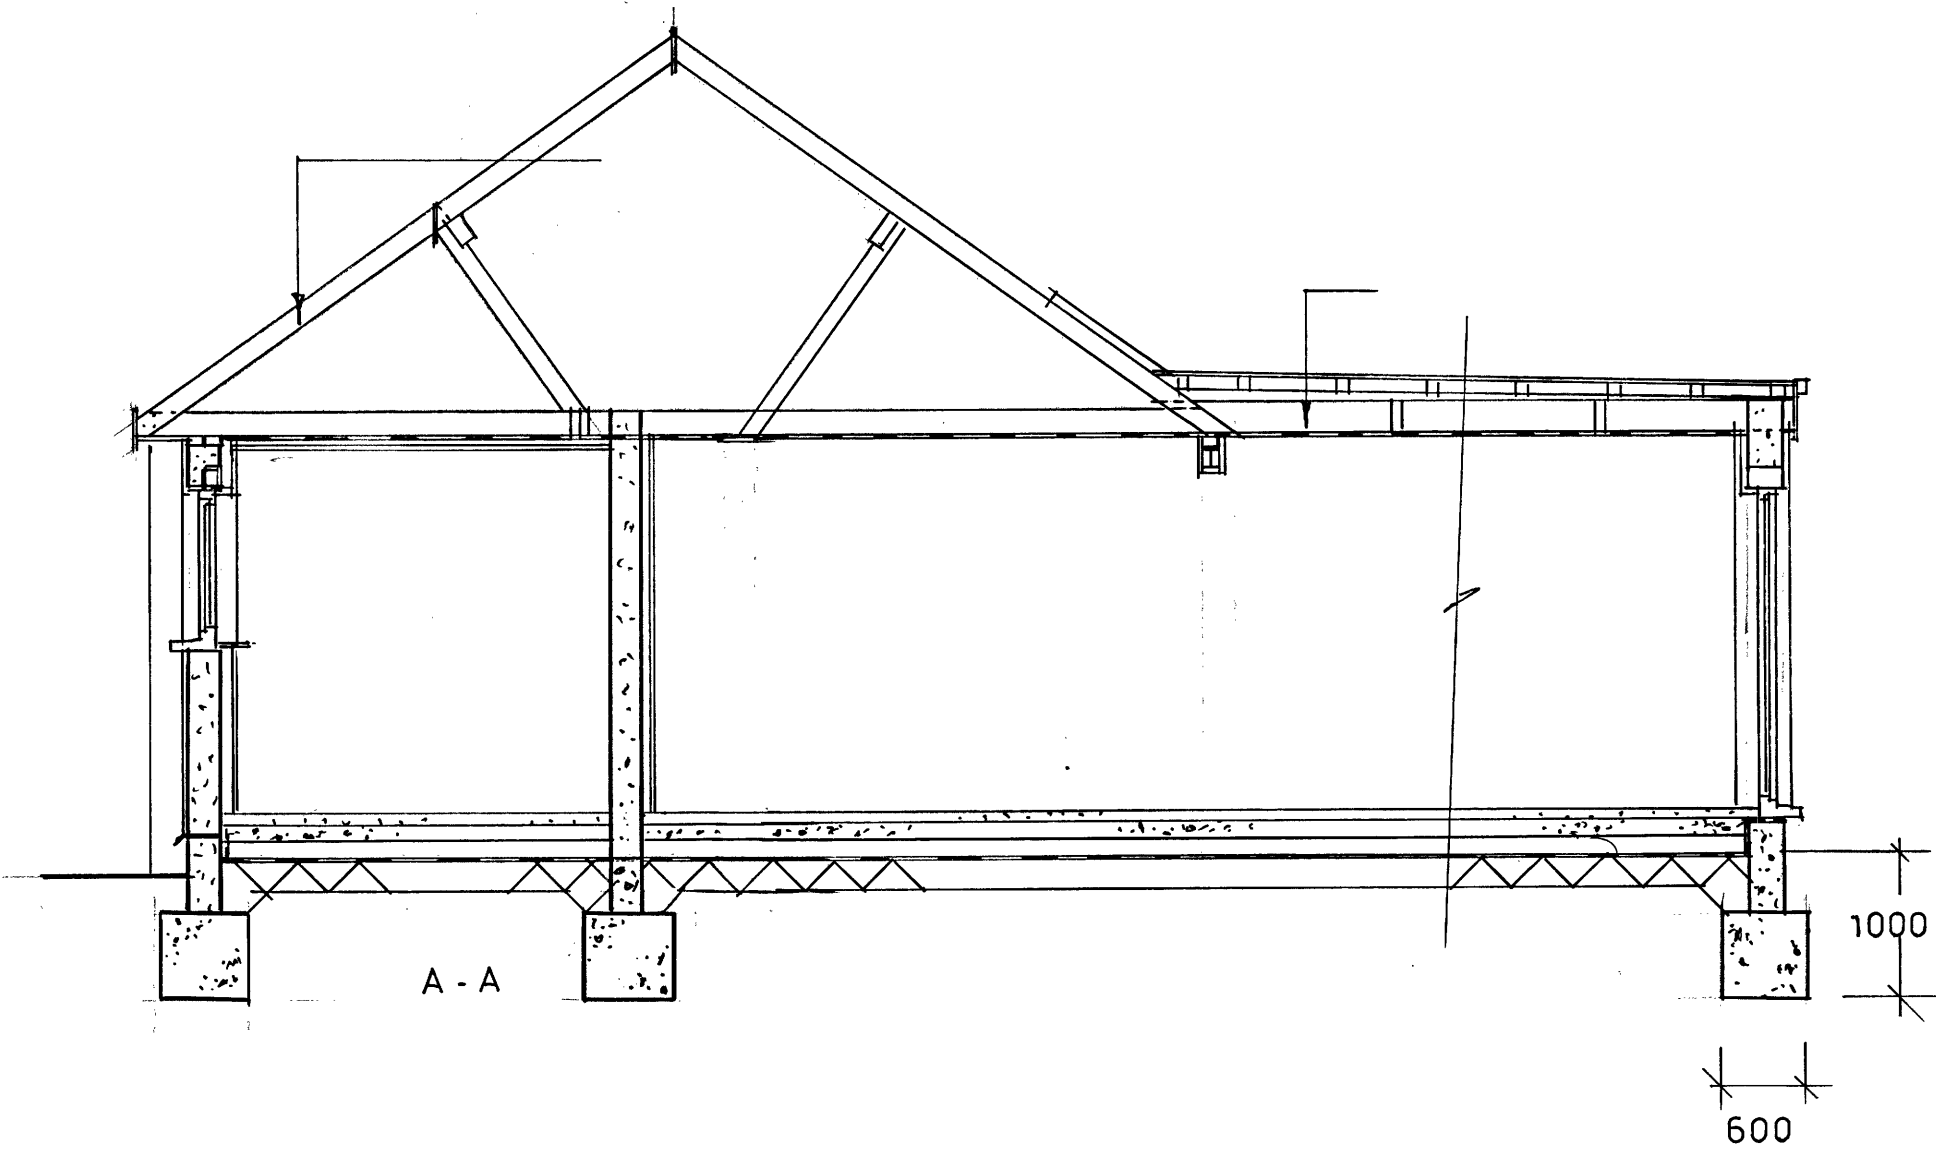

Scale Bars (m)

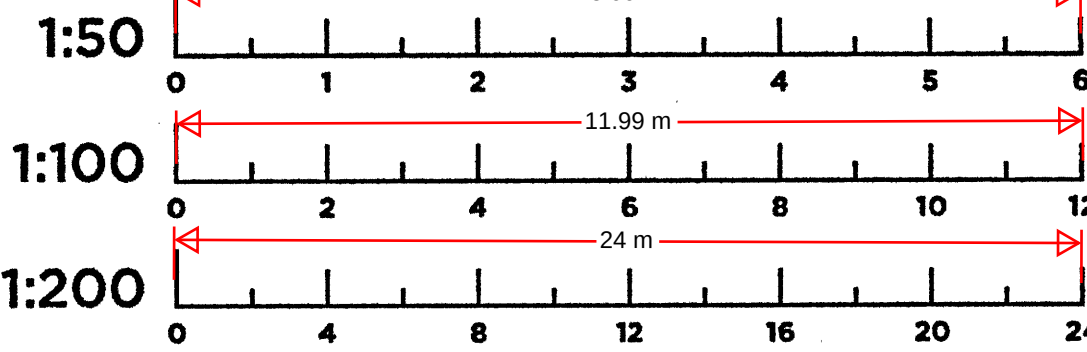

Proposed elevations 1:100

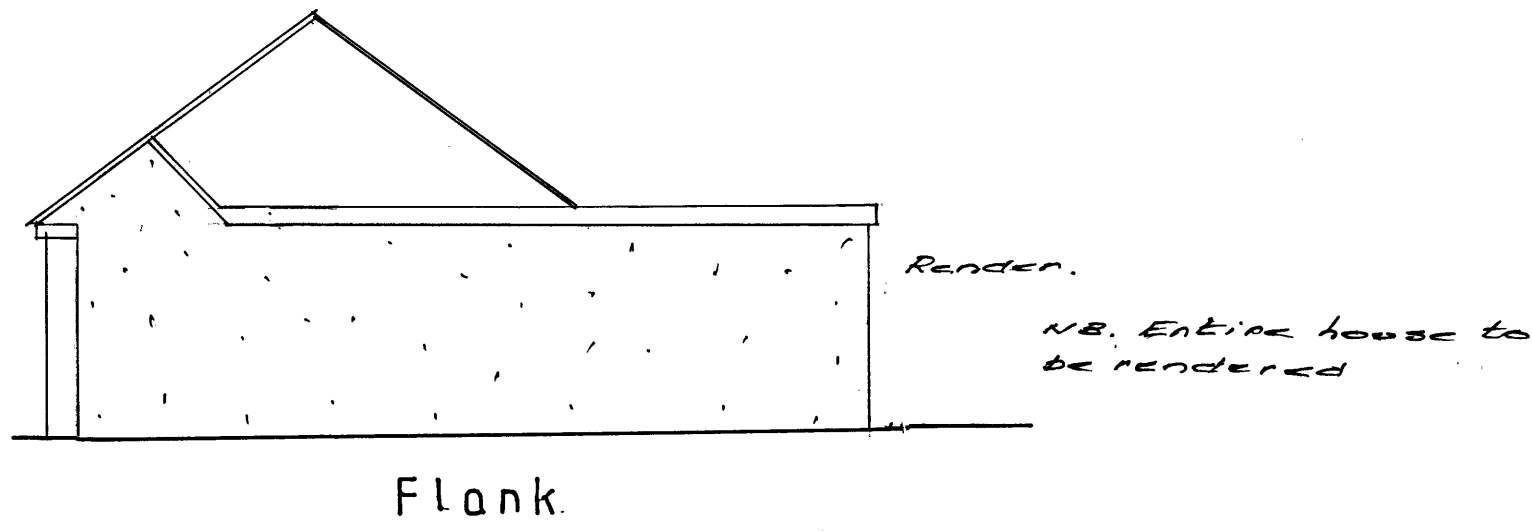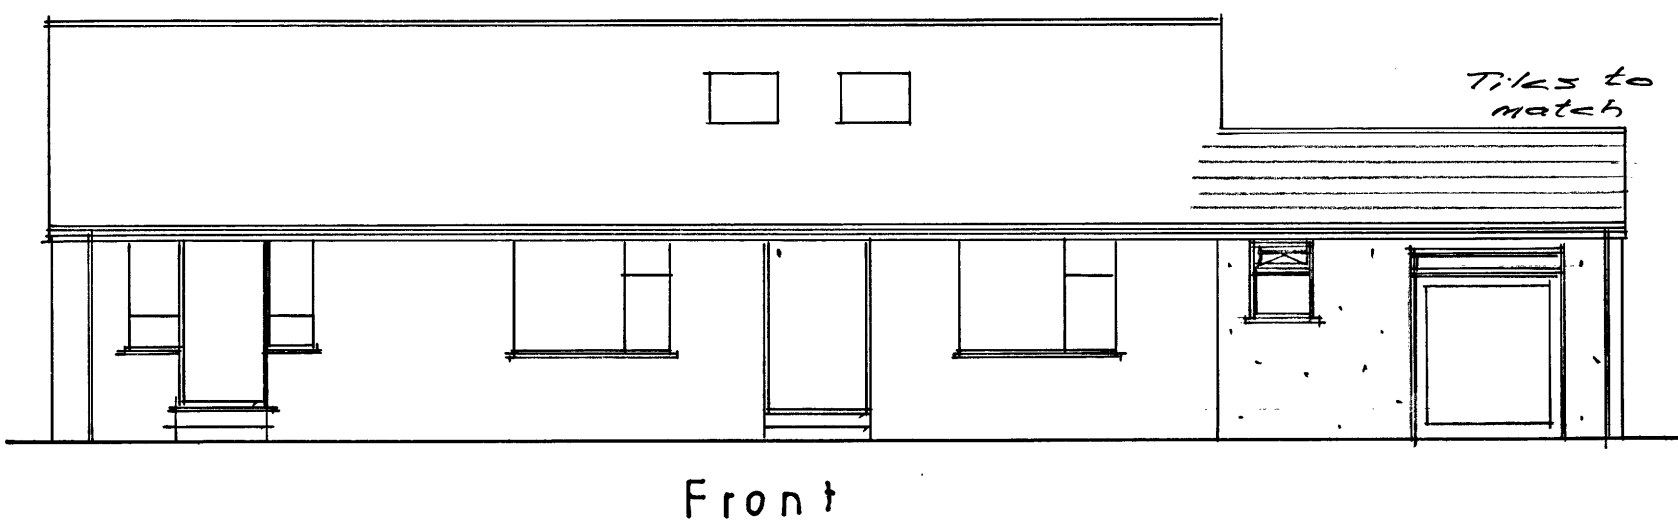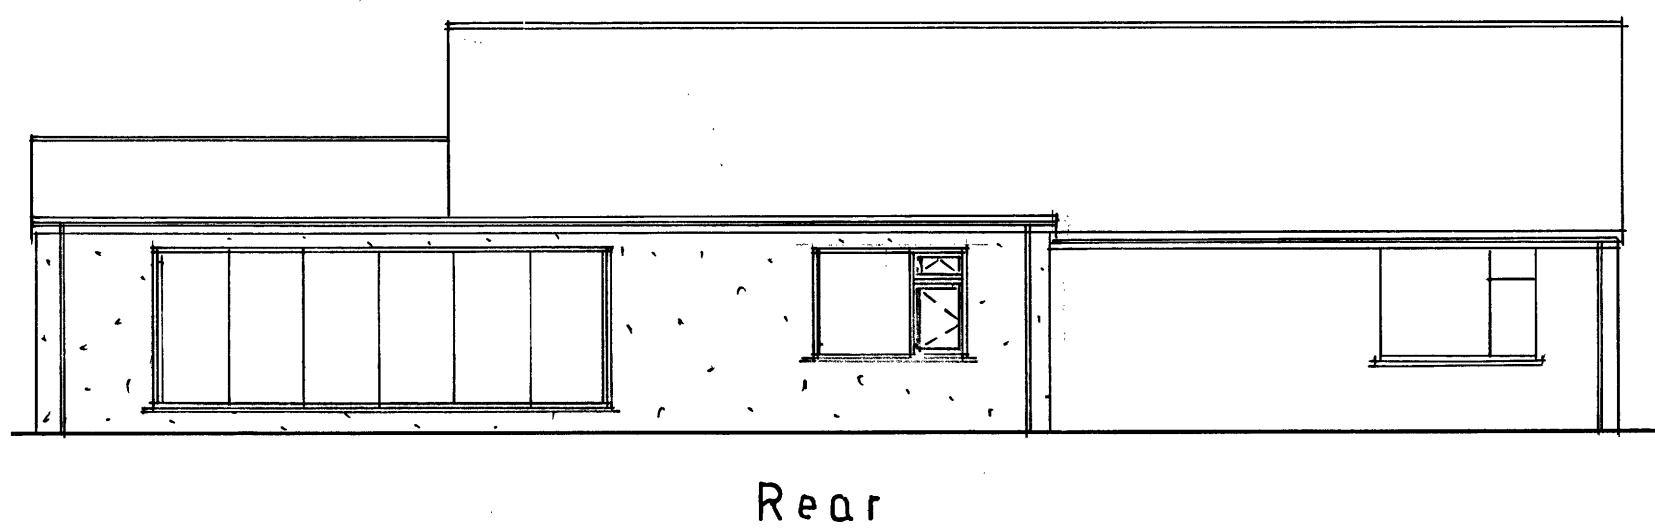

**PLAN & SURVEY LTD
BUILDING SURVEYORS**

25 Alton Close, Bexley, Kent DA5 3QJ
Mike Course
Email: planandsurvey@btinternet.com Mobile: 07767 881 391

Client
Mr and Mrs P. Davidson

Job Title
'Otarawairere' Henley Street,
Luddesdown, Kent, DA13 0XB.

Drawing Title
Single storey rear extension
and garage conversion.

Scale 1:50 1:100 1:200 H5/14