


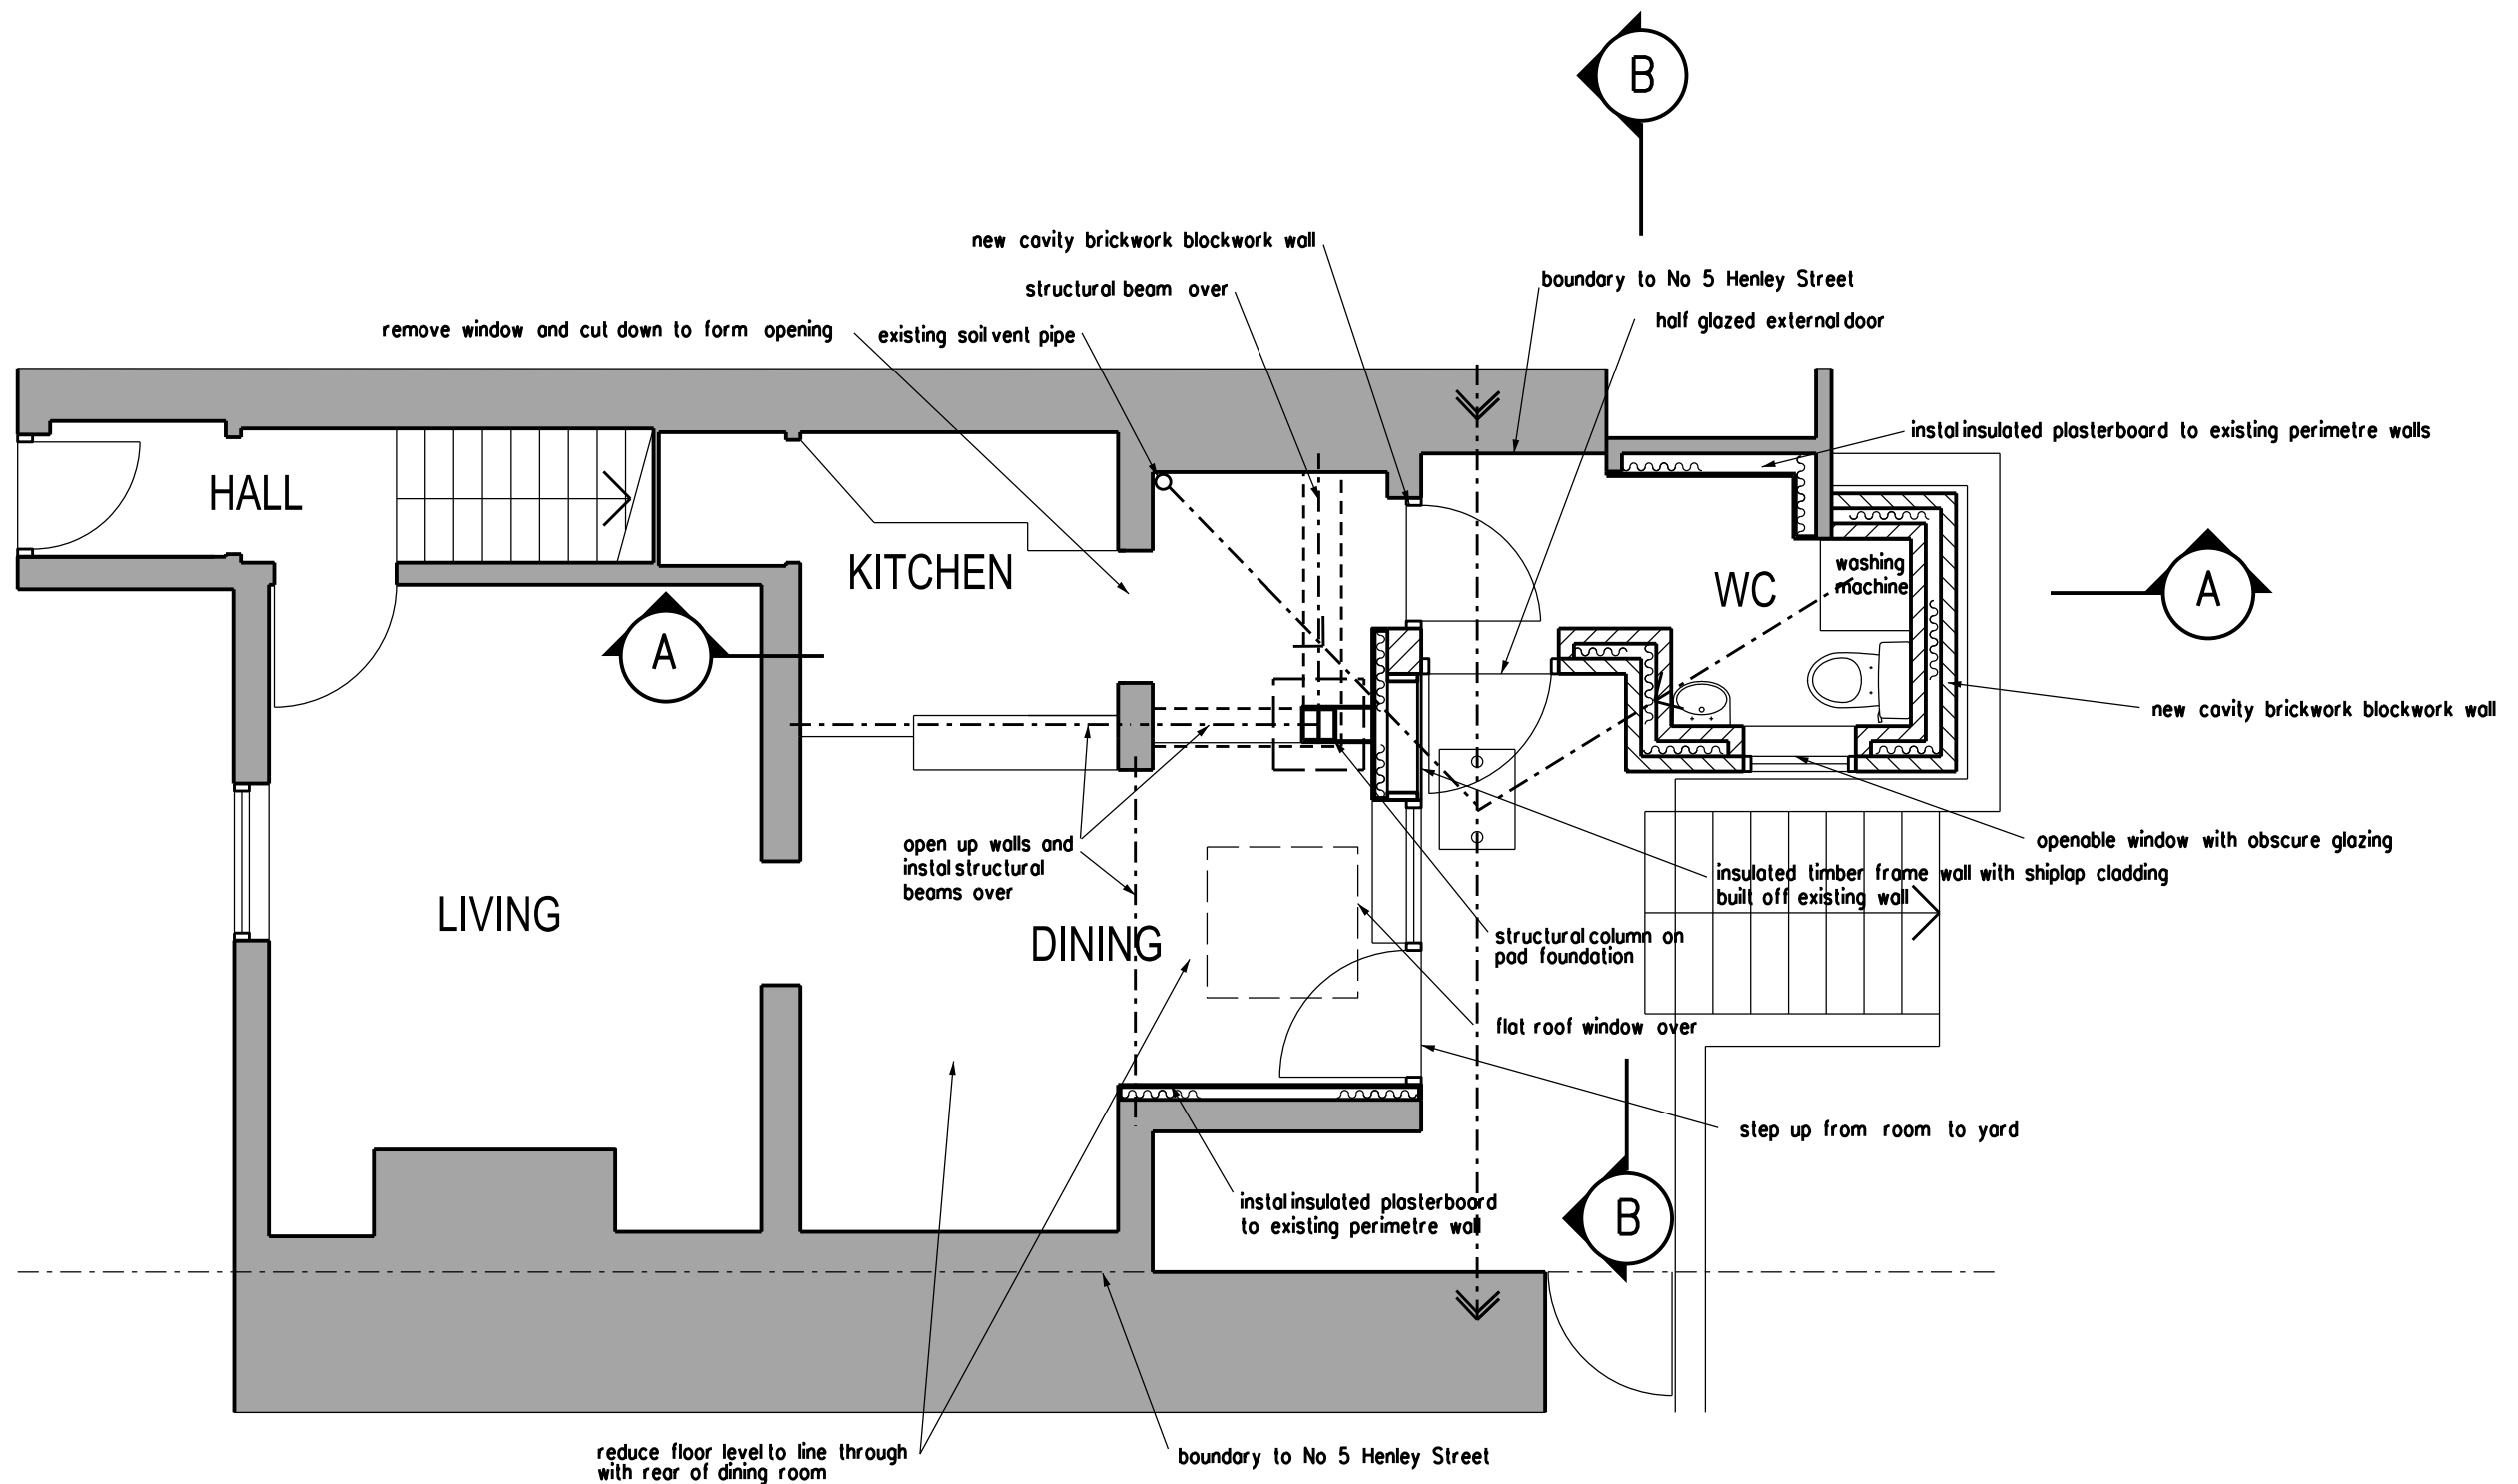

PLANNING APPLICATION

REVISION
ARCHITECT
TA ARCHITECTS
11 JOYDENS WOOD ROAD BEXLEY
KENT DA5 2HS Tel 07905 130591
ta140256@googlemail.com

JOB
PROPOSED DOUBLE STOREY
REAR EXTENSION AT
VINE COTTAGE 5 HENLEY STREET
LUDDESDOWN KENT DA13 0XB

DRAWING
PROPOSED GROUND FLOOR PLAN

SCALE
1:50 AT A3
DATE
MAR 2025

DRAWING NO.
AE/04

