


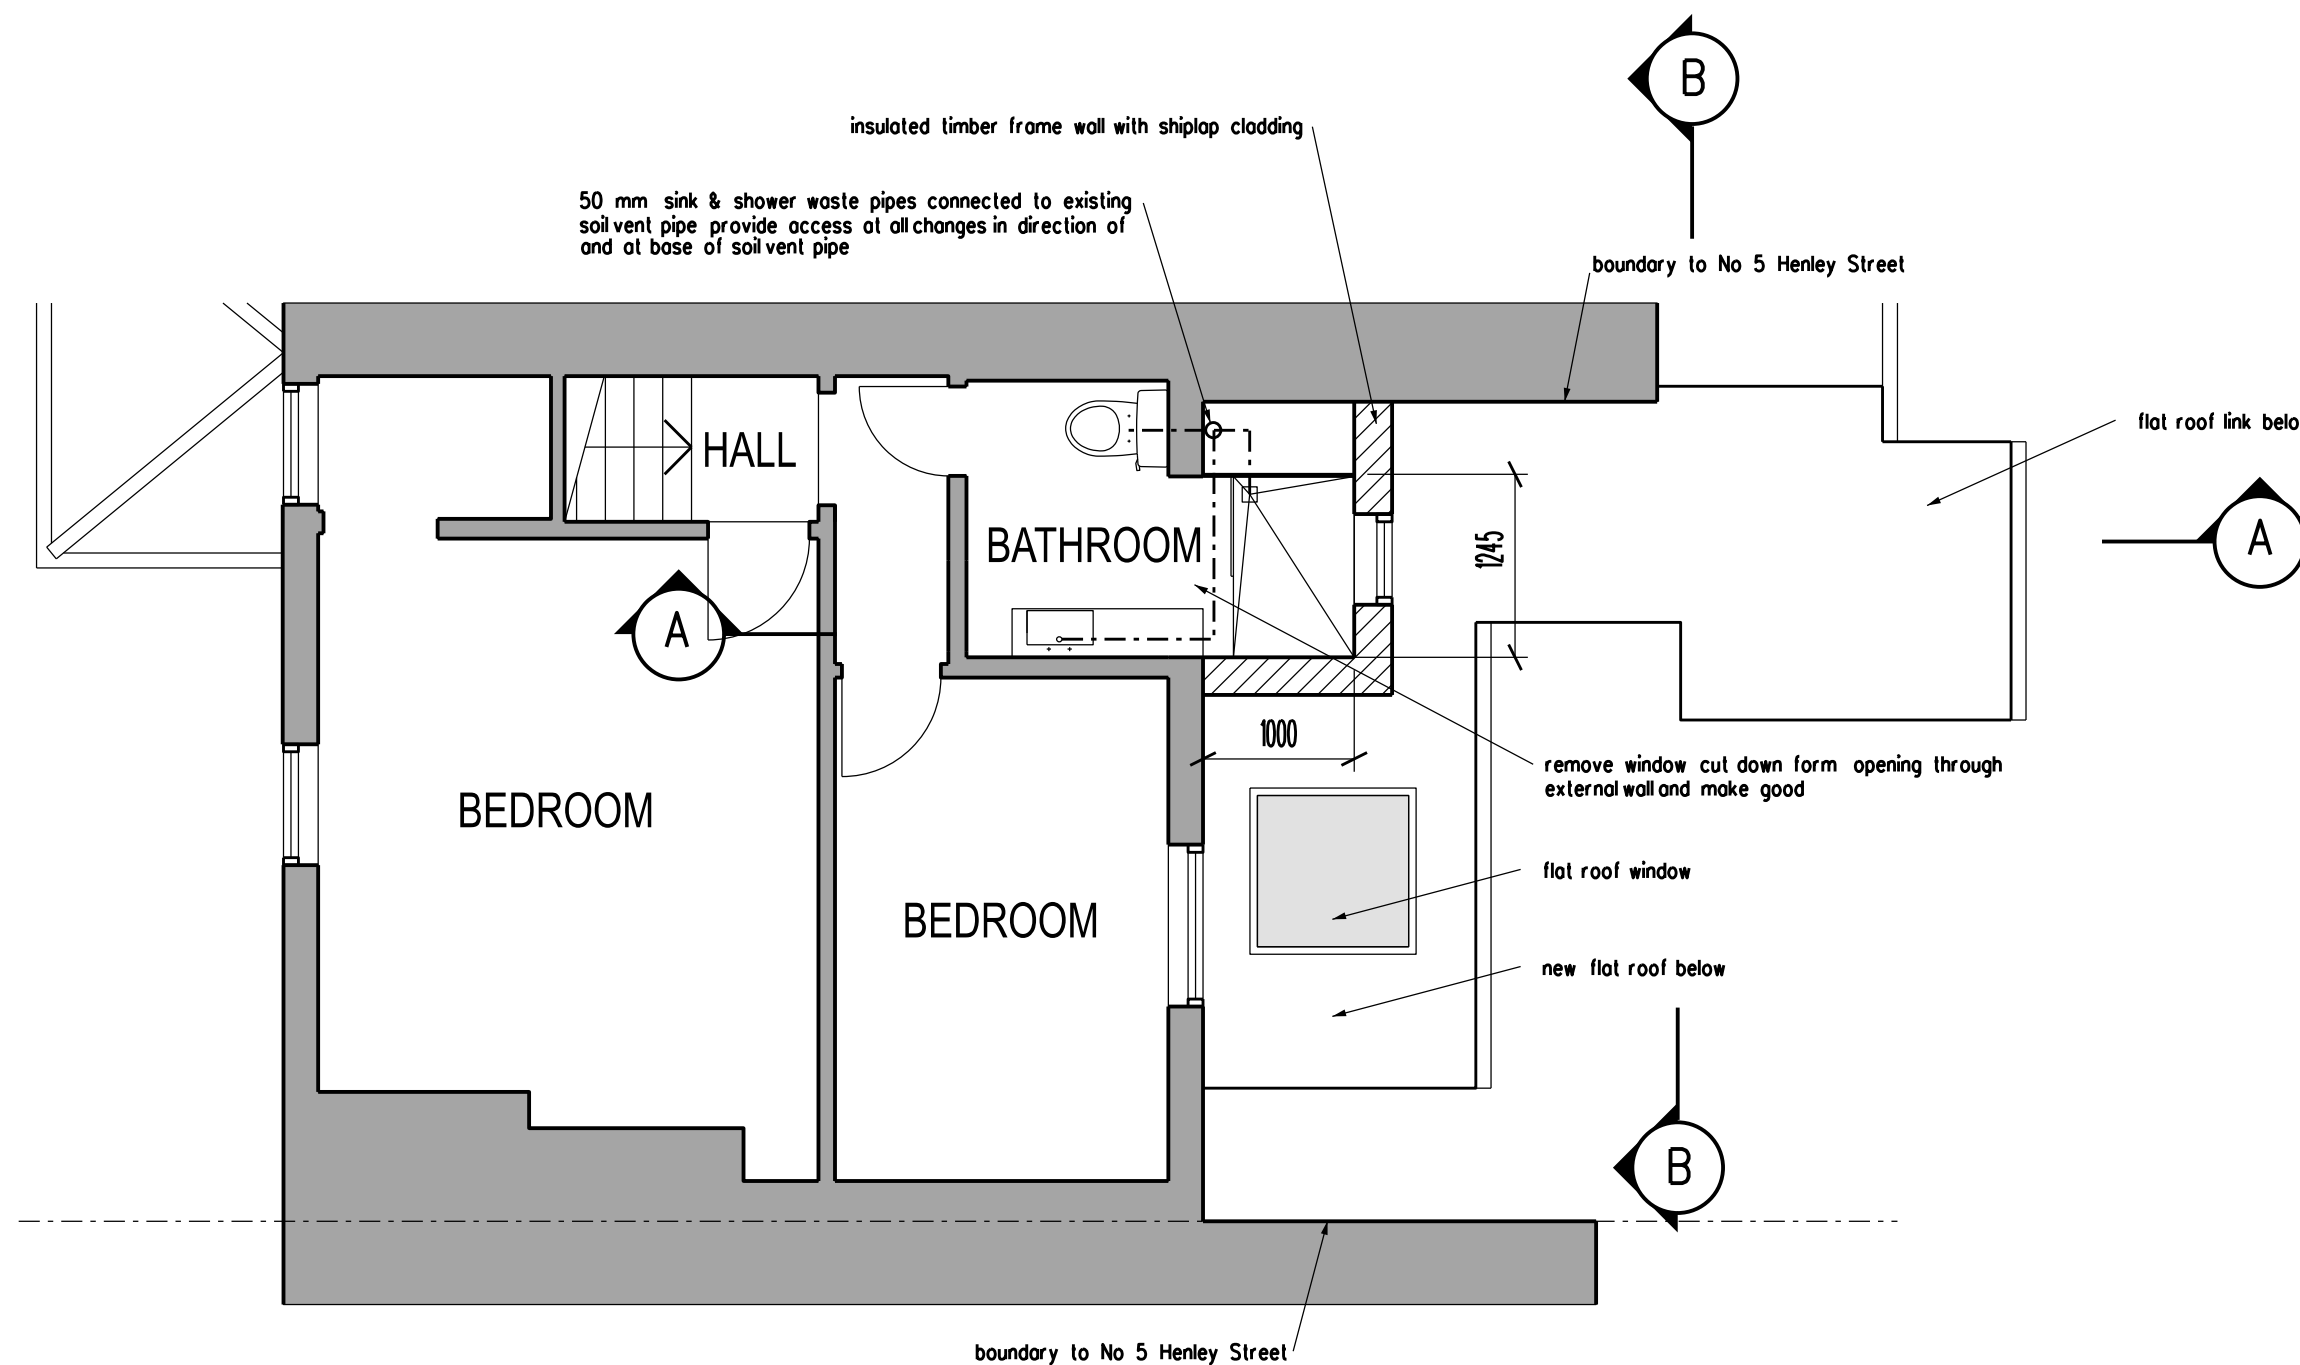

PLANNING APPLICATION

REVISION DATE

ARCHITECT

TAARCHITECTS

11 JOYDENS WOOD ROAD BEXLEY

KENT DA5 2HS Tel 07905 130591

ta140256@googlemail.com

JOB

PROPOSED DOUBLE STOREY

REAR EXTENSION AT

VINE COTTAGE 5 HENLEY STREET

LUDDESDOWN KENT DA13 0XB

DRAWING

PROPOSED FIRST FLOOR PLAN

SCALE

1:50 AT A3

DATE

MAR 2025

DRAWING NO.

AE/05

