


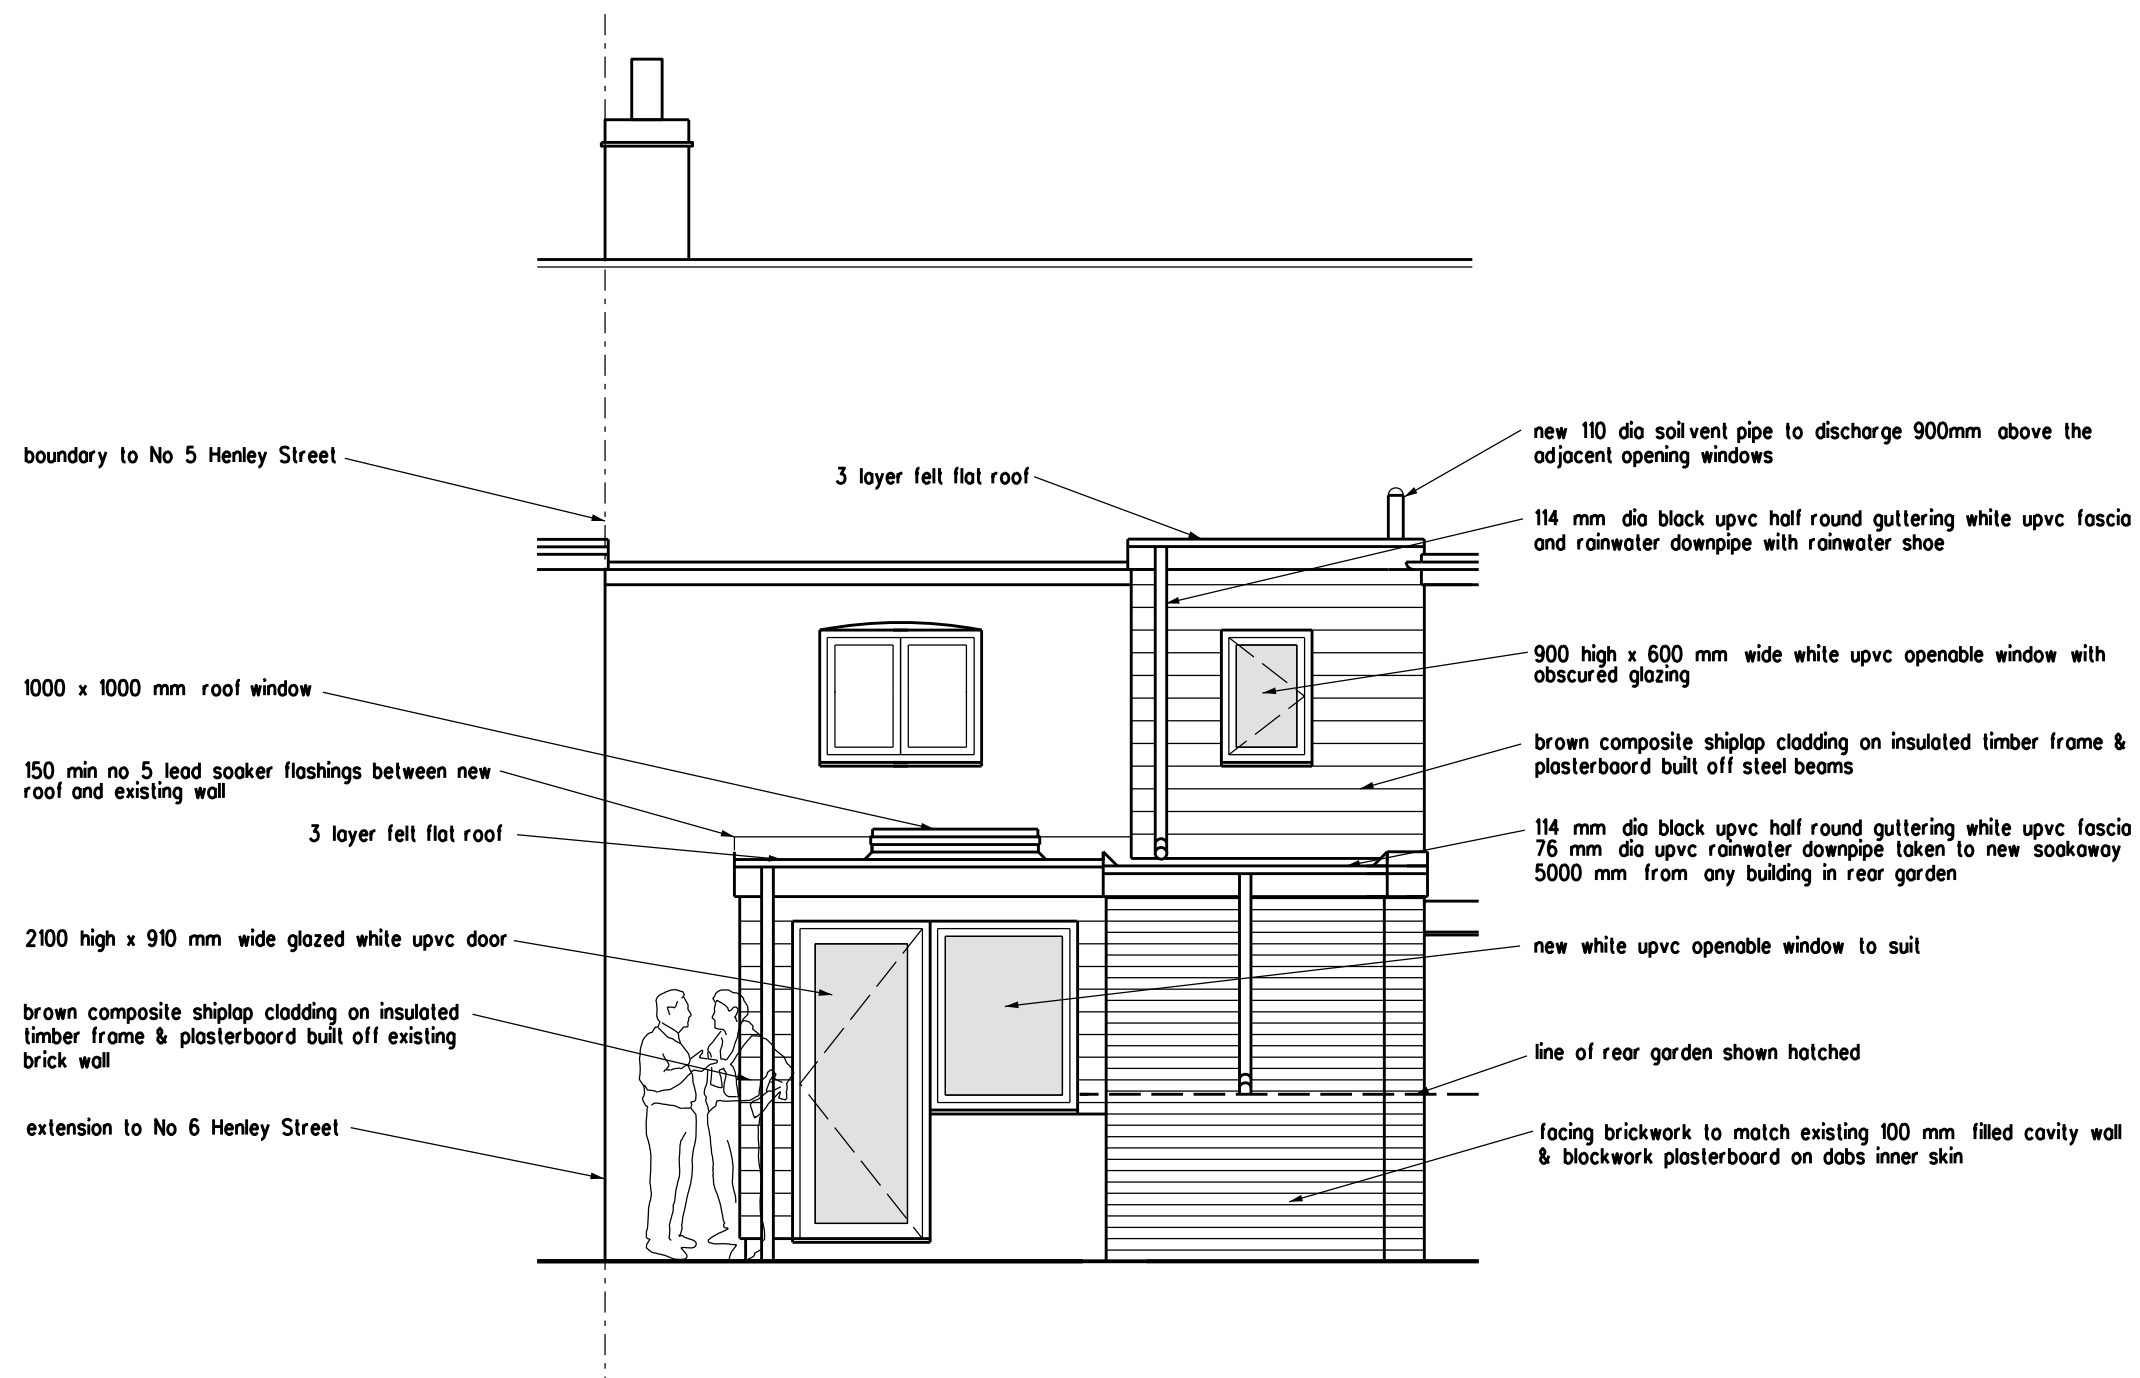

PLANNING APPLICATION

REVISION DATE

ARCHITECT
TAARCHITECTS
 11 JOYDENS WOOD ROAD BEXLEY
 KENT DA5 2HS Tel 07905 130591
ta140256@googlemail.com

JOB
**PROPOSED DOUBLE STOREY
 REAR EXTENSION AT
 VINE COTTAGE 5 HENLEY STREET
 LUDDESDOWN KENT DA13 0XB**

DRAWING
PROPOSED REAR ELEVATION

SCALE DATE
 1:50 AT A3 MAR 2025

DRAWING NO.
 AE/06

