






KEY

- EXISTING STRUCTURE
- PROPOSED WALLS
- FLAT ROOF
- ROOF TILES

All measurements in millimetres unless otherwise stated/
Verify all dimensions on site / This drawing is to be read
in conjunction with all other relevant drawings and
specifications / Refer to Architect in case of any
ambiguity or discrepancy / This drawing and its design
are copyright / All rights remain the property of MVAA ©

NOTES

THE DRAWING IS NOT FOR CONSTRUCTION

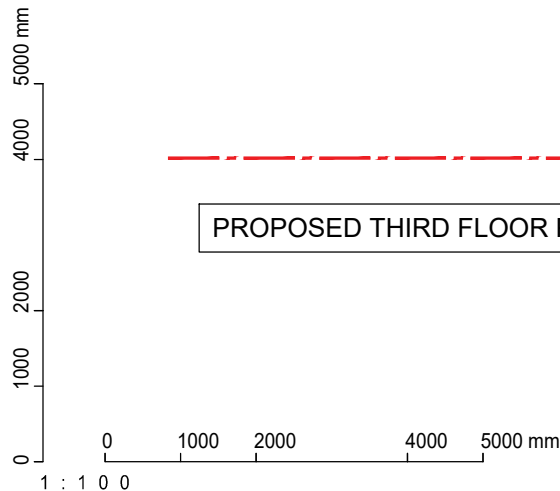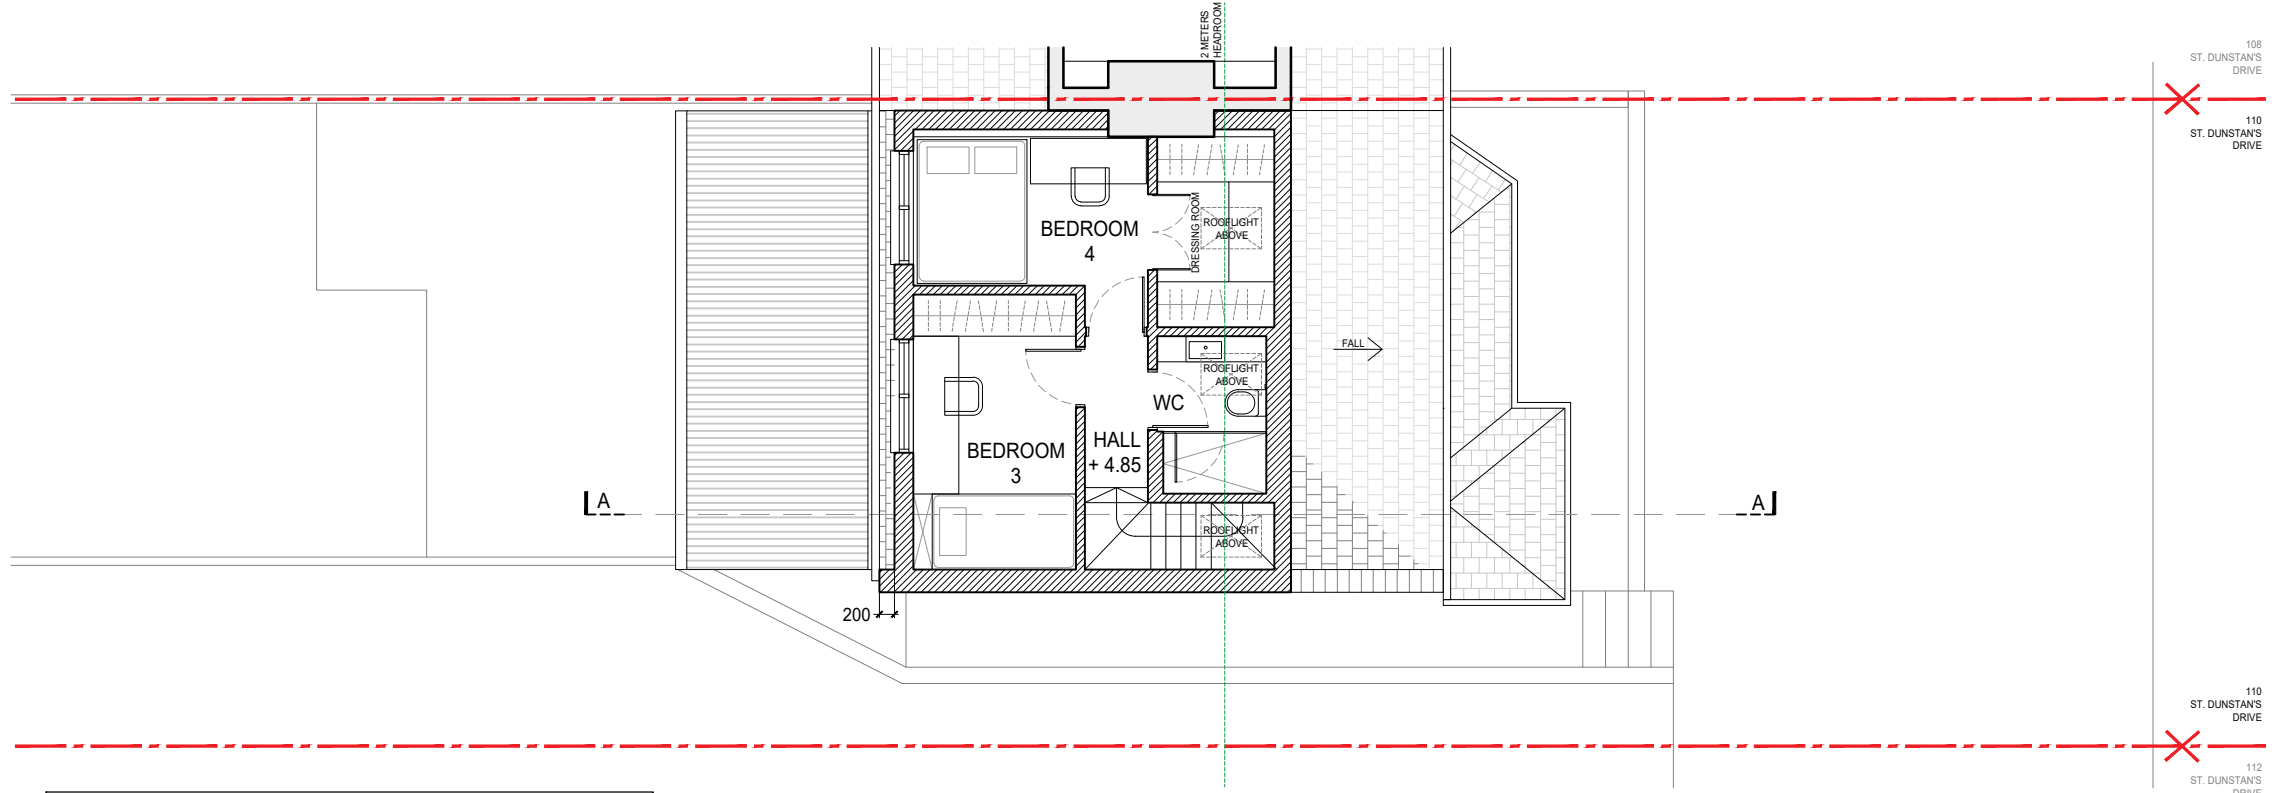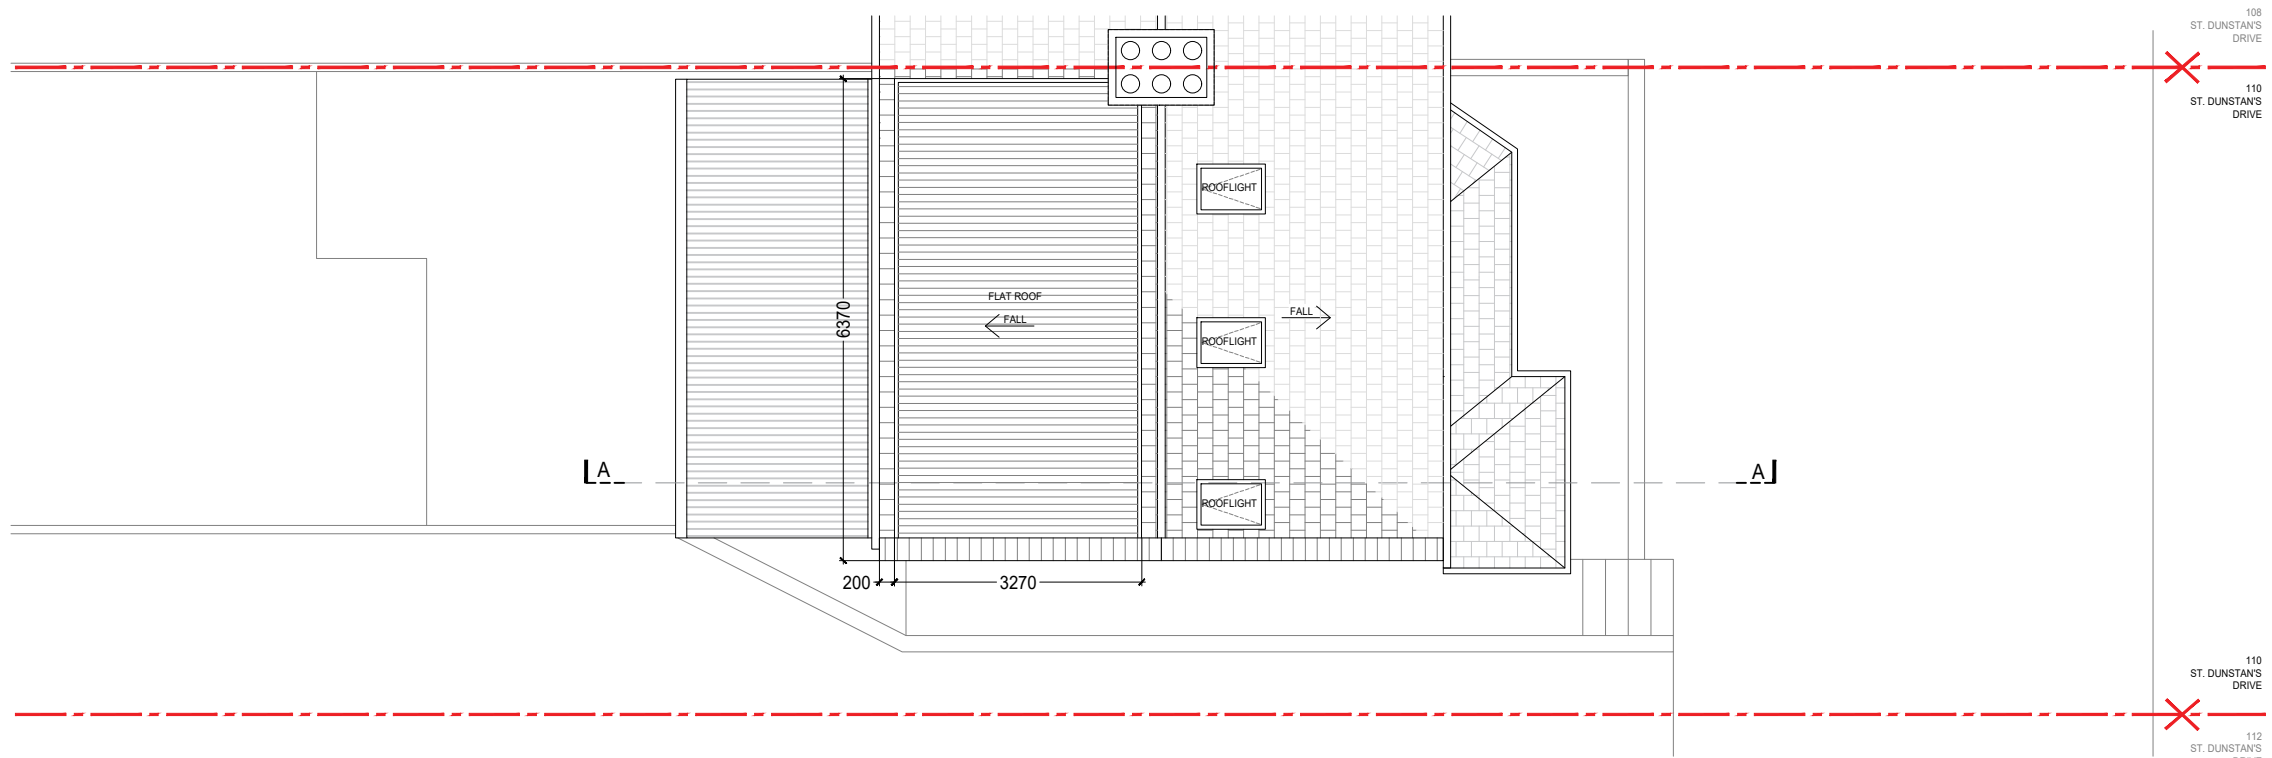

A
REVISION

MAY 2025
DATE

110 ST DUNSTAN'S DR DA12 4BQ
PROPOSED FLOOR & ROOF PLANS
25111 - DR - AR - P - 01 - 02 - A

STATUS: ISSUED FOR PLANNING
DATE: MARCH 2025
SCALE: 1:100 @ A3
DRAWN: CV
CHECKED: KM
www.mvaa.co.uk

MVAA ARCHITECTS
079 6161 1383
contact@mvaa.co.uk