



NOTE:
All measurements to be checked on site.
This drawing is prepared for planning purposes only.

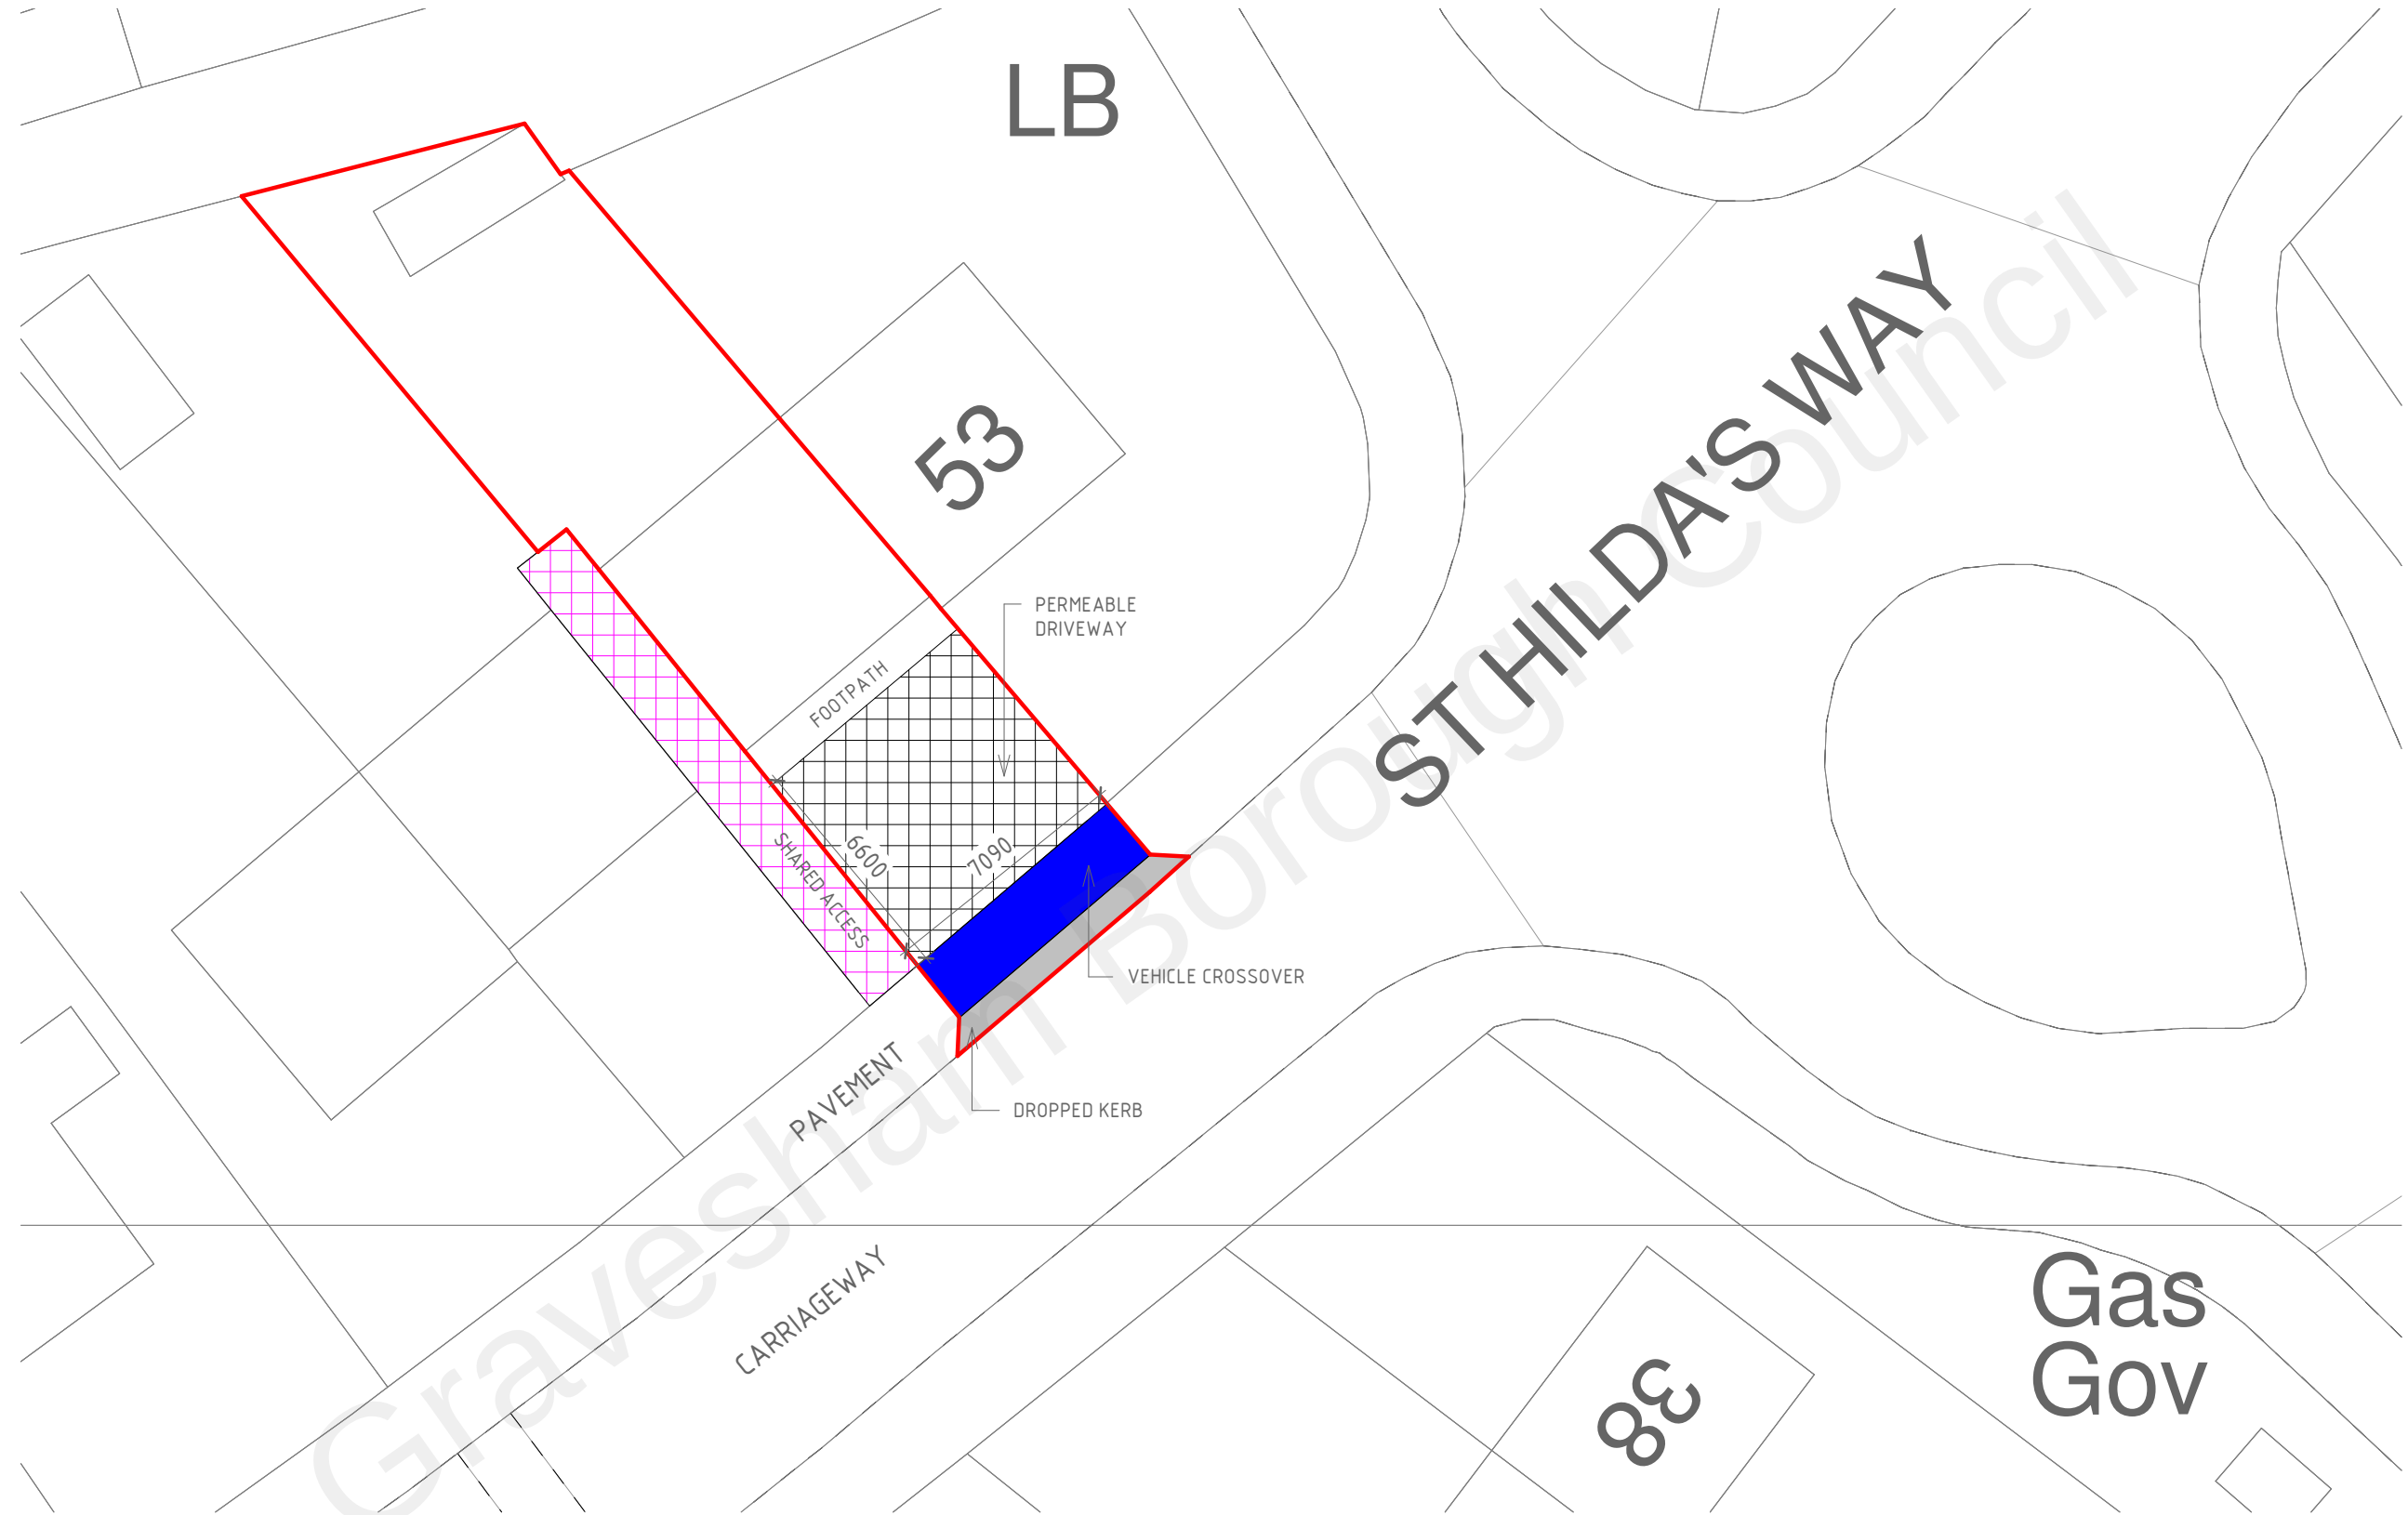

03/PSP - PROPOSED SITE PLAN
1: 200

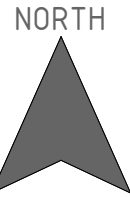

VISUAL SCALE 1:200 @ A3