



This Drg may have been reduced

SCALE BARS NOTES: Do note scale this drawing

Scale 1:1

 

Scale 1:1250


 


EXISTING SITE PLAN

Scale 1:1250

EXISTING SITE AREA

Gross Ground Area = 477.4m²

 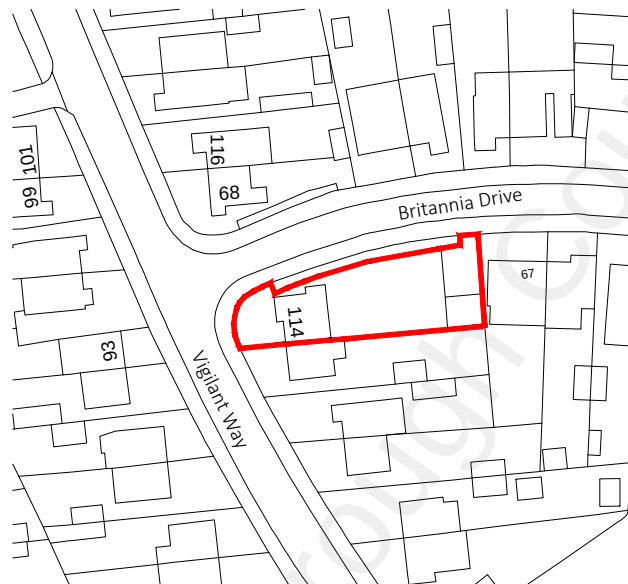

Ordnance Survey, (c) Crown Copyright 2021. All rights reserved. Licence number 100022432

PROPOSED SITE PLAN


Scale 1:1250

PROPOSED SITE AREA

Gross Ground Area = 522.2m²

Included approved side / rear extension.

Planning Ref: 20210244

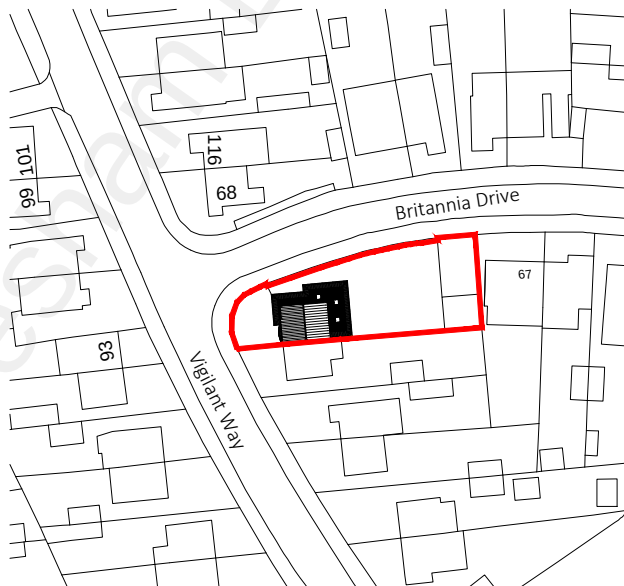

Ordnance Survey, (c) Crown Copyright 2021. All rights reserved. Licence number 100022432

Client / Location Mr & Mrs Richmond 114 Vigilant Way Gravesend DA12 4PN	Job Title New Boundary Fencing 2nd Submission	Scale 1:1250 @ A4		Date June 2022	
		Designed by MB	Drawn by MB	Checked by Client	Approved by Client
		Drawing No. JMD-1145-B-010		Revision P2	
	Drawing Title Site Plan	Status Planning Issue			
		File Ref: JME-1145-E-Drawings-2			

J M D
Property Services
28 Sirdar Strand
Riverview Park
Gravesend
Kent.
DA12 4LP
t : 01474 740299
Info@jmdd.co.uk