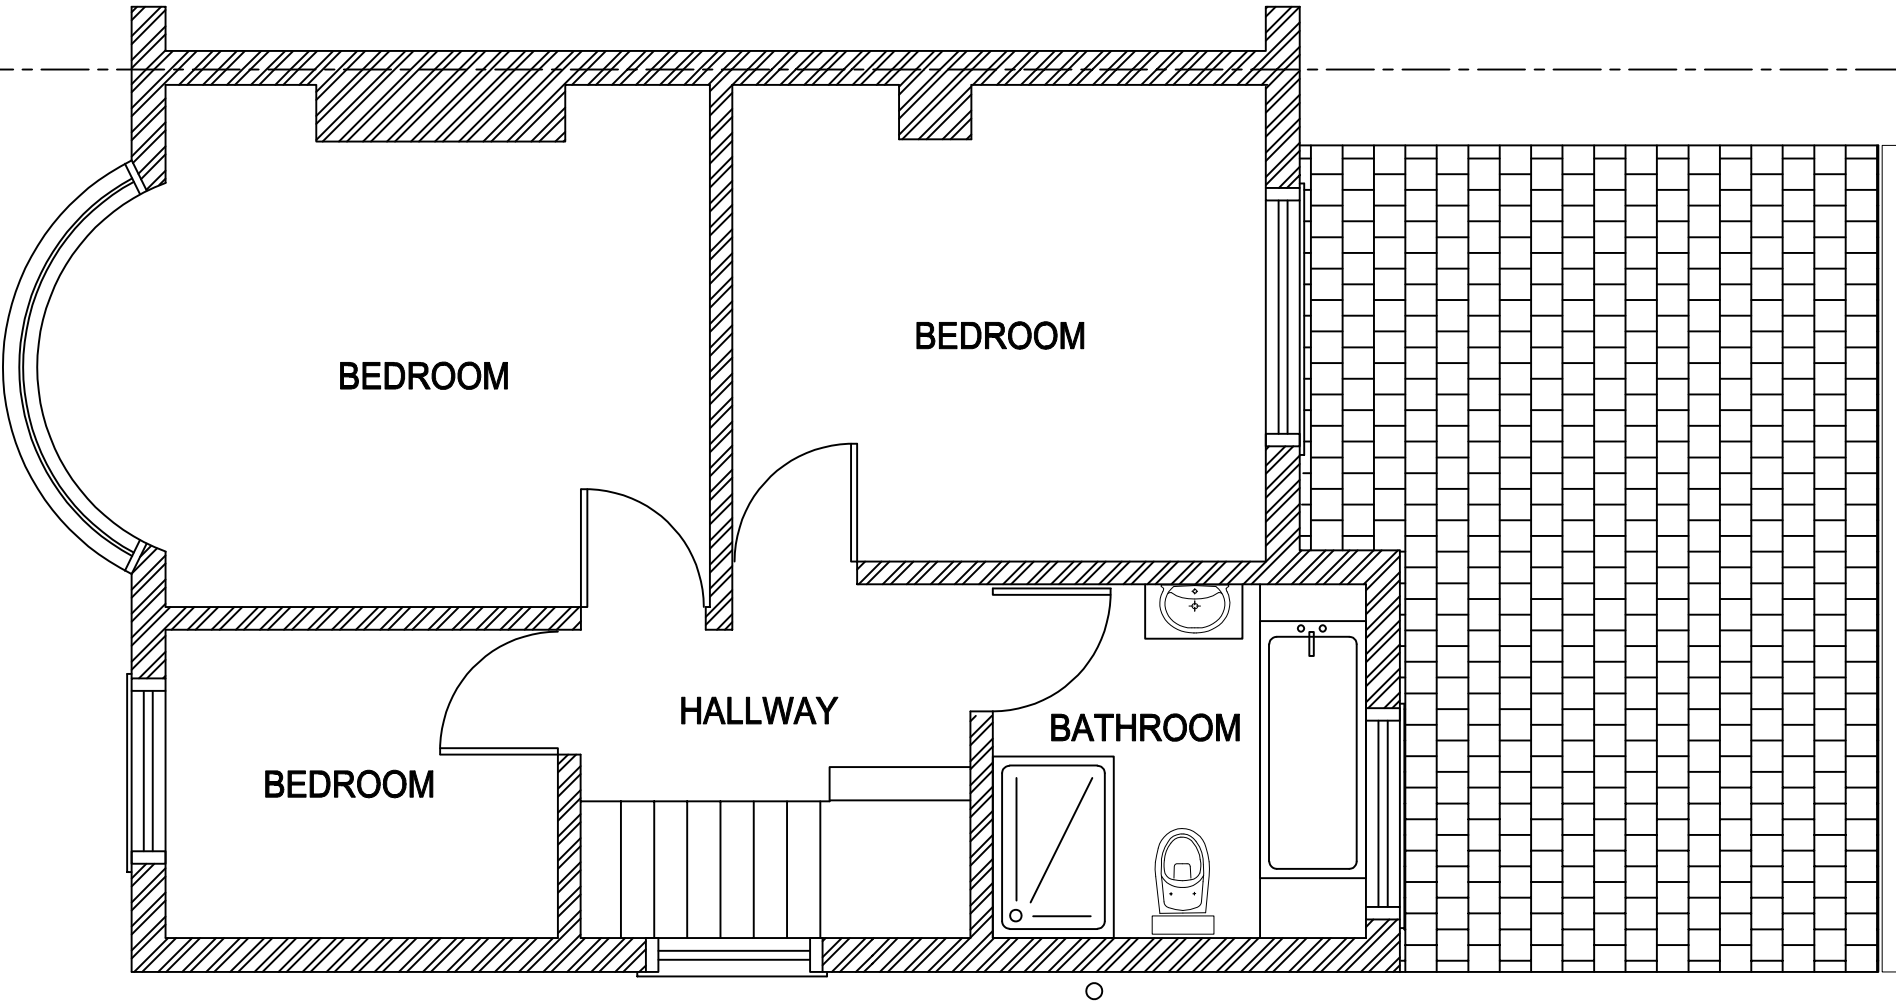


EXISTING FIRST FLOOR PLAN

Scale	
1:50@A3	

	Client Mr Olly Parker Grater 45 Dennis Road Gravesend Kent DA11 7NN	Drawing Title EXISTING FIRST FLOOR PLAN			Drawing No.		Revision	
					2502-002		00	
					Scale	1:50@A3	Date	Mar 2025
					Computer File No.		Project No.	
			Description		Initial	Rev	Date	
							Drawn By	
				Coordinated By		Approved By		