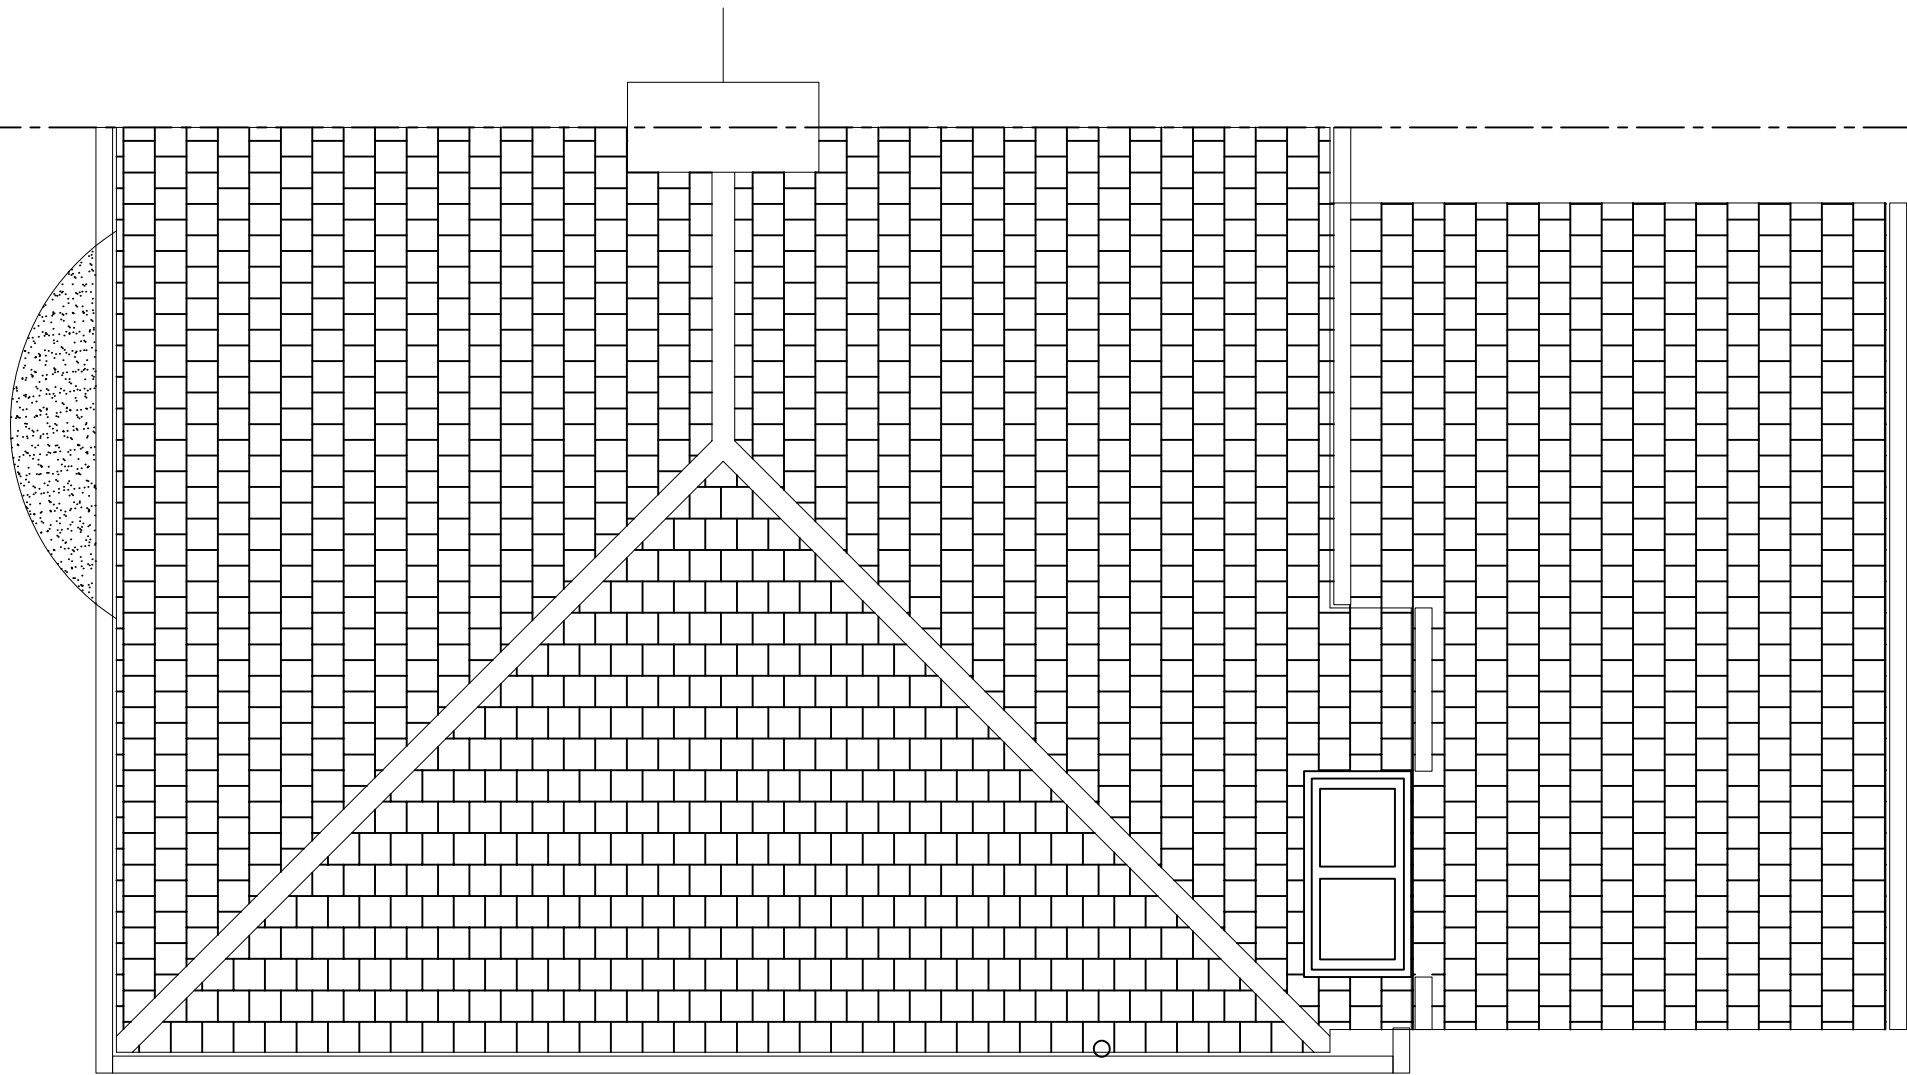


EXISTING ROOF PLAN

Scale	Revision
1:50@A3	00

	Client Mr Olly Parker Grater 45 Dennis Road Gravesend Kent DA11 7NN	Drawing Title EXISTING ROOF PLAN						Drawing No.		Revision	
								2502-003		00	
								Scale 1:50@A3	Date Mar 2025		
			Computer File No.		Project No.						
			Description		Initial	Rev	Date	Drawn By Raj Bhatti		Checked By	
									Coordinated By		Approved By