

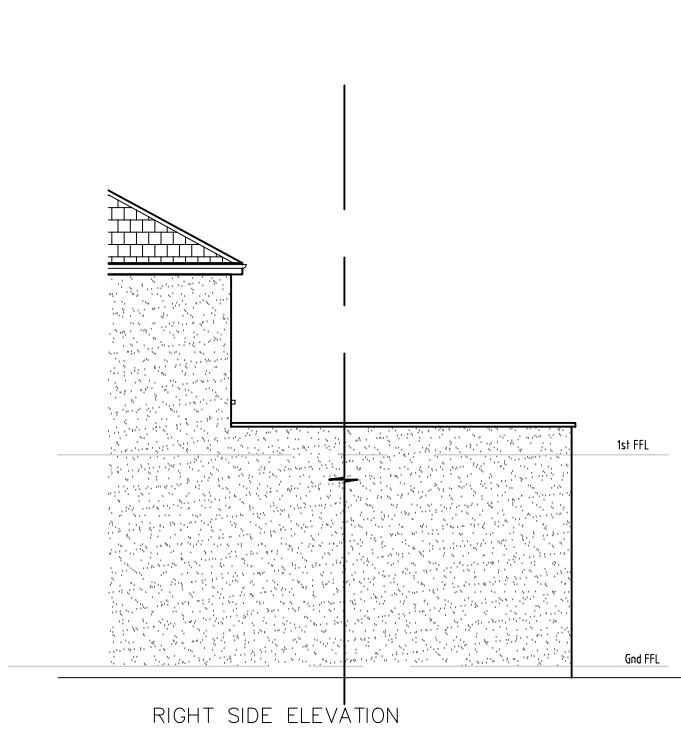
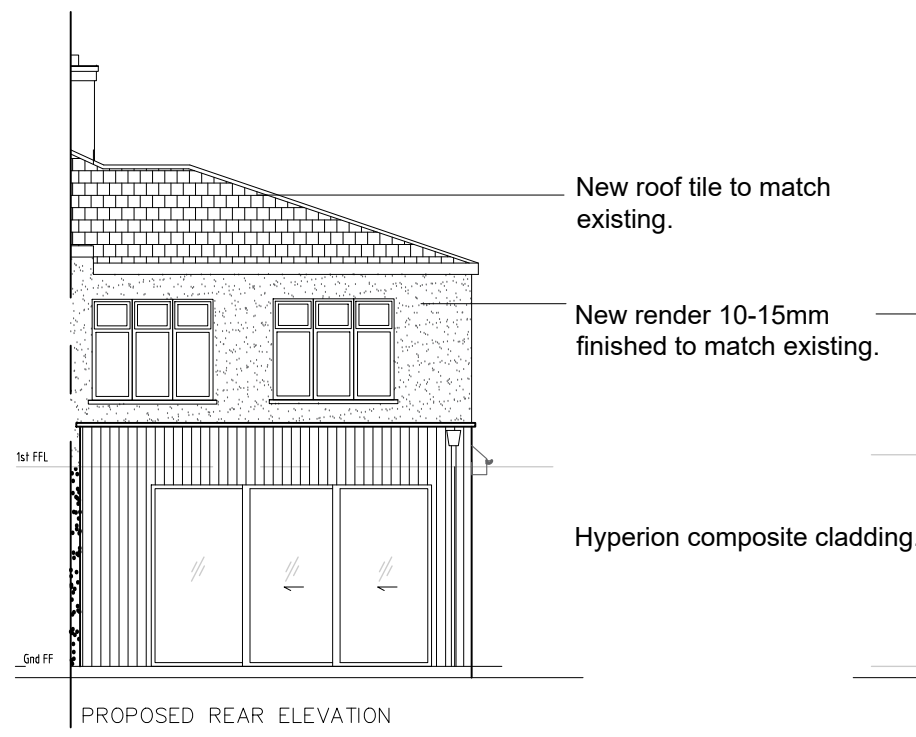
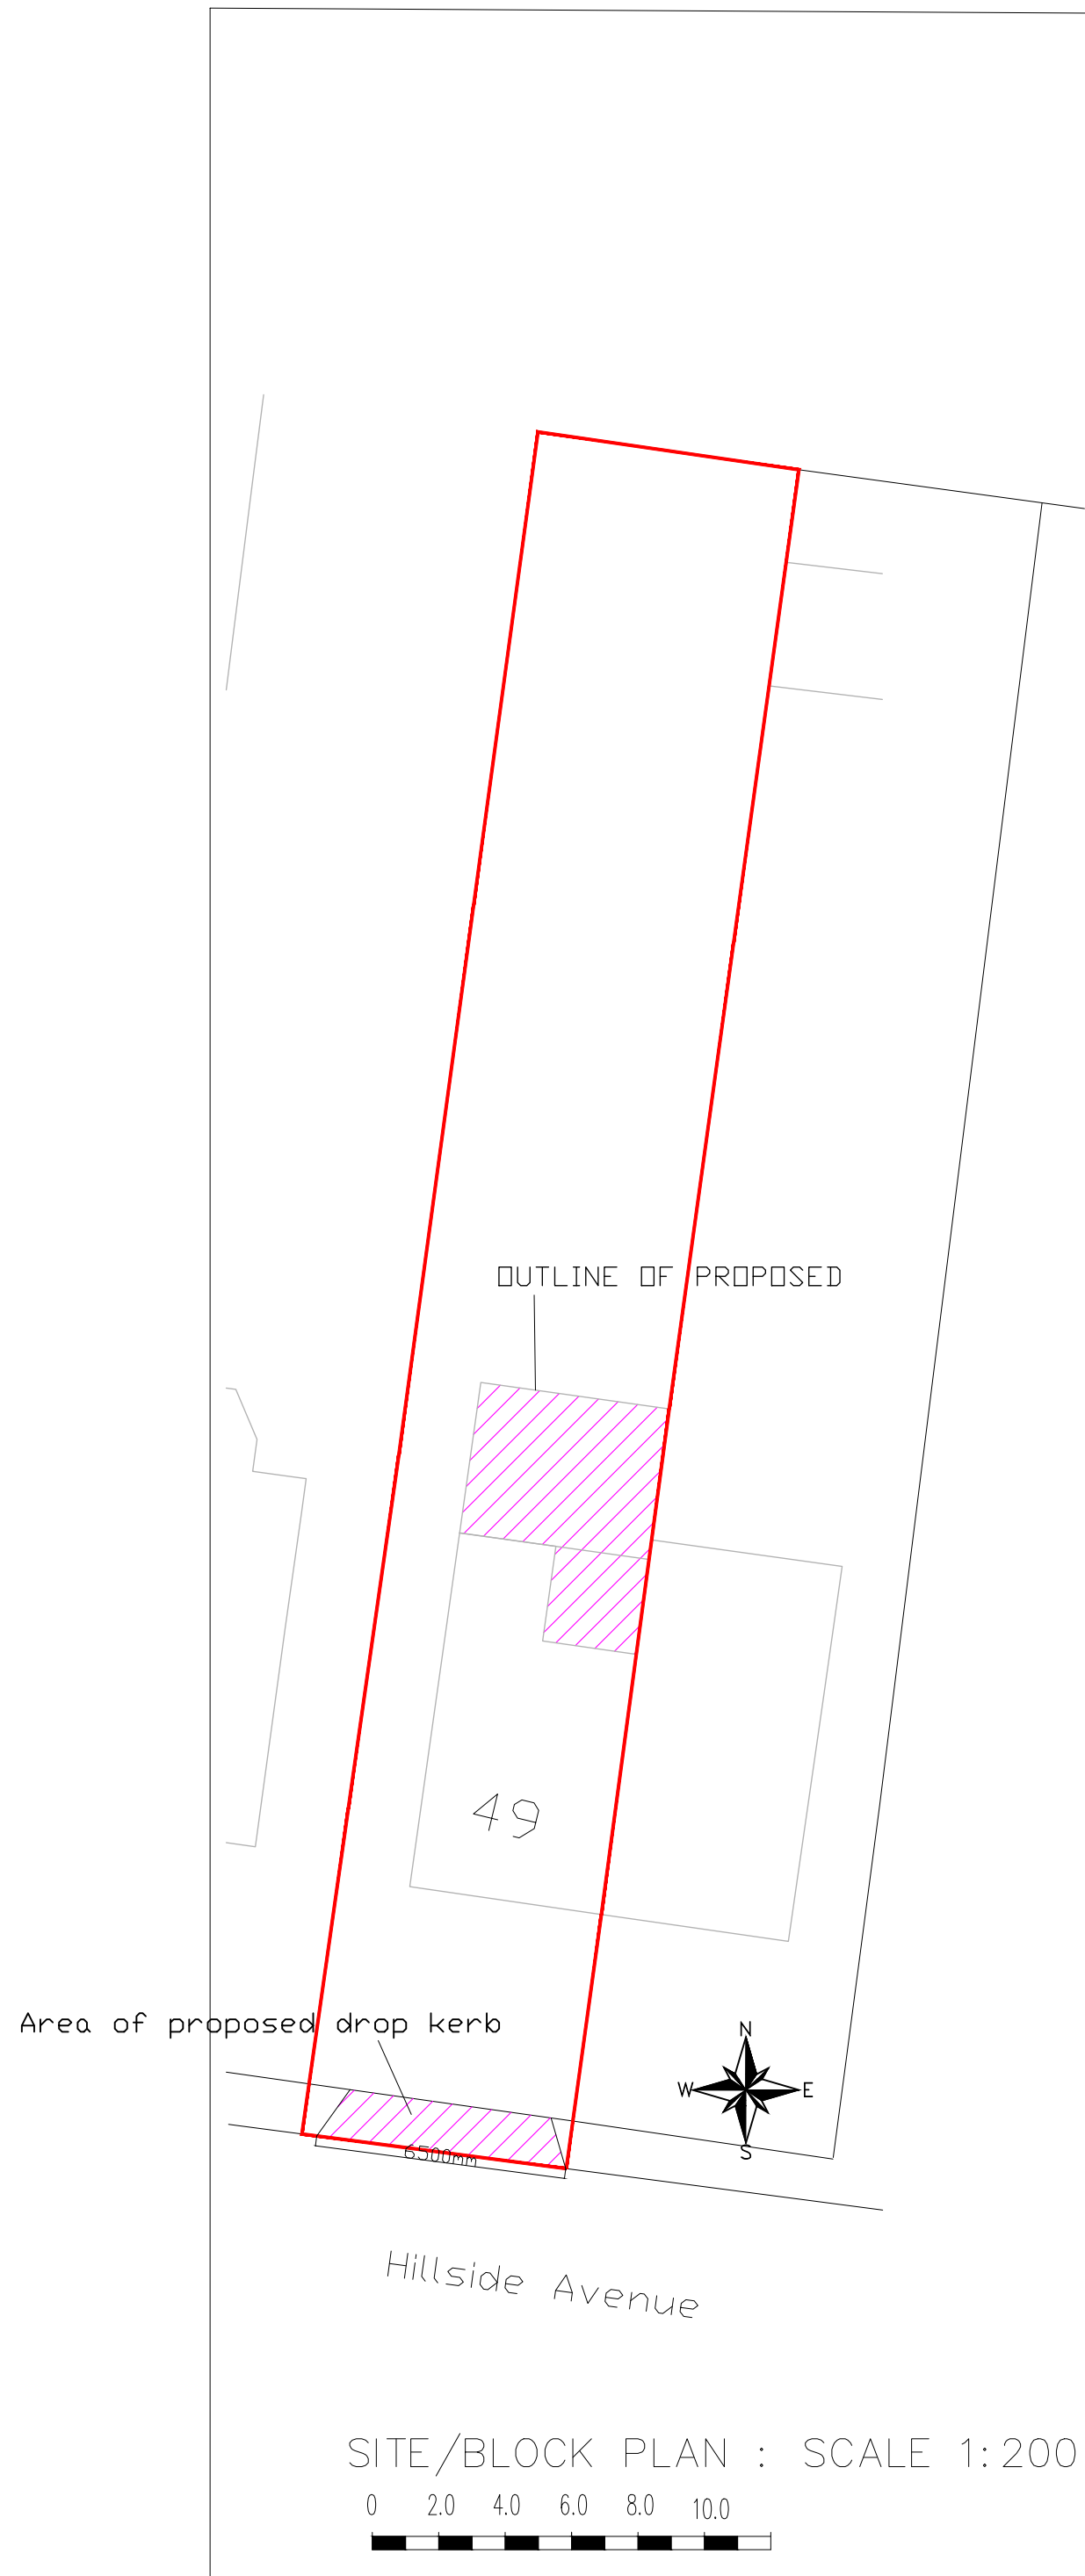


PROPOSED ELEVATIONS : 1:100

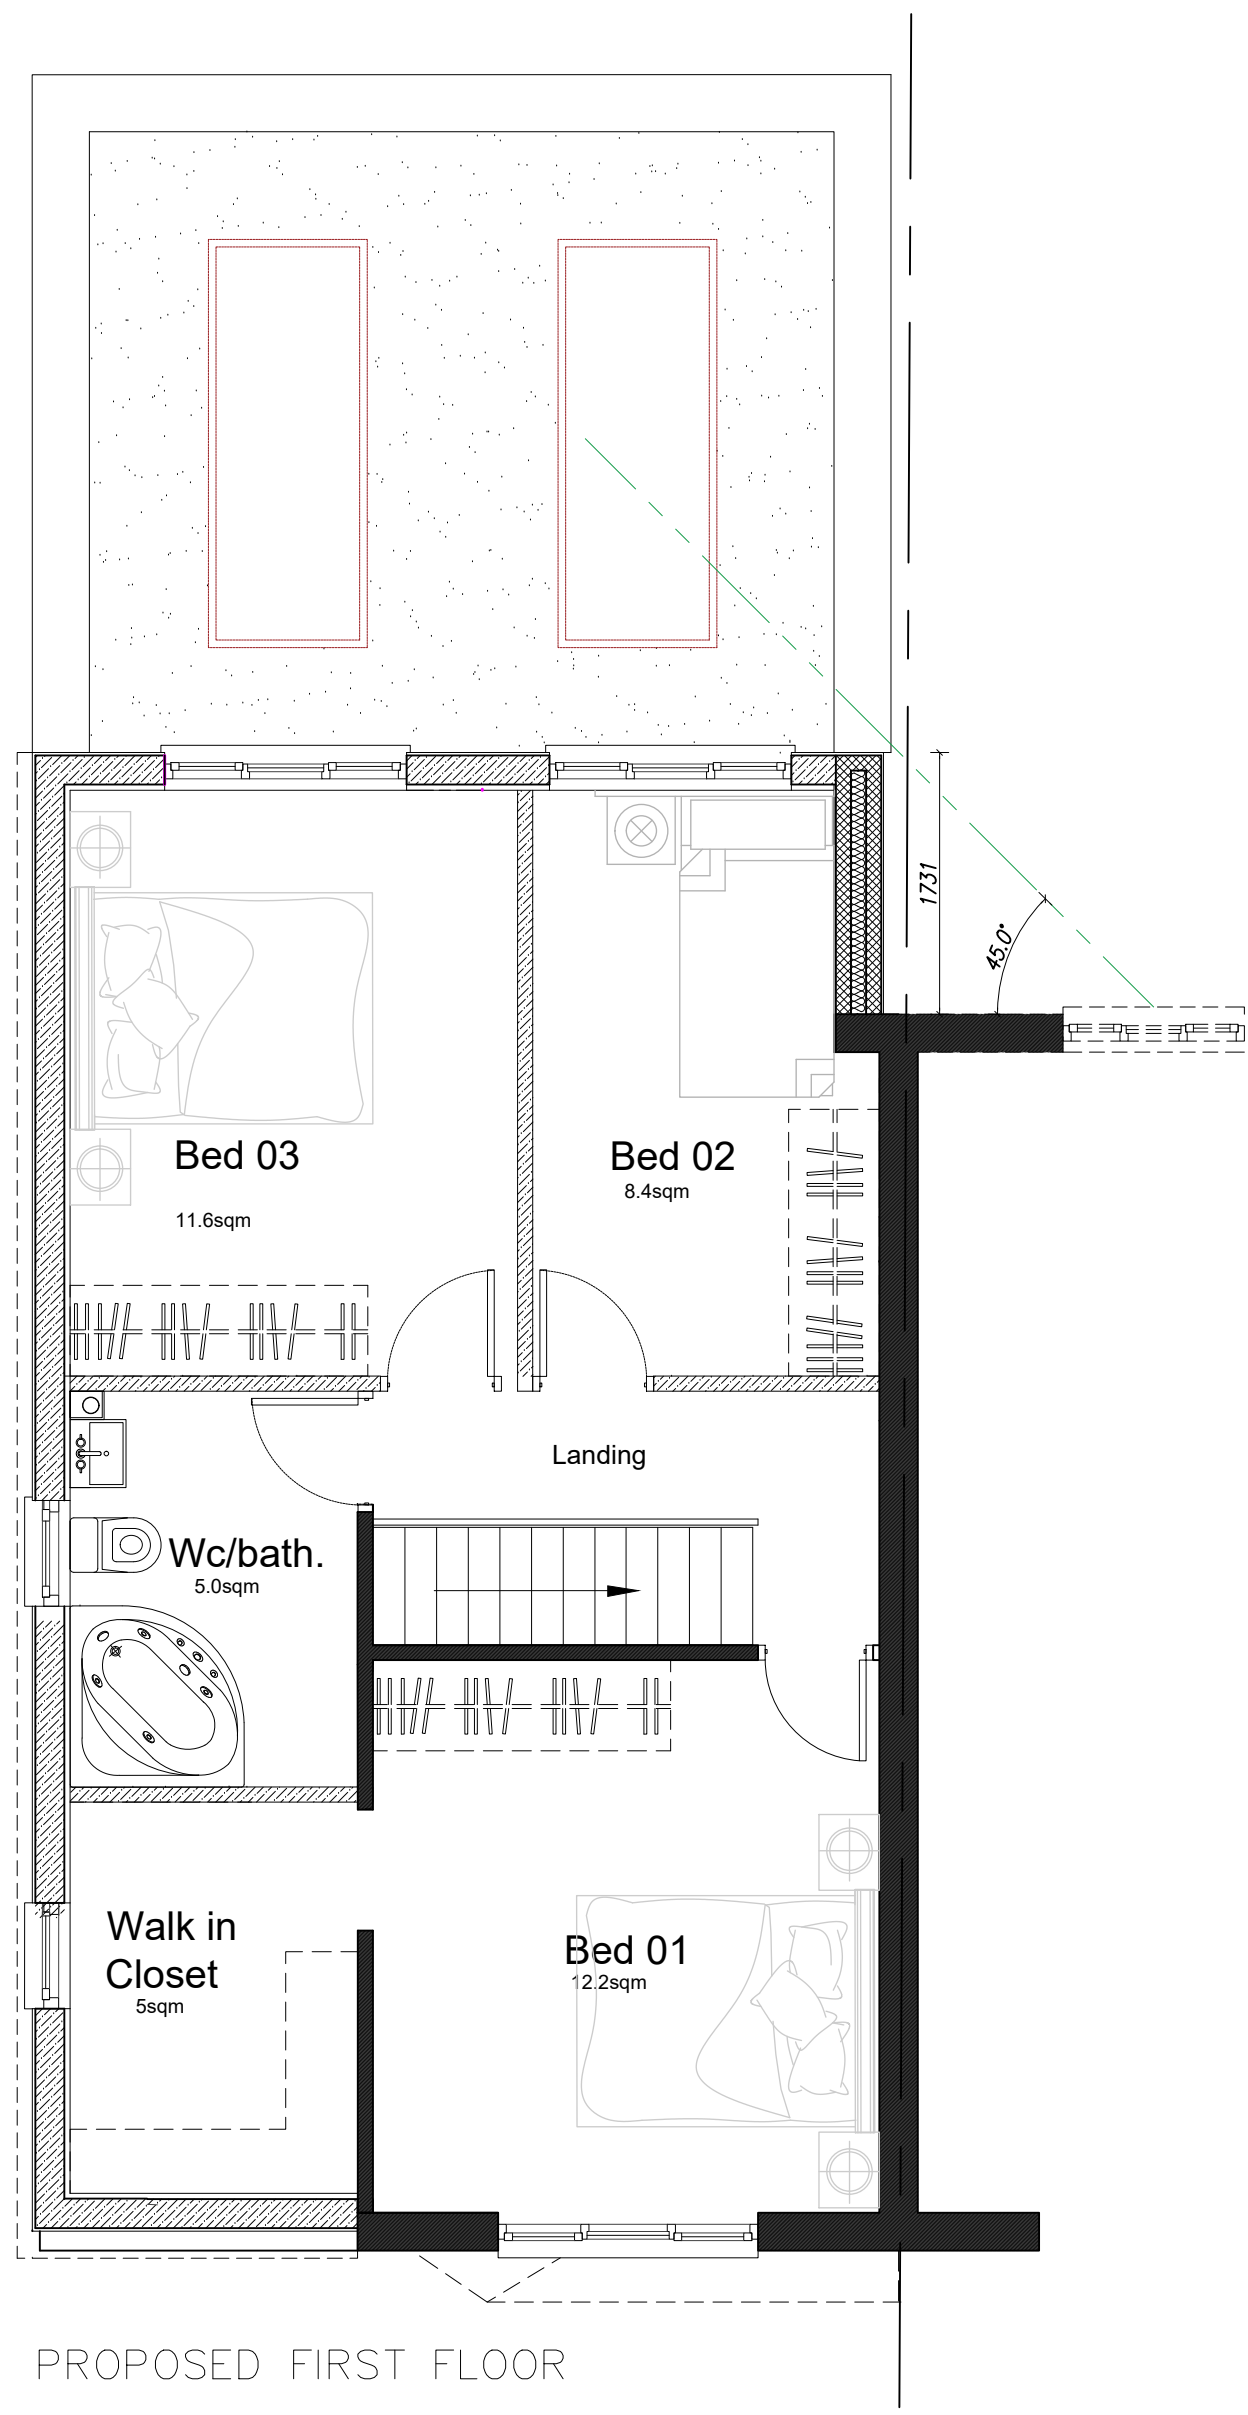

Drawing Size A1

Main Scale 1: 50

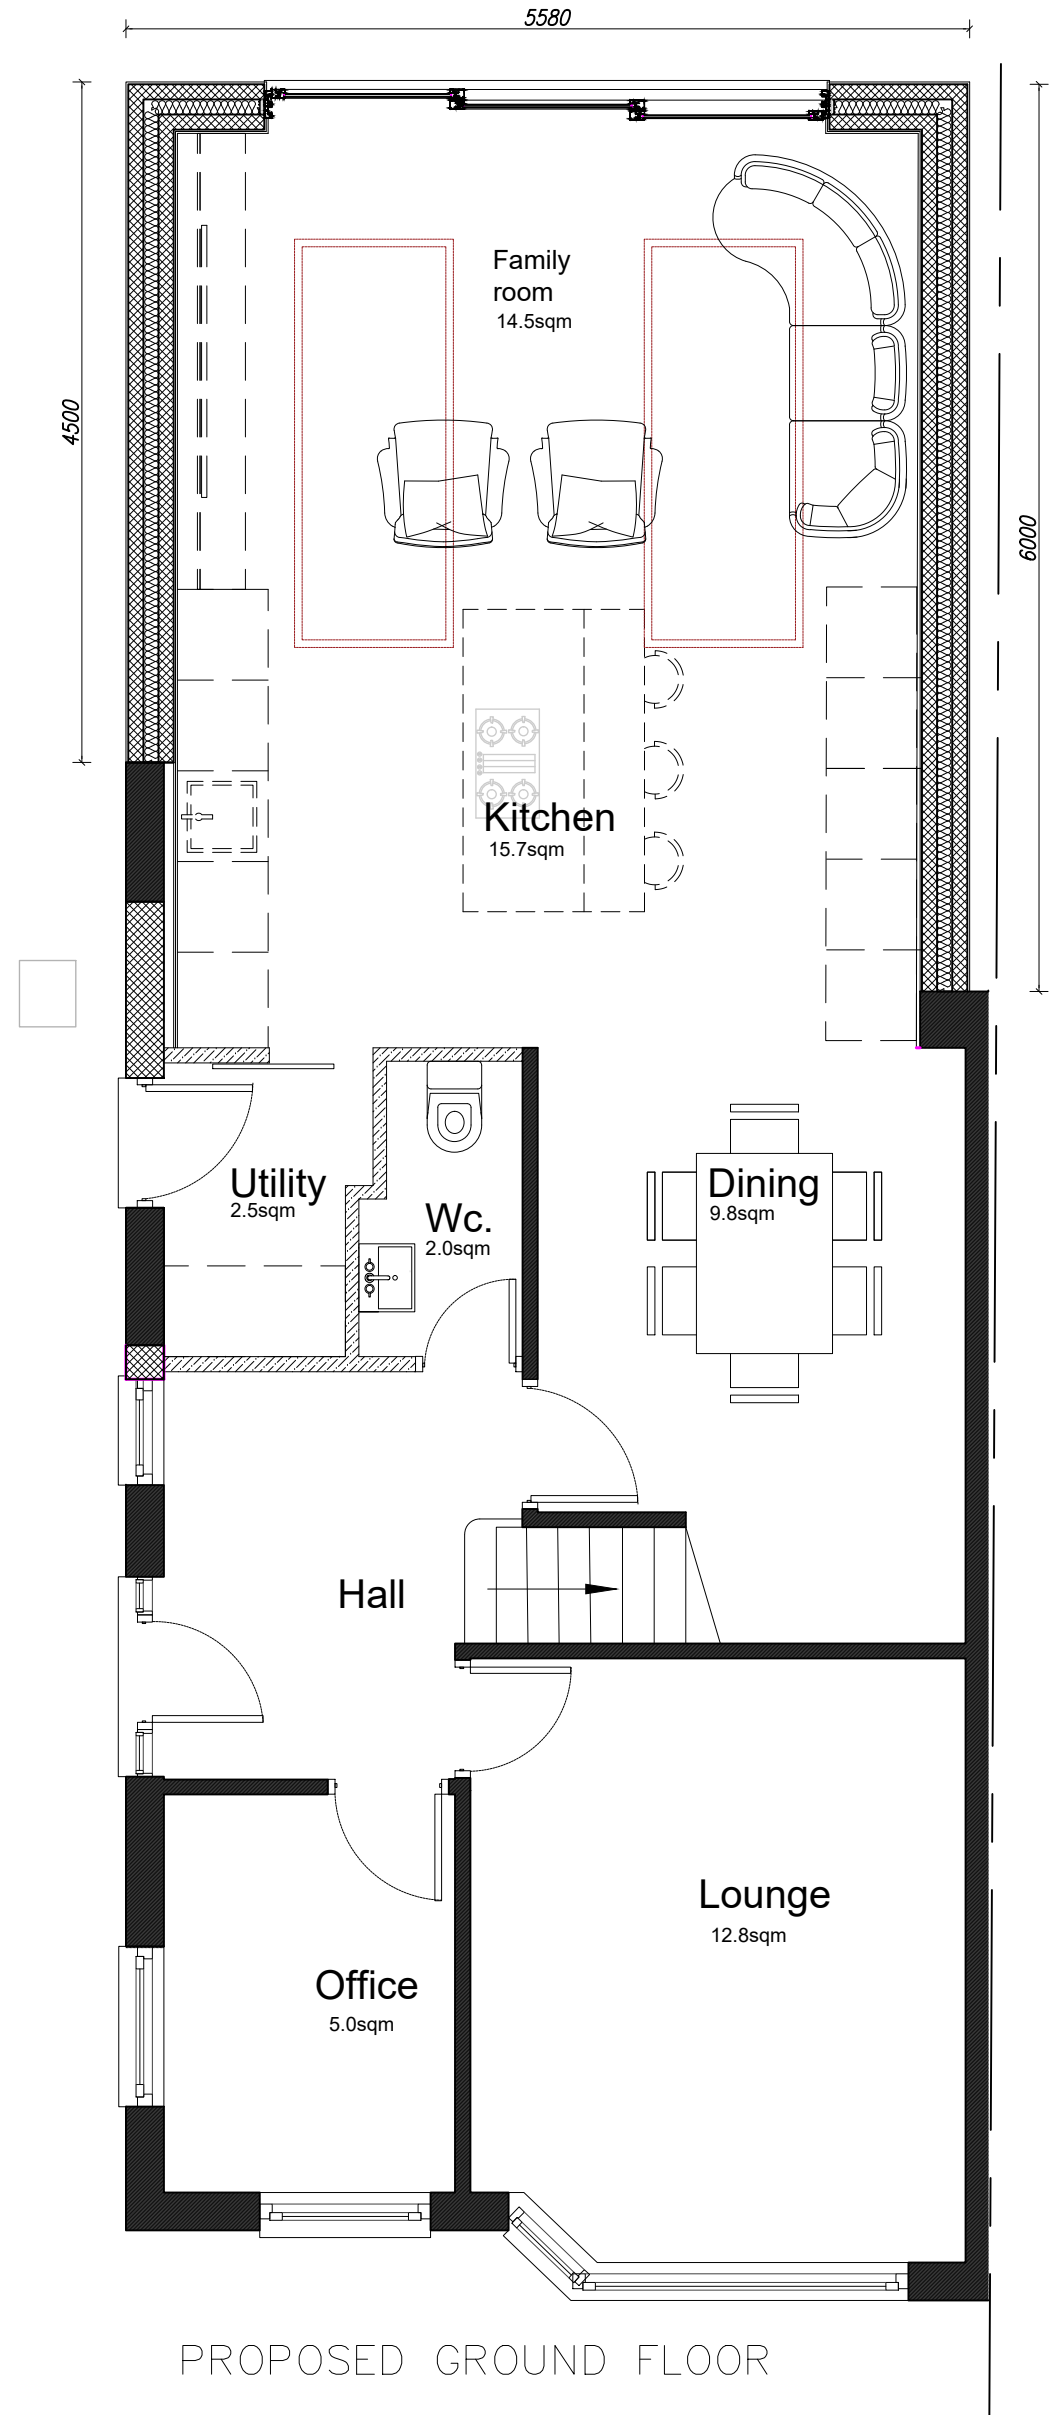

REV	DATE	DESCRIPTION	BY
Aw ARCHYWORKS			
Tel 020 83104671 - e-mail - archworkltd@yahoo.com			
client Ademola Atobaru			
project 49 Hillside Avenue Gravesend DA15 5QN			
drawing Proposed Plans, Elevation & Site Plan Existing Elevation			
date Nov. 2022	scale As shown at A1	drawn by OS	revision c
drg.no. 49HILLS/PD/A/101			
© 2022 ARCHYWORK LTD - ALL RIGHTS RESERVED DO NOT SCALE - CHECK ALL DIMENSIONS ON SITE			