
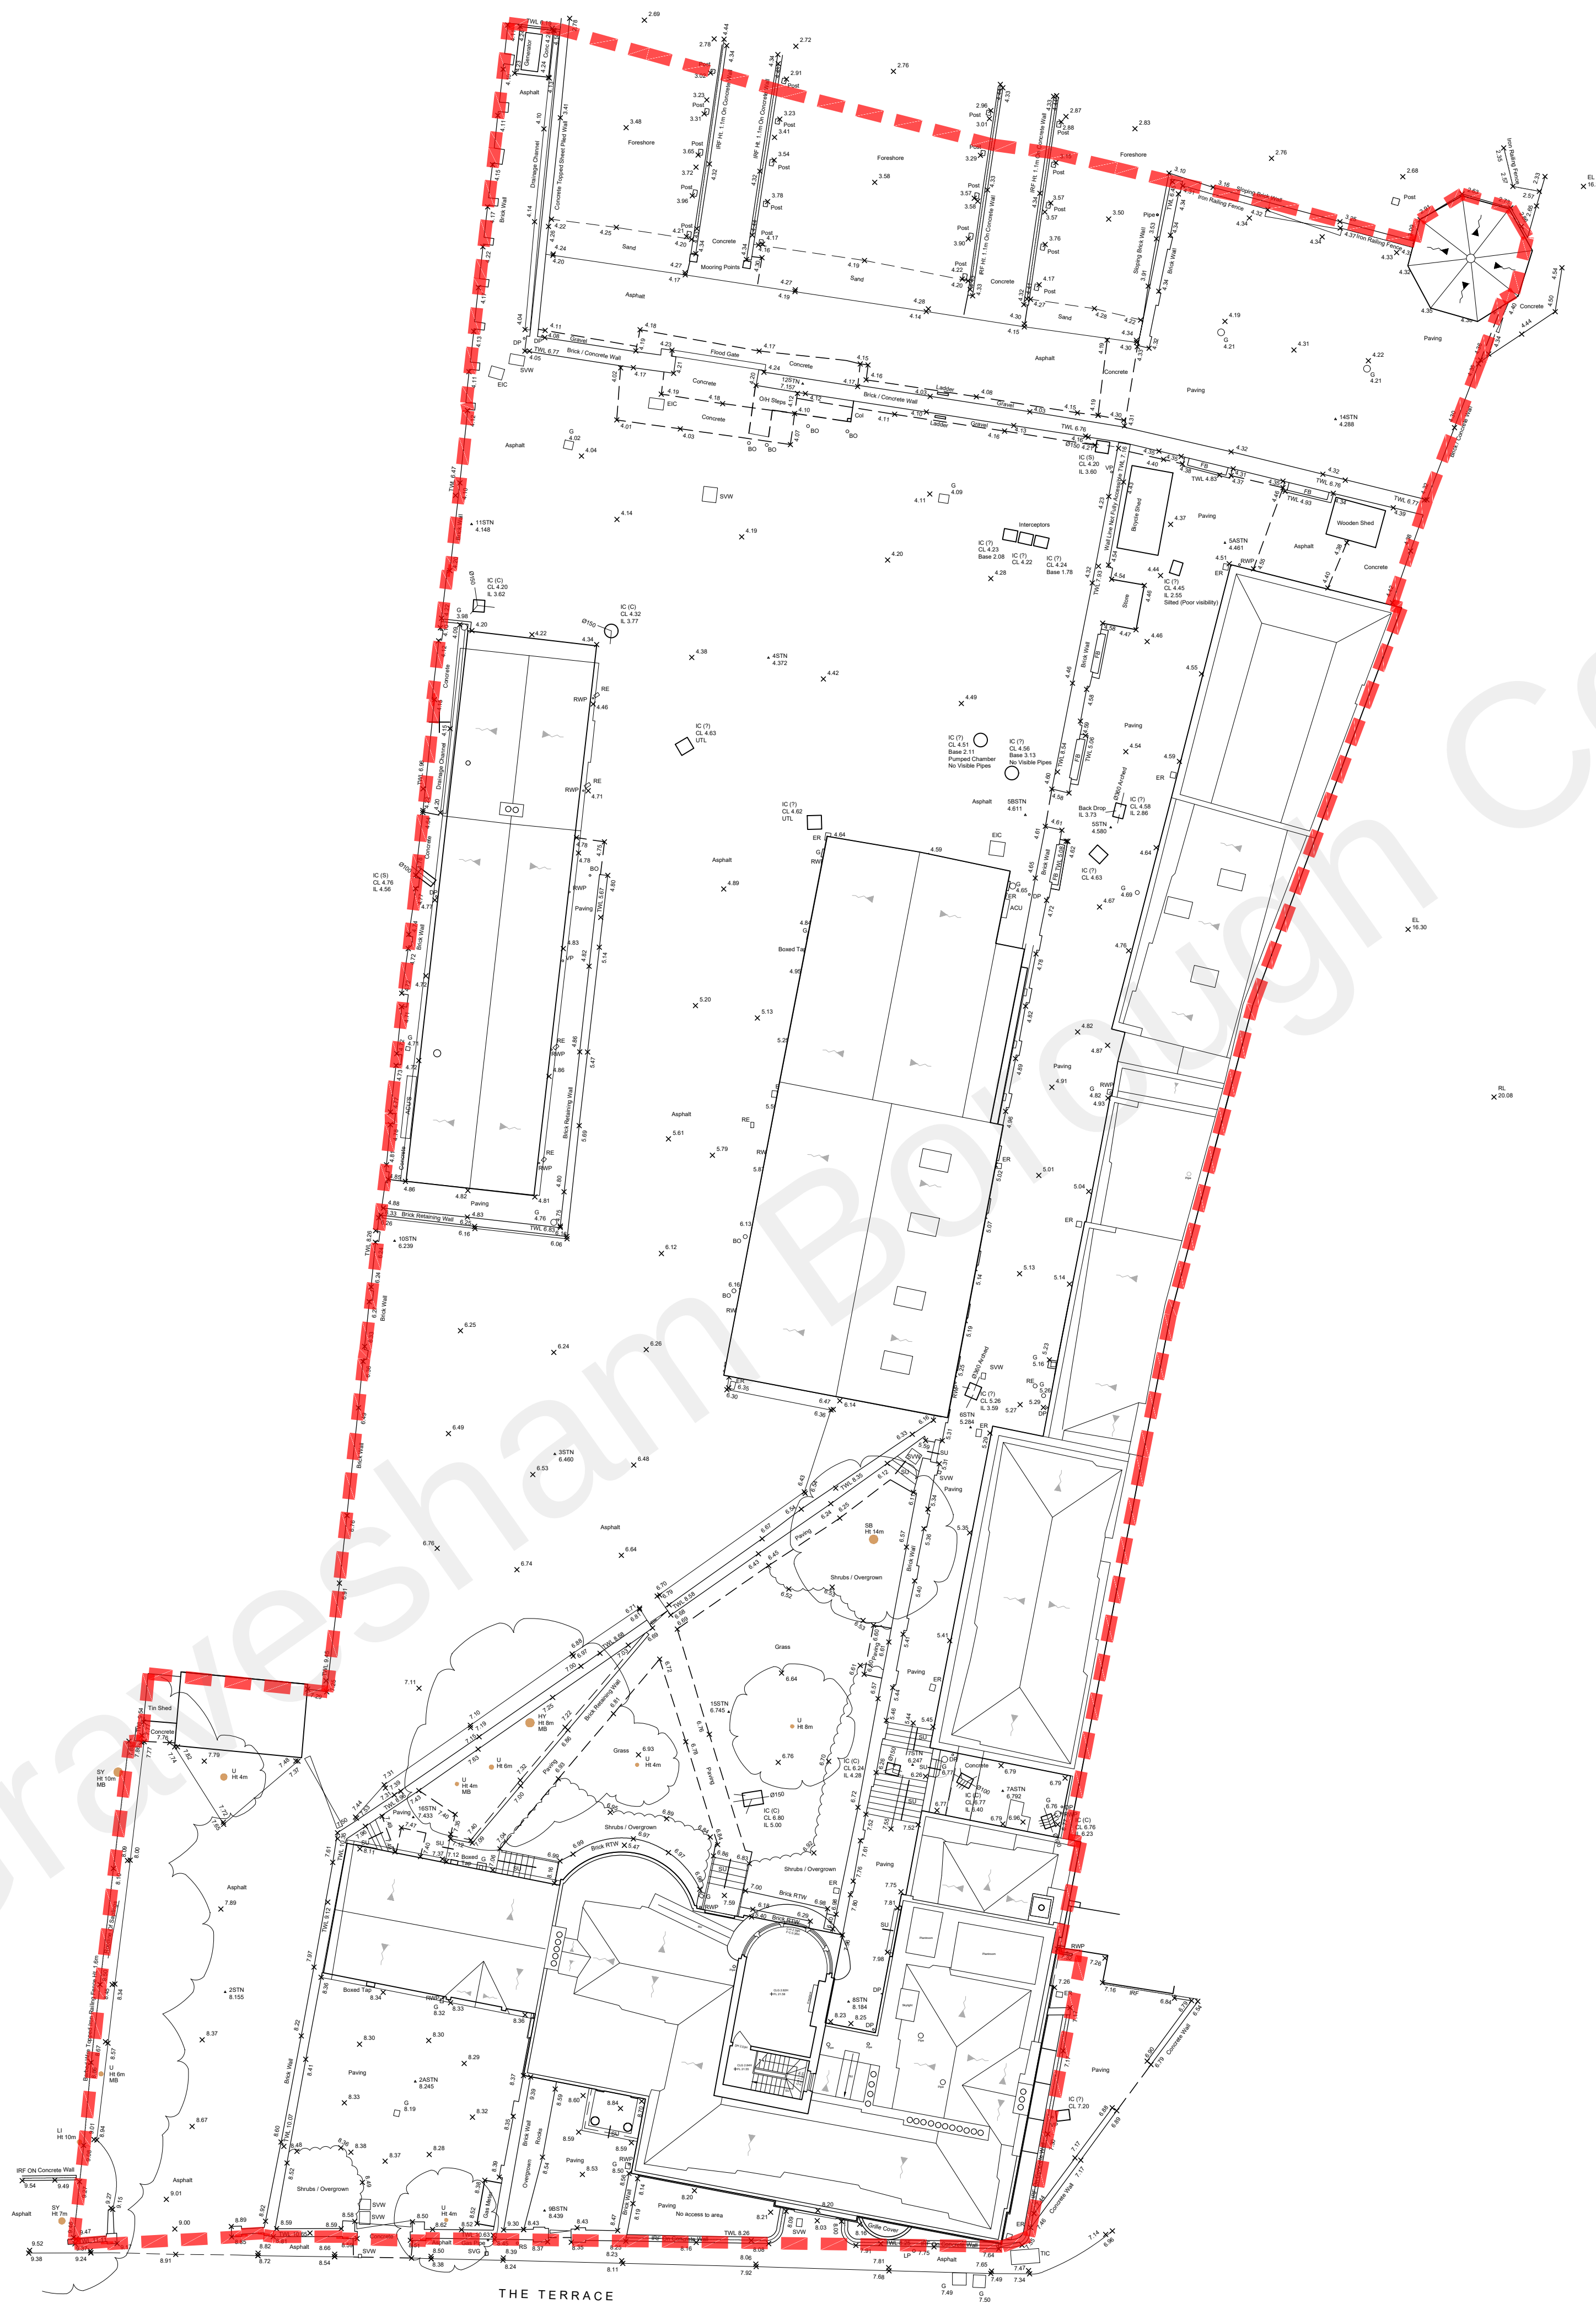


DO NOT SCALE FROM THIS DRAWING
ALL DIMENSIONS TO BE VERIFIED BY THE CONTRACTOR ON SITE

1:200 5 10 15 20m

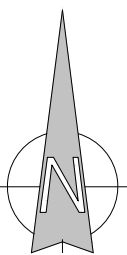

TURNER JACKSON+DAY ASSOCIATES

Radio House 1: 01227 261453
Thanet Way, Whitstable e: enquiries@tjda.co.uk
Kent CT5 3GX www.turnerjacksonday.co.uk

client details
Mile Property Group Ltd

project details
Custom House
The Terrace, Gravesend, DA12 2DE

drawing title
Existing Site and Roof Plan

date Feb'21 scale 1:200@A1 NS drawn by checked by

project no.	drawing no.	revision
1735	002	

Existing Site and Roof Plan