

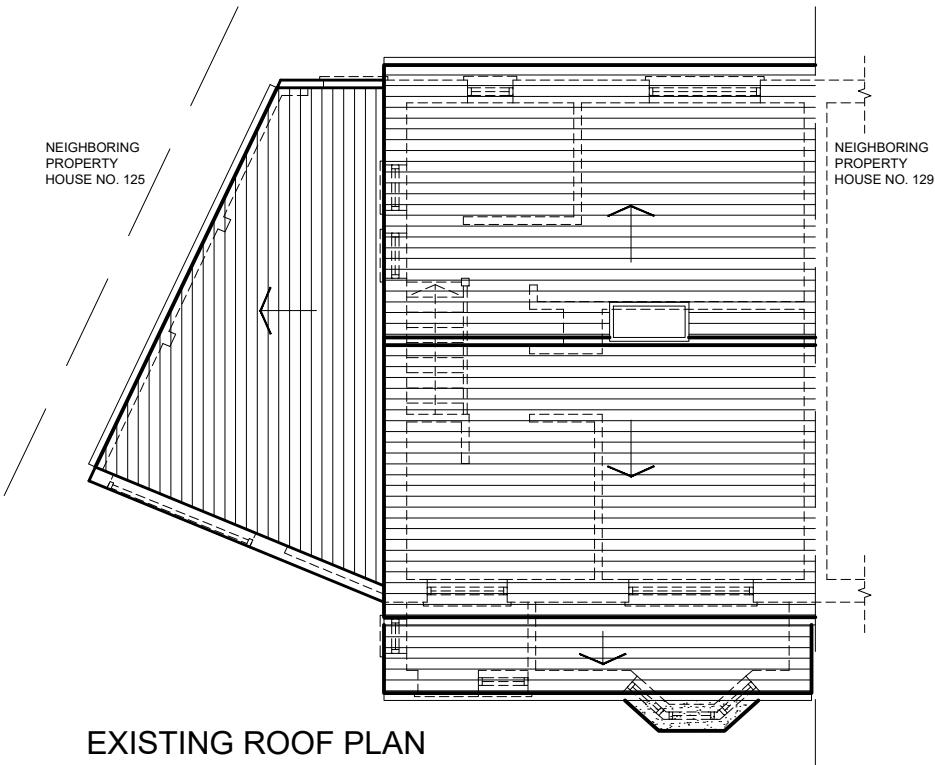


The Contractor is to check all dimensions on site and report any discrepancies to the Contract Administrator. This drawing is to be read in conjunction with all other standard documentation.

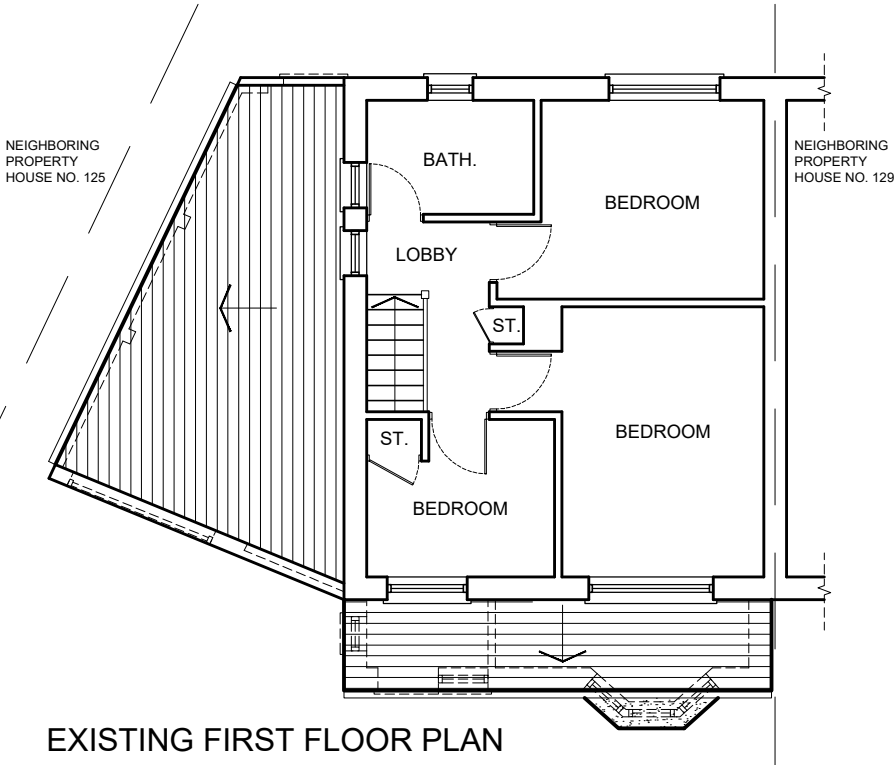

| rev. | description | date | chkd. |
|------|-------------|------|-------|
|------|-------------|------|-------|

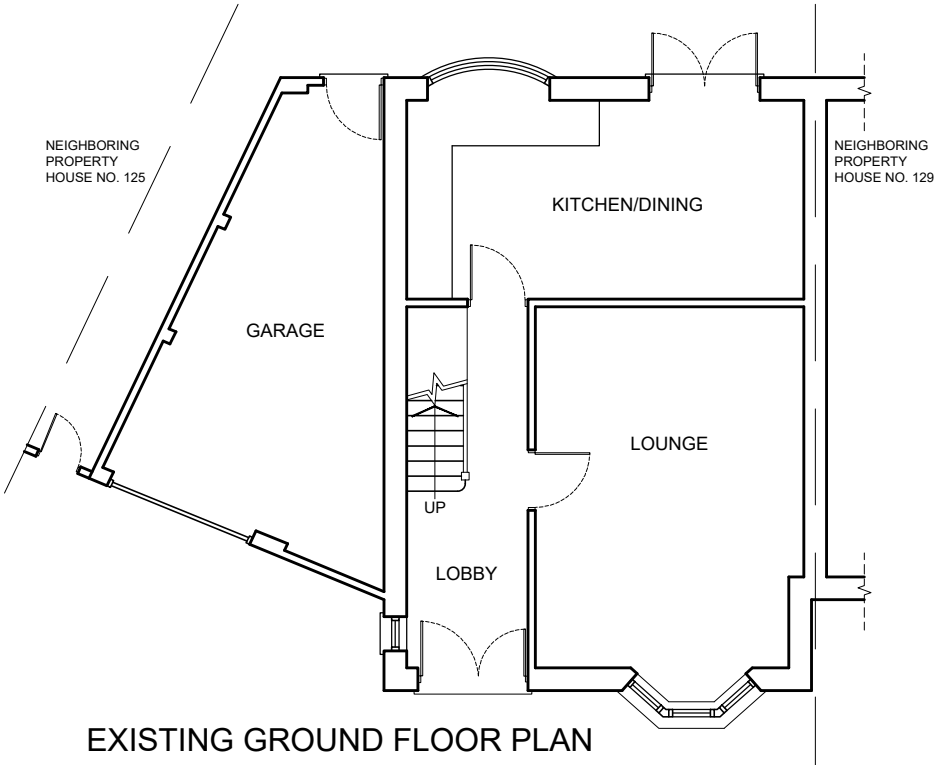

93 Cotmandene Crescent,  
Orpington, Kent BR5 2RA  
  
020 3004 9238  
07931 931 035  
  
s.nagpal@dapconsultants.co.uk  
www.dapconsultants.co.uk

project : 127 Dene Holm Road  
Gravesend

drawing title :  
Existing Floor Plans

|                        |            |                  |
|------------------------|------------|------------------|
| drawn: TK              | chkd : SS  | date: 21.07.2025 |
| status: Permitted Dev. |            | scale: 1:100@A3  |
| proj no : 2815         | drg no: 02 | rev no:          |