
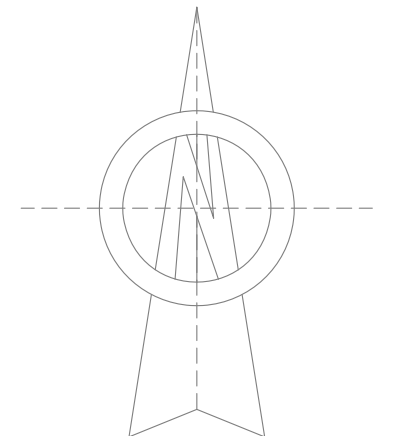


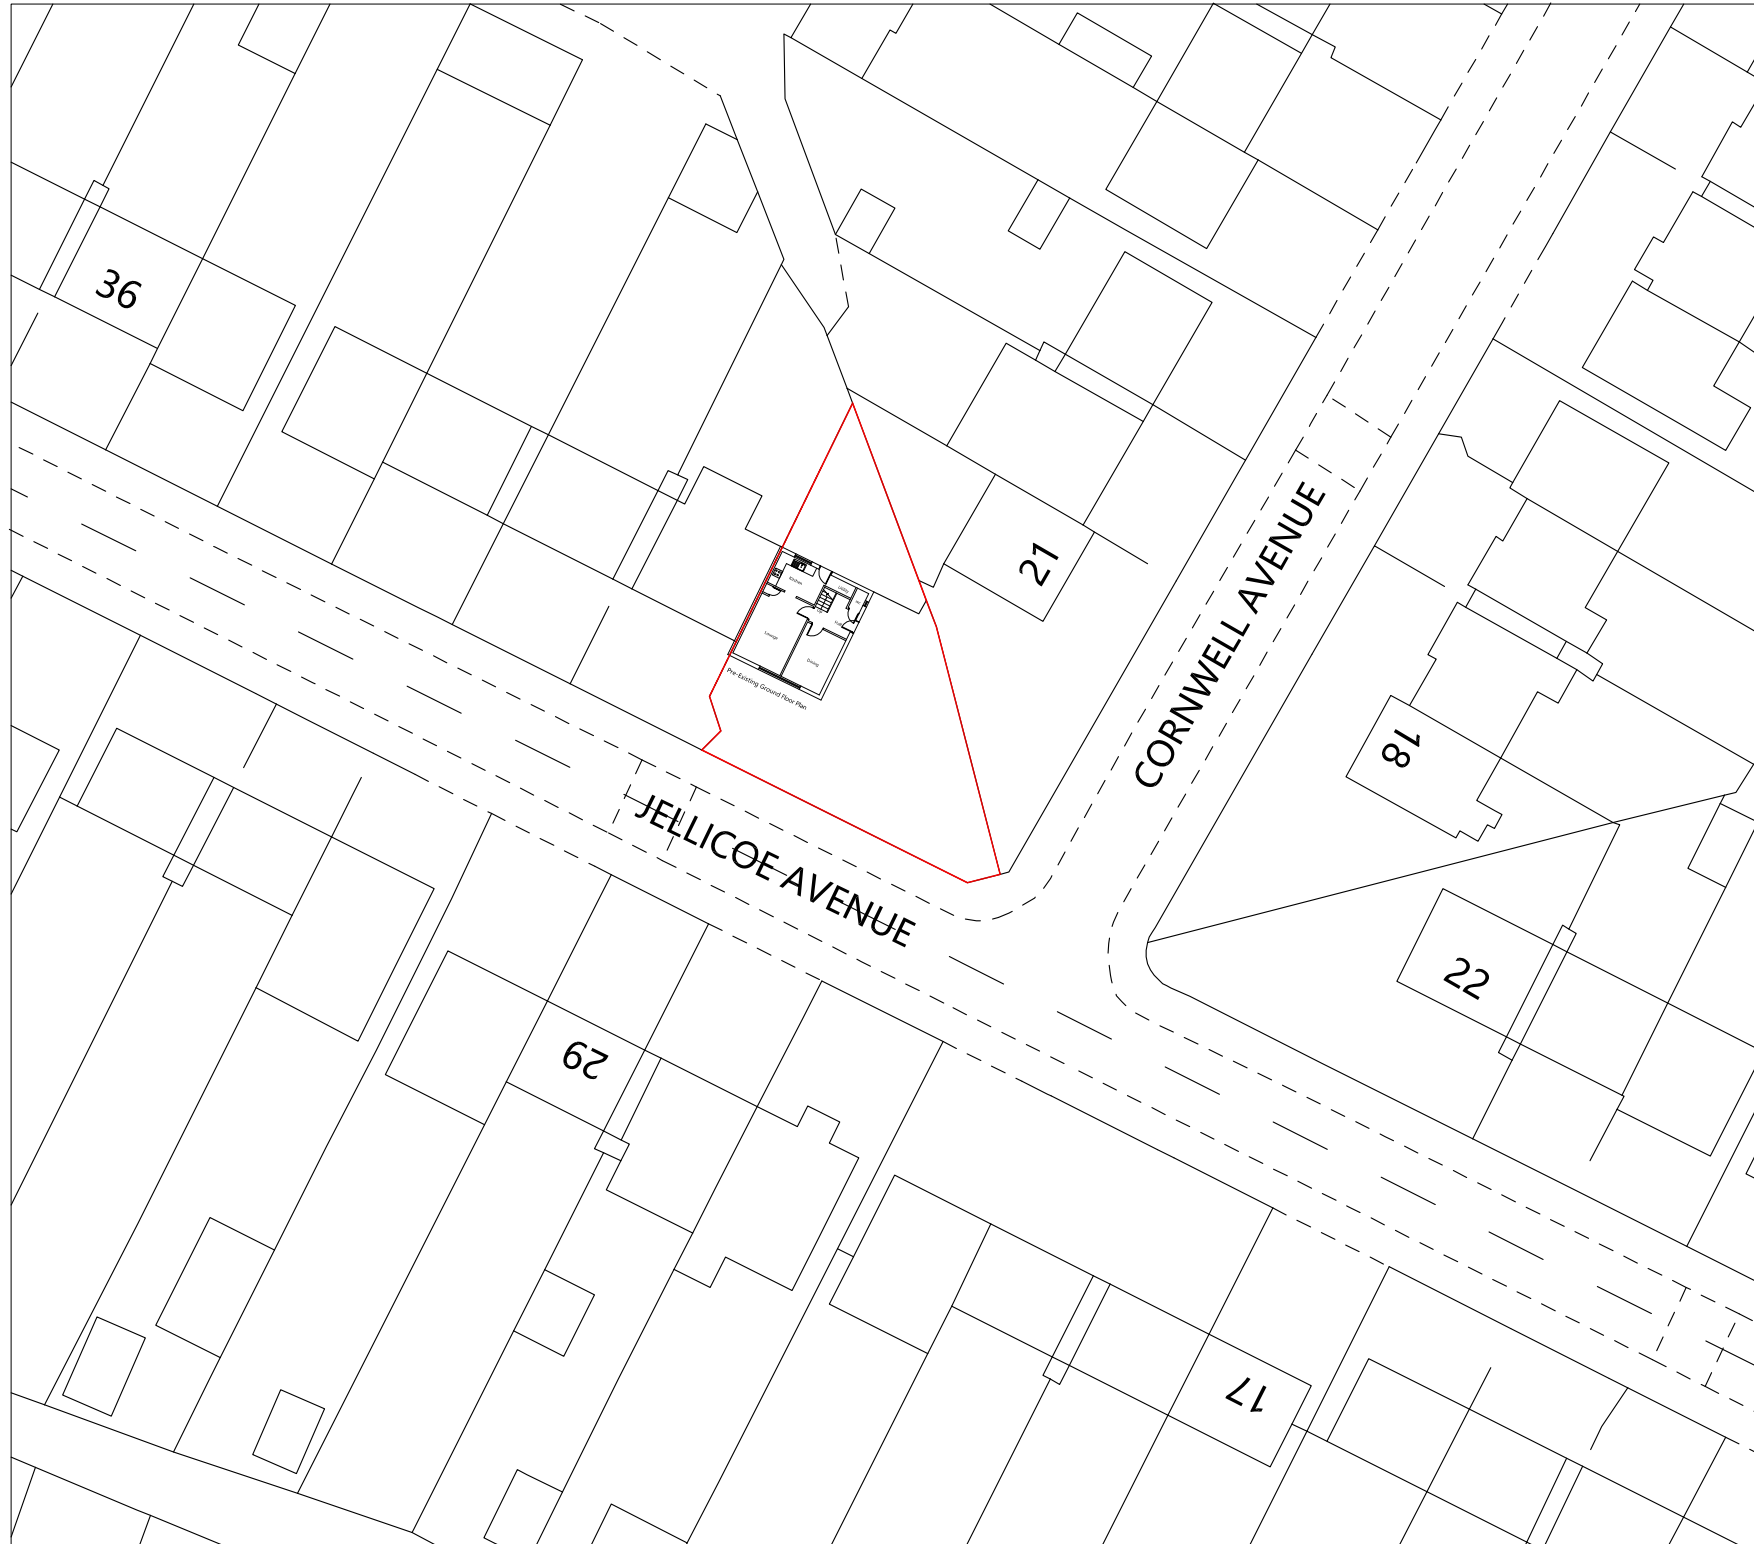

Project 24 JELICOE AVENUE GRAVESEND DA12 5HT	
Drawing PRE-EXISTING SITE PLAN	
Dwg No. 105	Date AUGUST 2023
Scale @ A3 1:500	