



E1-F

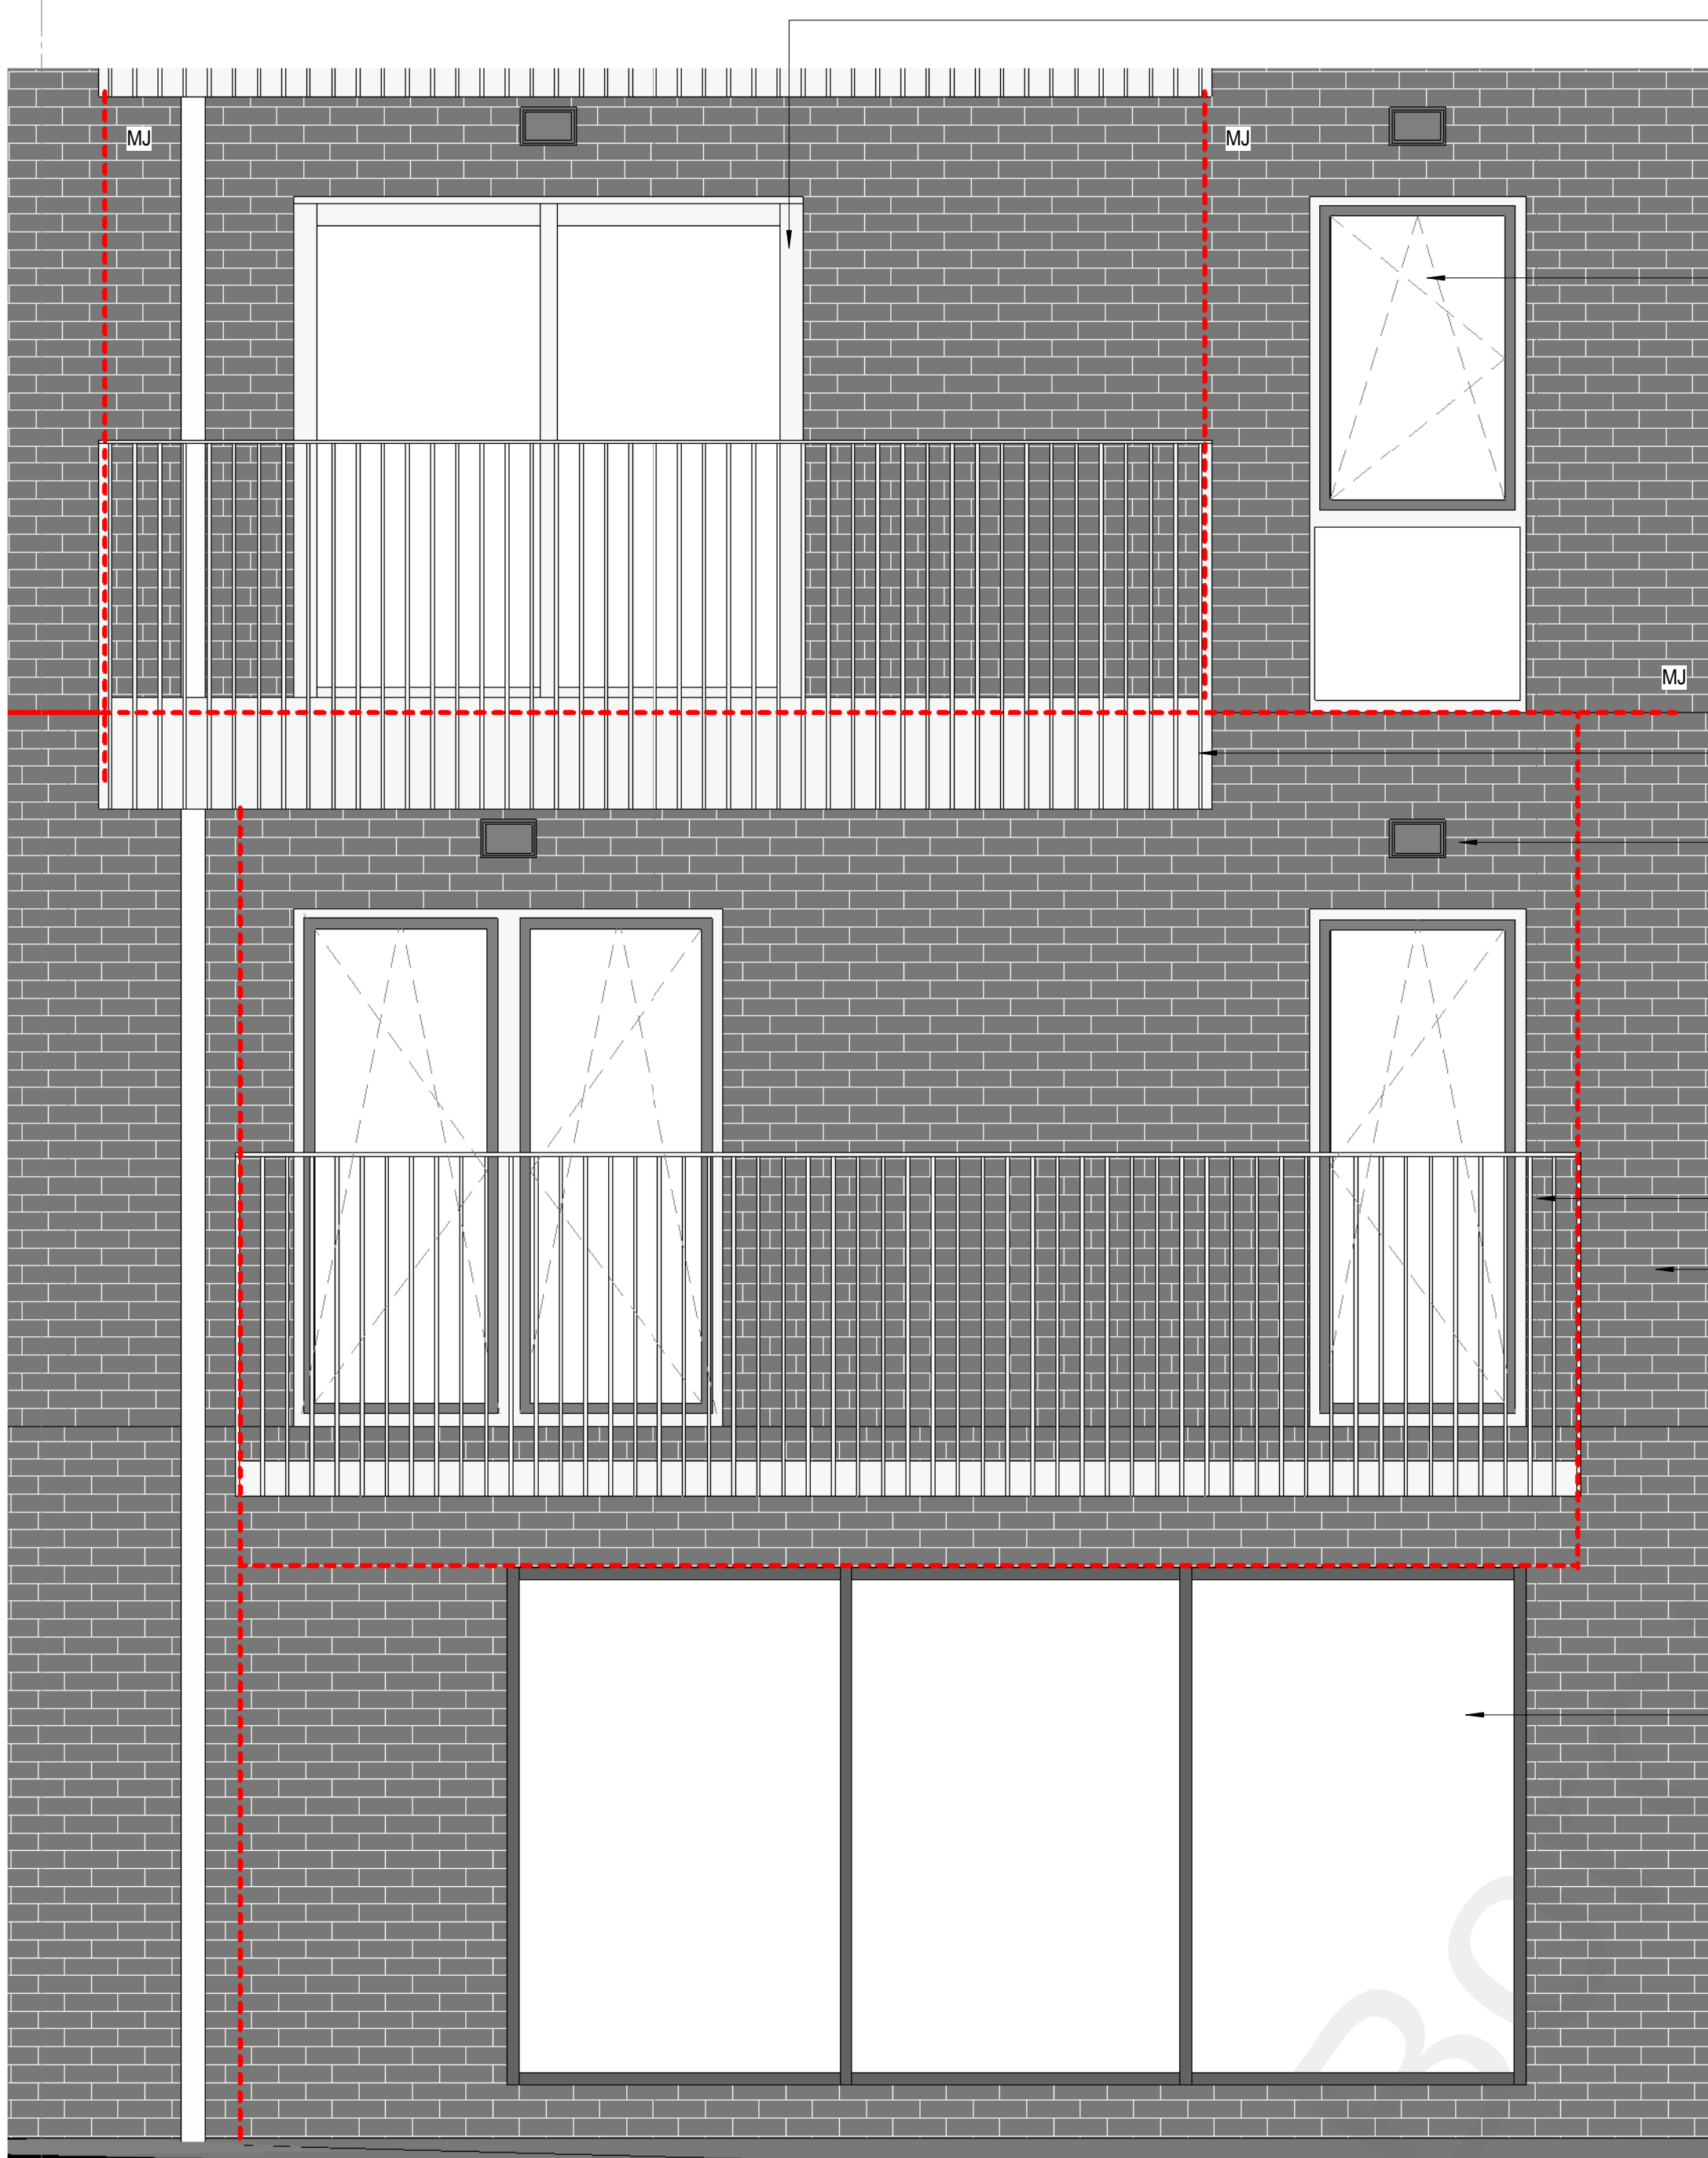


1 E01 NORTH ELEVATION BAY STUDY 02 ELEVATION
1 : 25

E1-F

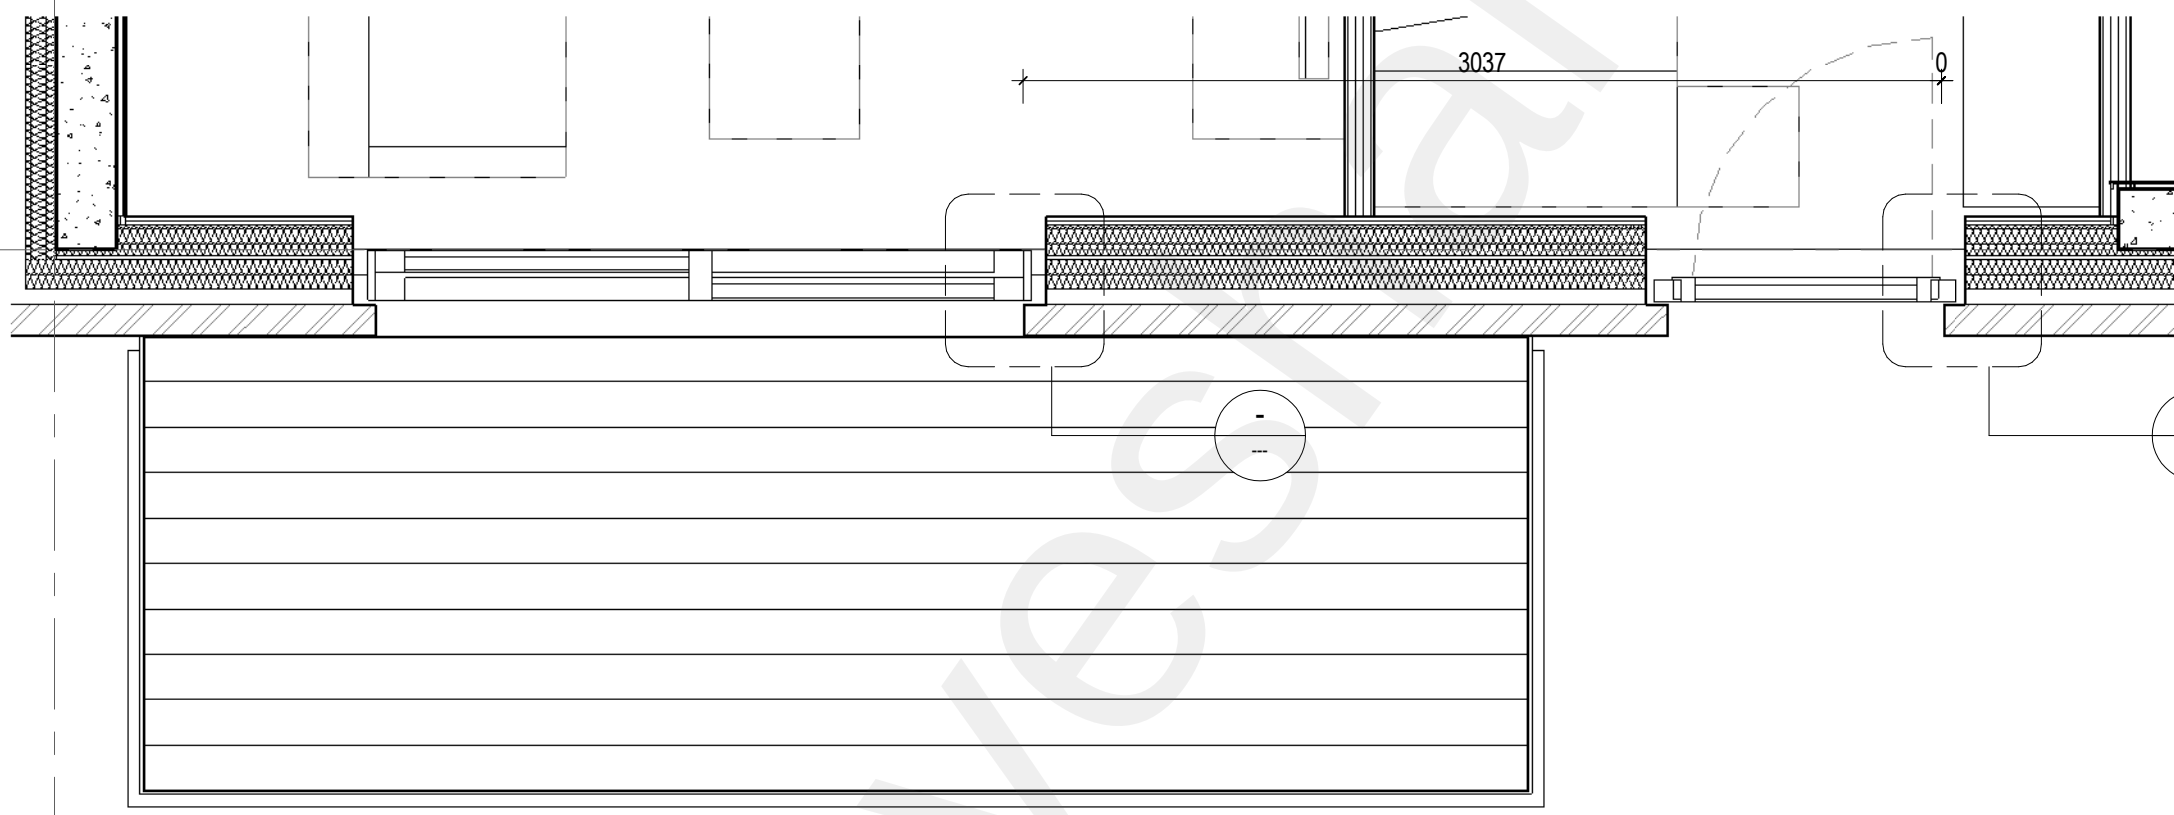


4 E01 NORTH ELEVATION BAY STUDY 02 LEVEL 02 PLAN
1 : 25

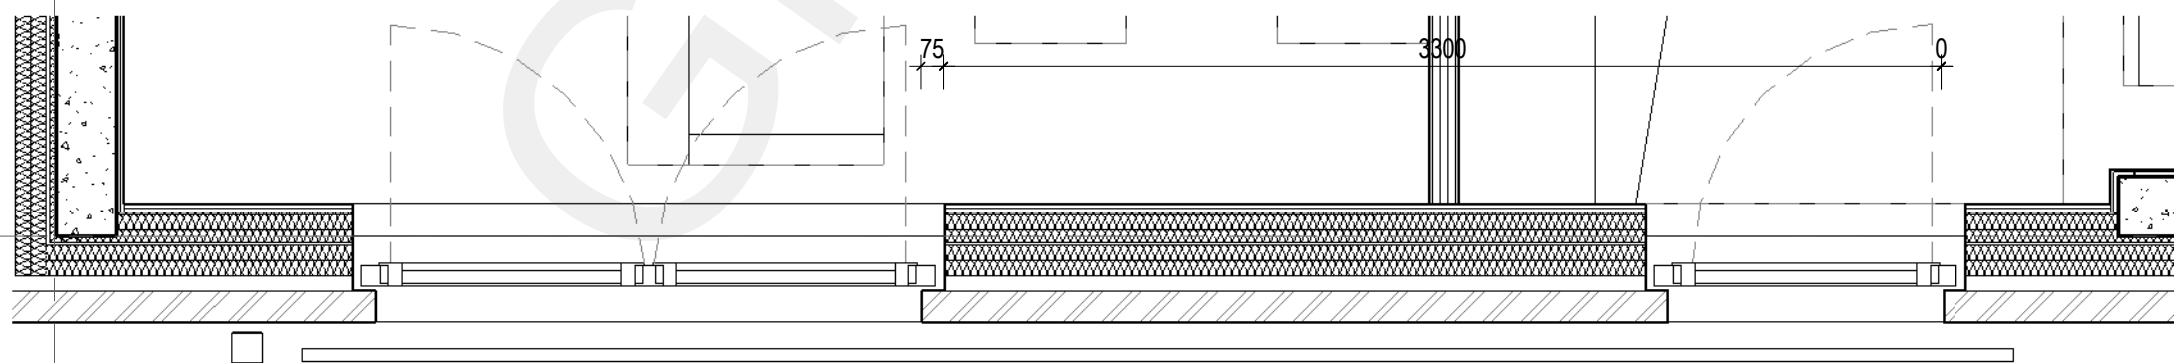


E1-F

3 E01 NORTH ELEVATION BAY STUDY 02 LEVEL 01 PLAN
1 : 25

E1-1

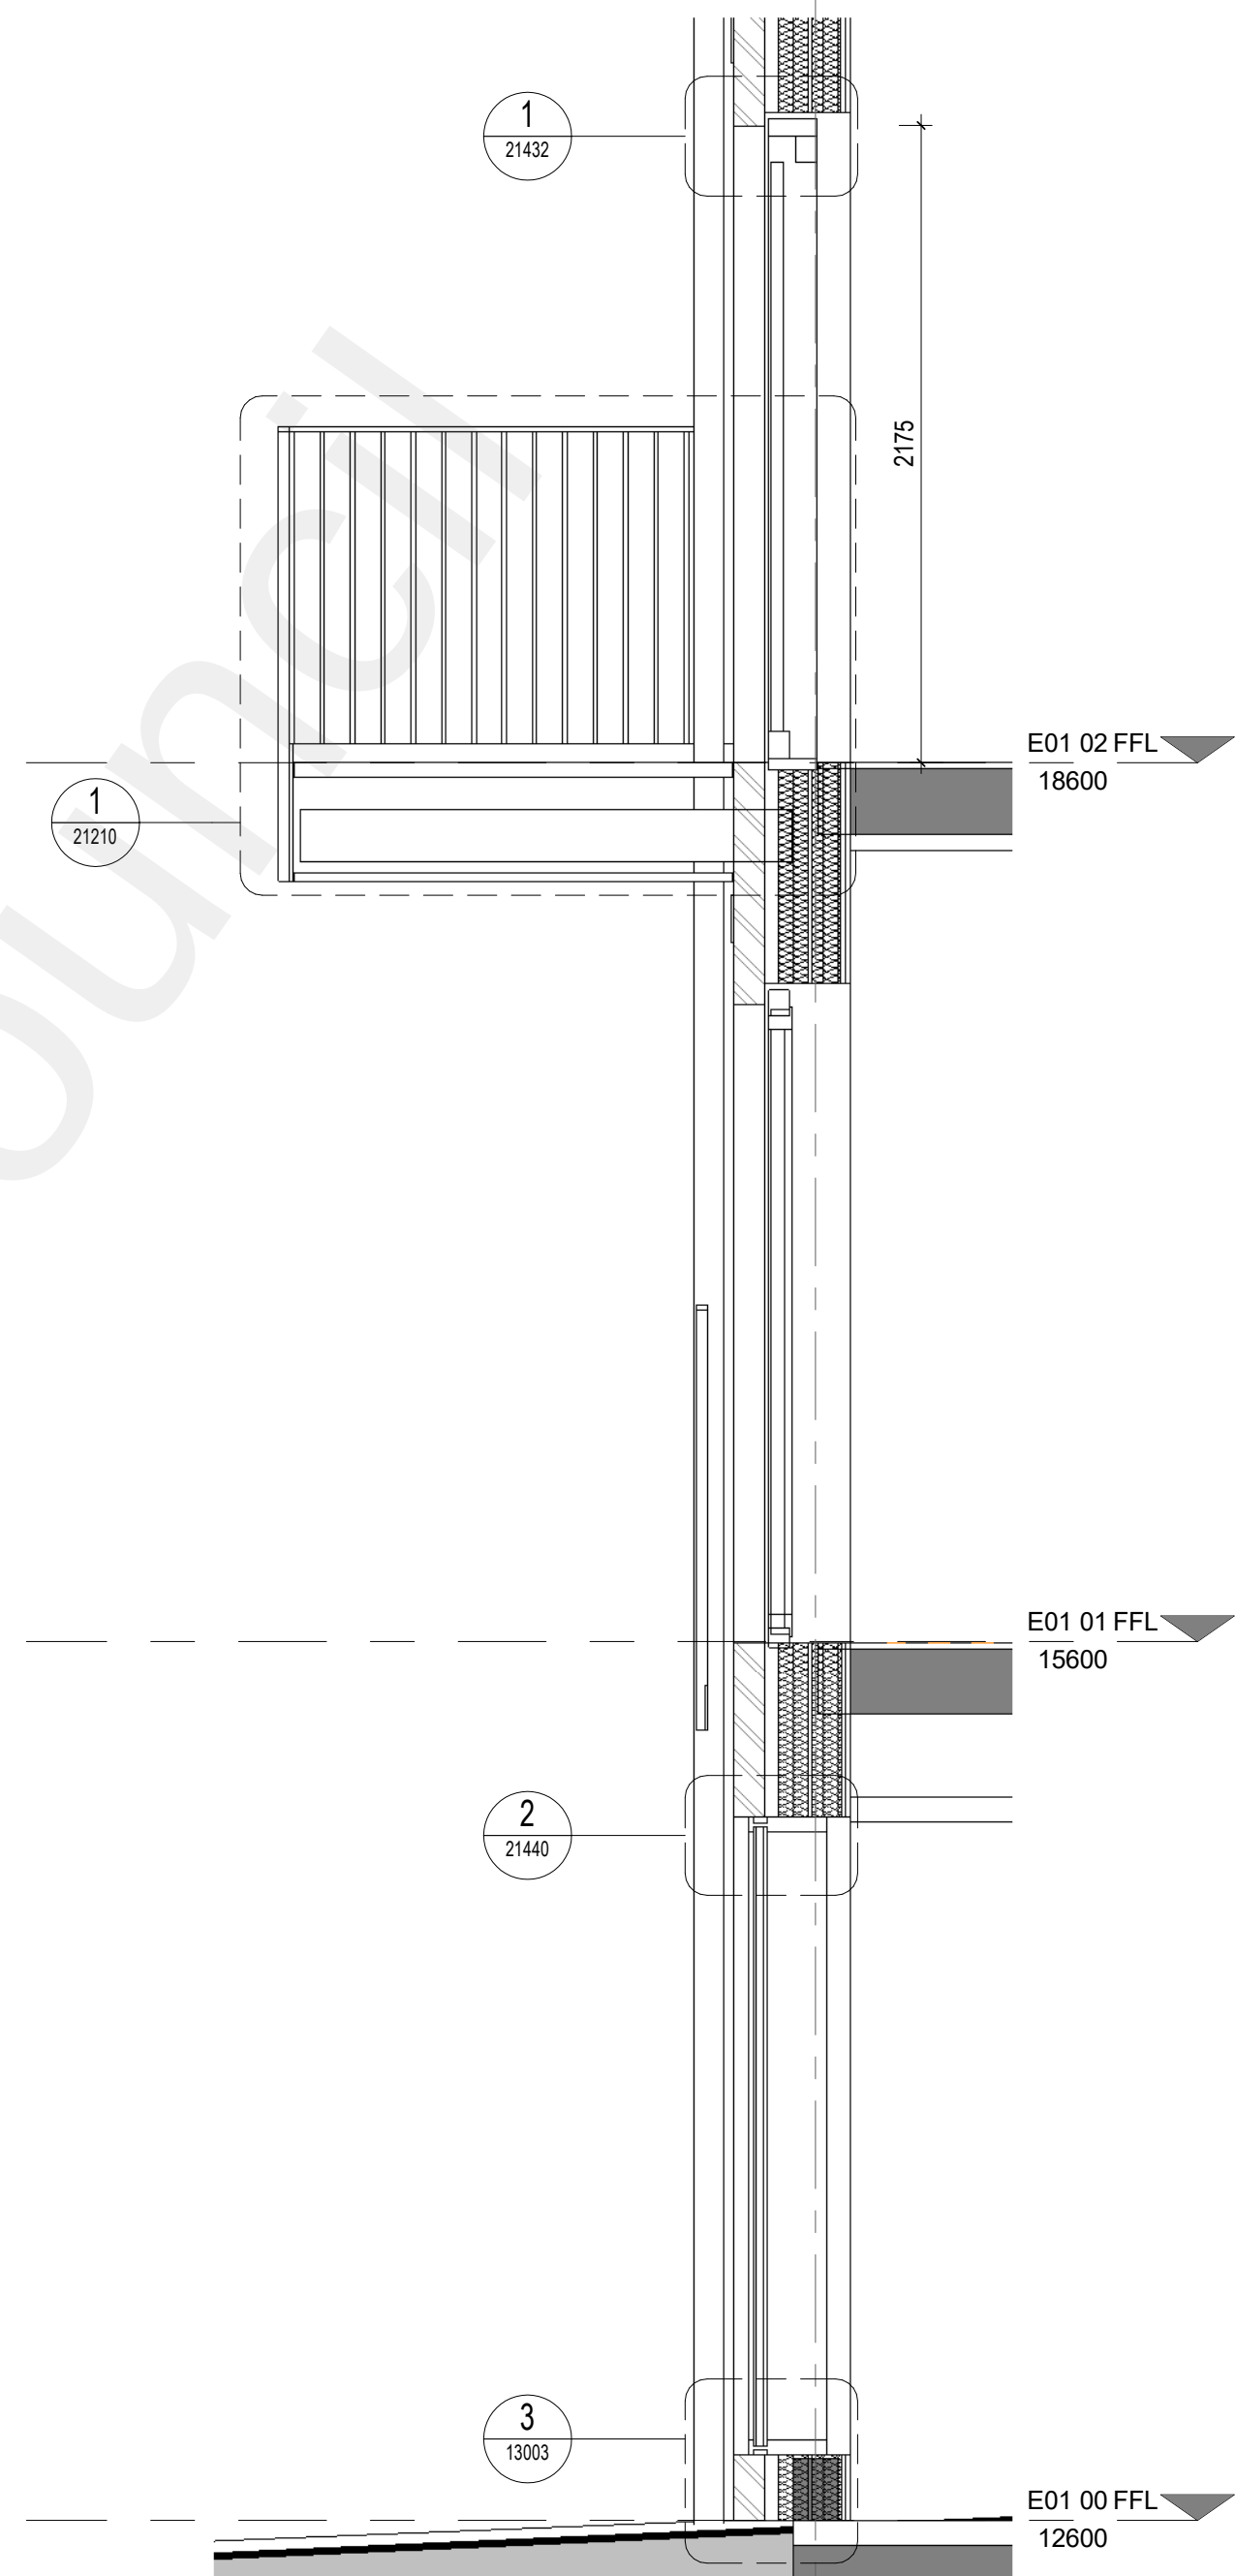

2 E01 NORTH ELEVATION BAY STUDY 02 SECTION
1 : 25

 

SIGNIFICANT HEALTH AND SAFETY RISKS (UNUSUAL AND DIFFICULT TO MANAGE ONLY)
It is assumed that all works will be carried out by a competent contractor working, where appropriate, to an approved method statement. In addition to the hazards/risks normally associated with the types of work detailed on this drawing, note the following:

DO NOT SCALE OFF THIS DRAWING

This scheme is subject to town planning and all other necessary consents. Dimensions, area and levels where given are only approximate and subject to site survey. All dimensions are to be checked on site. Any discrepancies or variations are to be reported to the architect before work commences. Figured dimensions only are to be taken from this drawing.

Magnetic media does not constitute contract documentation and updates of this data will occur. These files are current as of the date of issue. Your use of the content of these files is at your own risk. Reference should always be made to the hard copy which is superior to the digital format. Any document produced by yourselves which contains part or all of this data remains your responsibility and attributed to yourselves. Whilst Leslie Jones make every effort to ensure that it is scanned for viruses, we cannot guarantee that it does not contain any.

This drawing is to be read in conjunction with all relevant consultants and/or specialists drawings / documents and any discrepancies or variations are to be reported to the architect before the affected work commences.

DRAWINGS RECORD

REV	DATE	COMMENTS	REV BY	CHK BY
001	18/12/2020	CONSTRUCTION ISSUE	LP	BT
002	21/02/2021	MAJOR ELEVATION CHANGES	AK	LJP
003	08/07/2021	BAY ELEVATIONS UPDATED	AK	LJP
004	27/08/2021	SCALE BAR ADDED	AK	LJP

Client
REEF GROUP

Consultants
HENRY, G&T, EDC, MANHIRE, WATERMAN, HED,
1ST LINE DEFENCE, BB7

Job Title
THE CHARTER RIBA STAGE 4/5

Project Number 3732
Drawing Title
E01 NORTH ELEVATION BAY STUDY IN
BRICKWORK 02

scale 1 : 25 @A1
18/12/20
original drawn by JR
original check by LP

project 3732 - LJA - E01 - XX - DR - A - 21023
volume level type role number

suitability code & description:
A5 CONTRACTUAL ISSUE
revision code & description:
004 SCALE BAR ADDED

leslie jones
architecture

Suite 3.02
Grand Union Studios
332 Ladbrooke Grove
London W10 5AD
T: 020 7255 1150
F: 020 7255 6700
E: admin@leslie-jones.co.uk

C:\Users\kuser\Documents\3732 LJA-XX-XX-MG-A-0003-E01_STAGE 4
_anna.kusner@leslie-jones.co.uk