




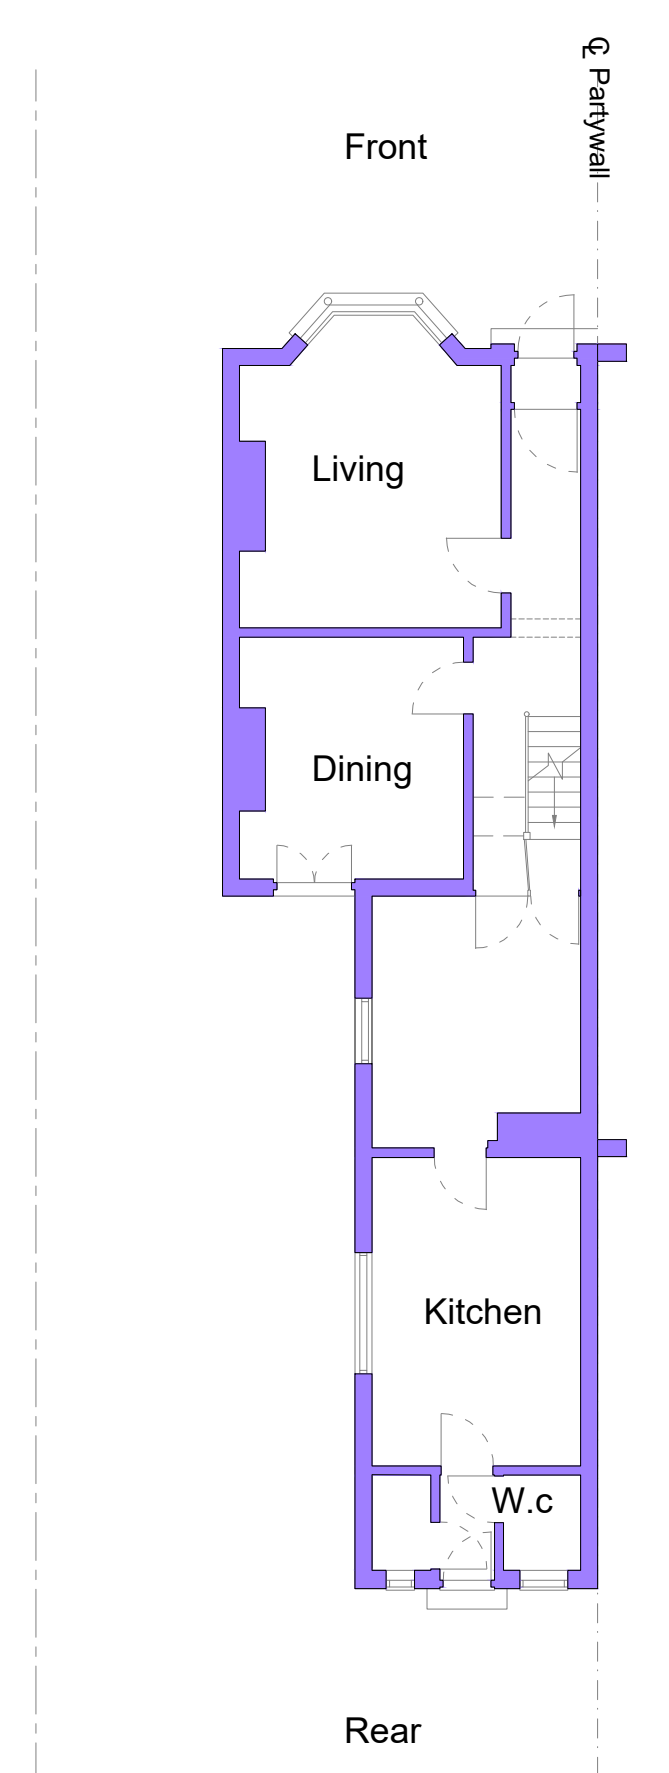


Existing Ground Floor Plan

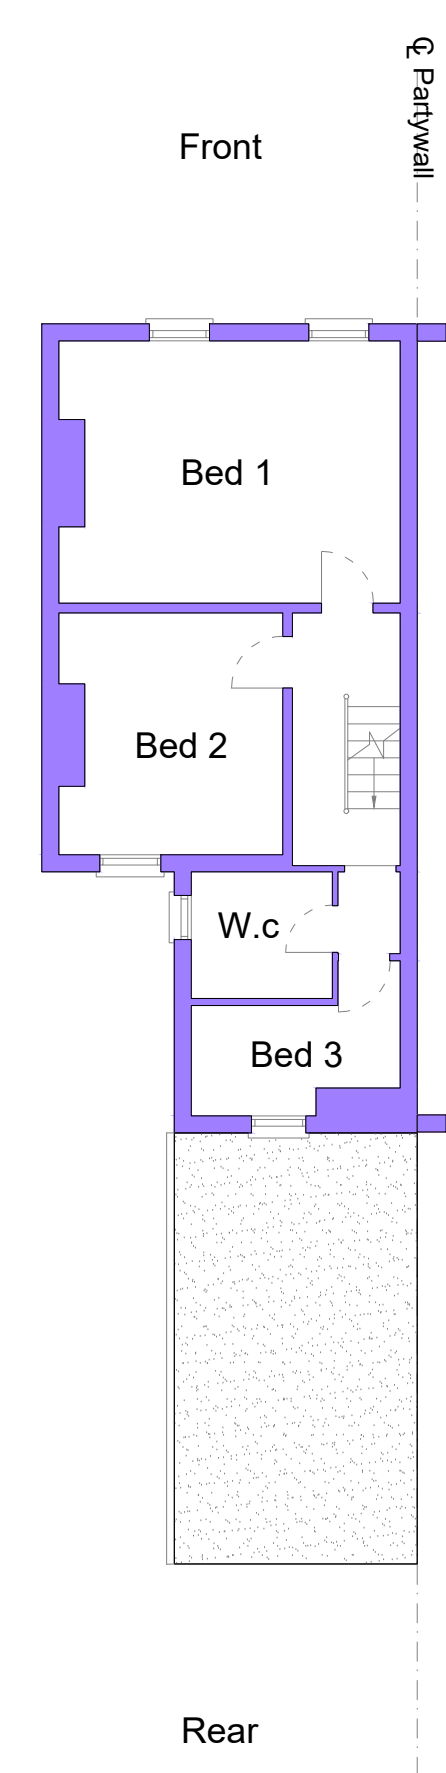


Existing First Floor Plan

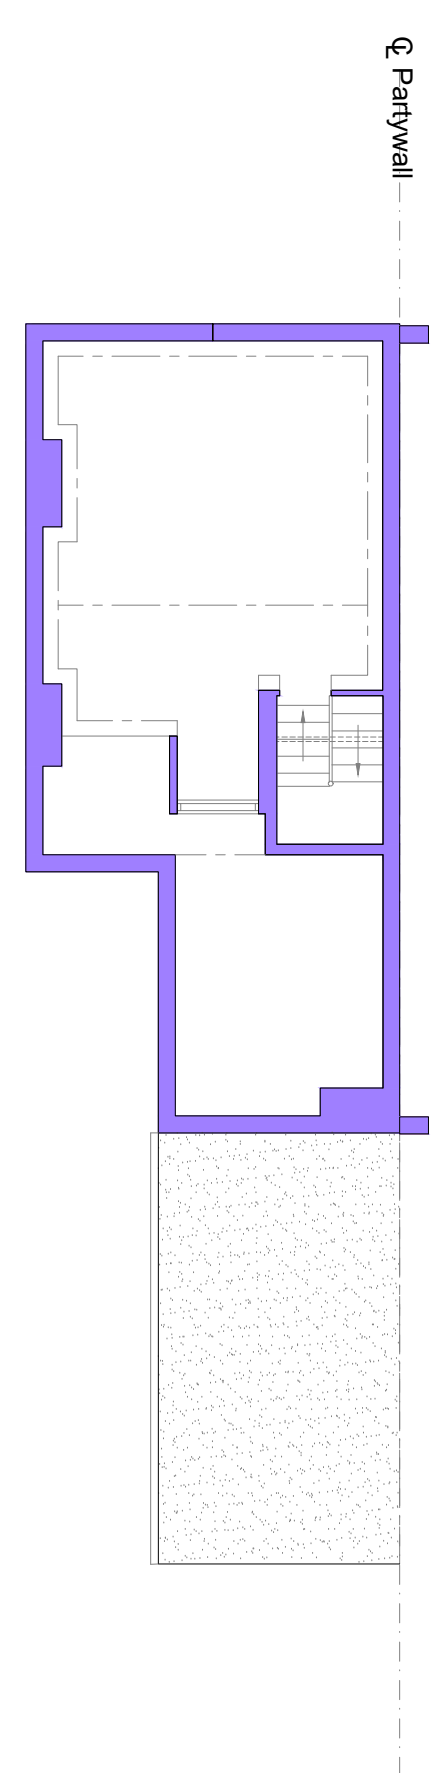


Existing Second Floor Plan

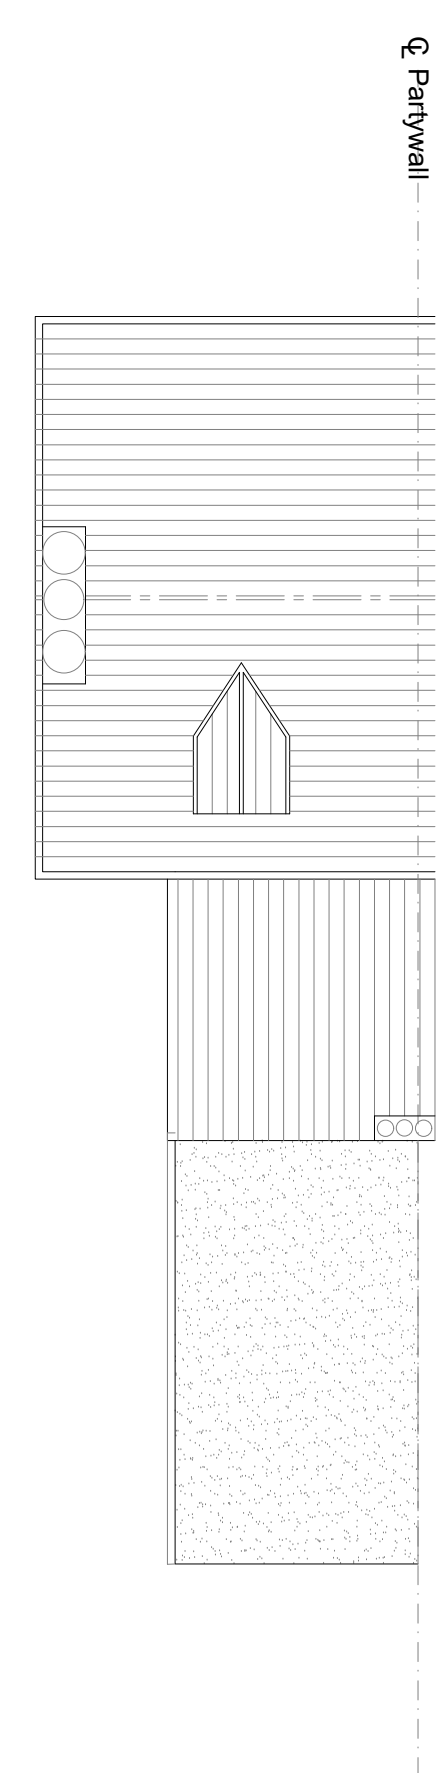


Existing Roof Plan

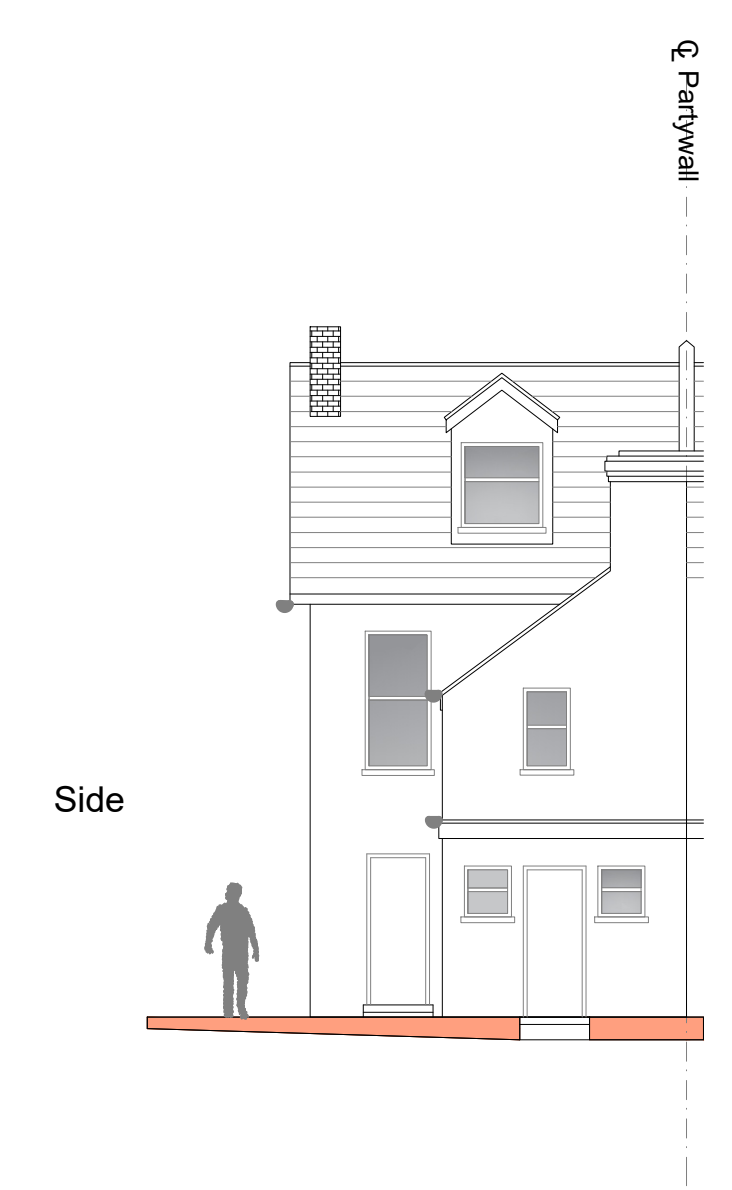

Existing Rear Elevation

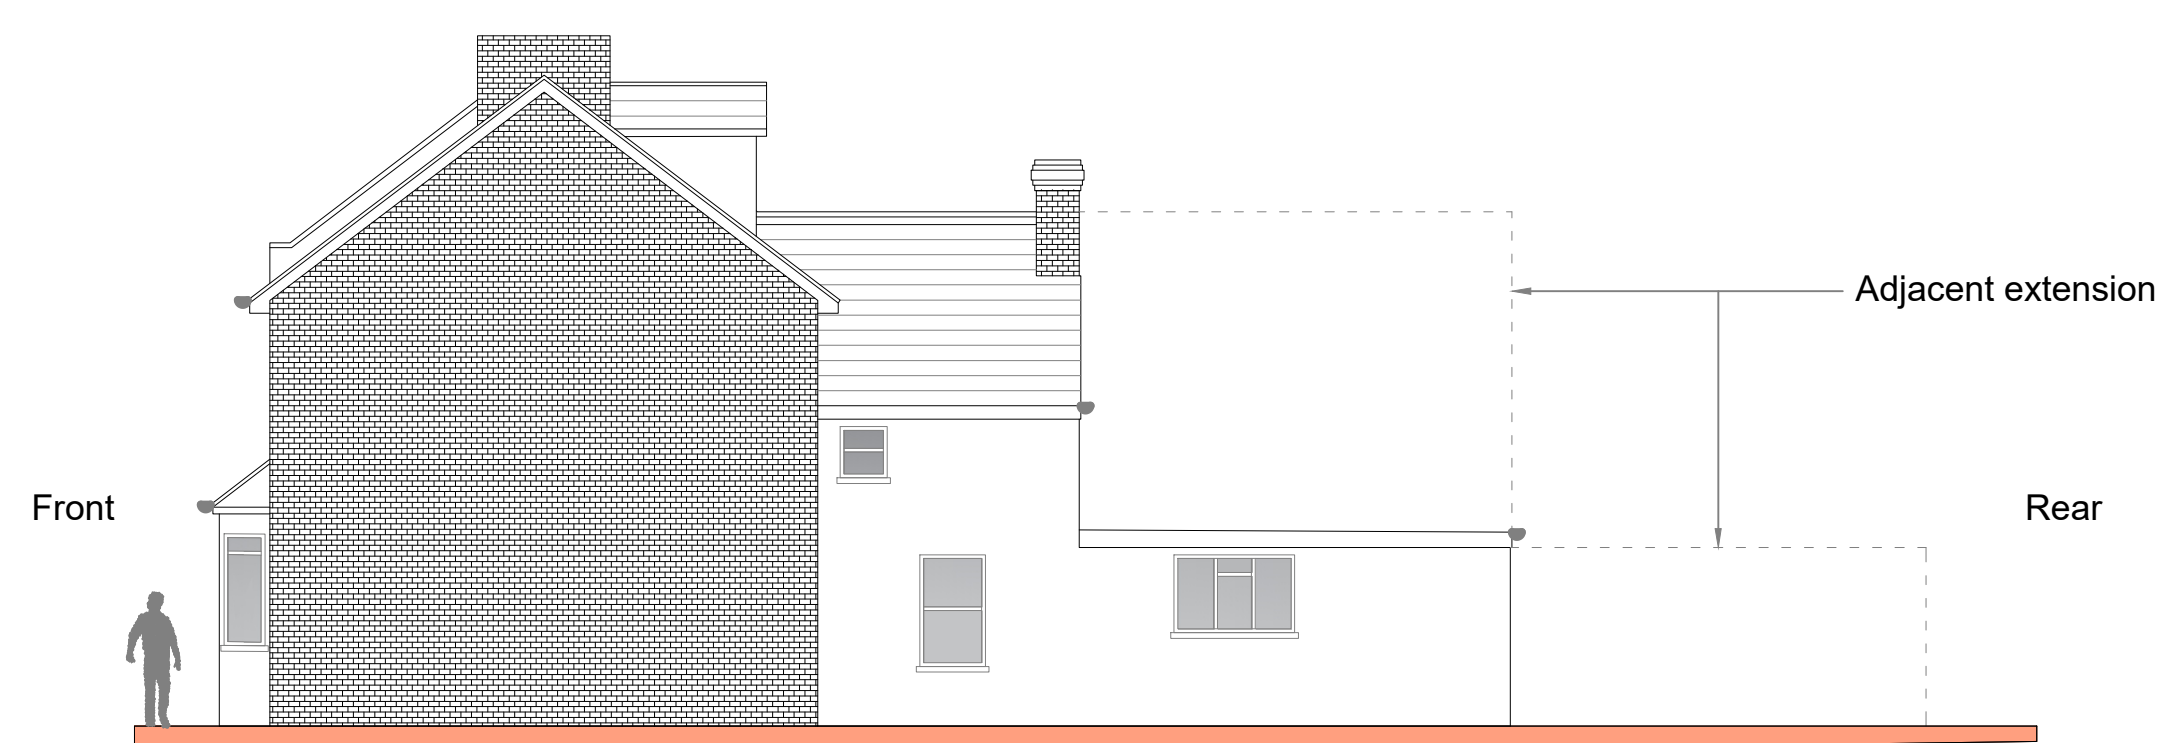


Existing Side Elevation

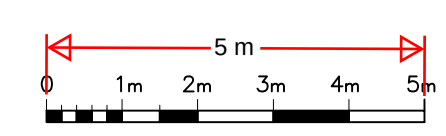

Householder
Application

Rev		Date	By

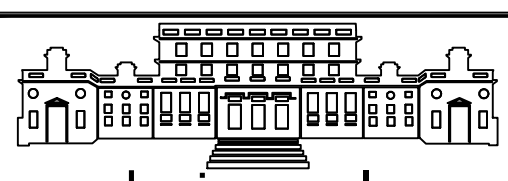
www.designerplan.co.uk
OFFICE 48, 95 WILTON ROAD, VICTORIA, LONDON, SW1V 1BZ
T: 07940121222

Job Title
53 Kent Rd, Gravesend DA11 0SZ

Drawing Title
Existing Plans

Scale: 1:100 @ A1 Unless noted otherwise	Date Apr` 23	
Job No. 000-0000-001	Dwg No. P03	Rev P1