



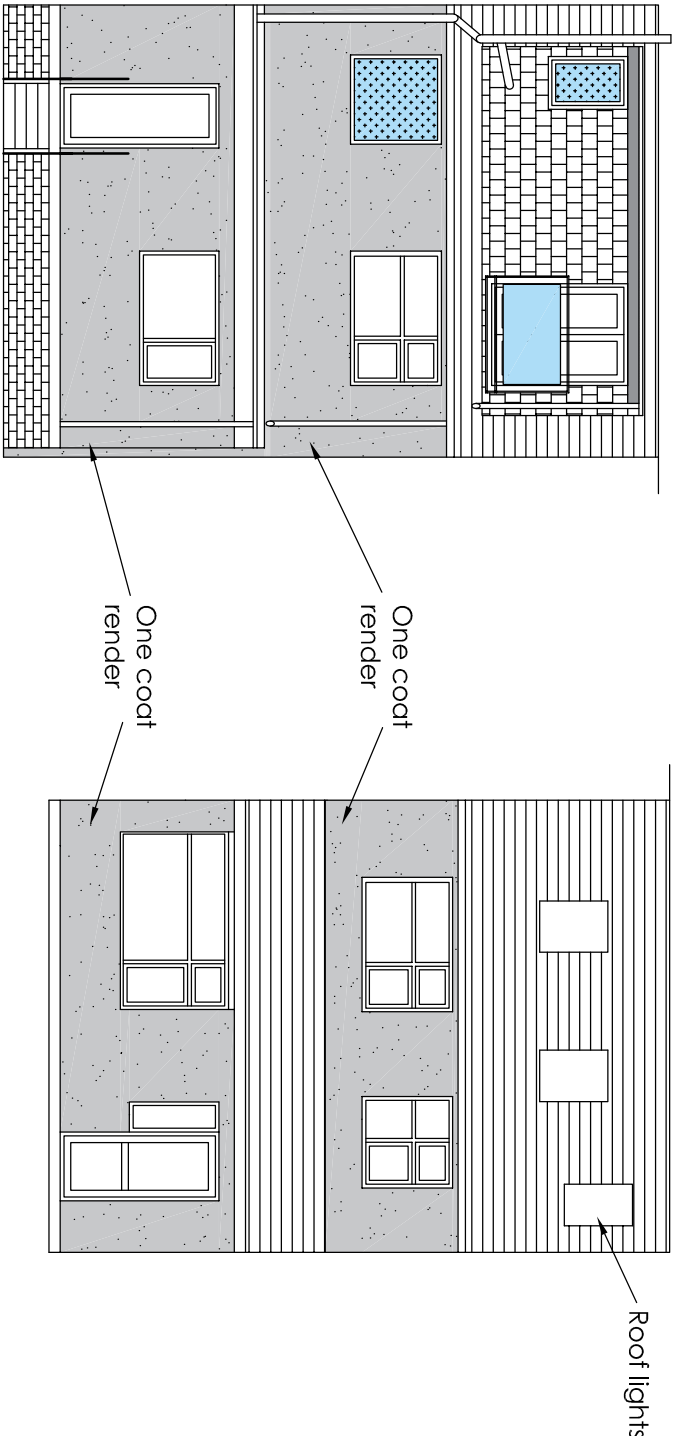


REAR ELEVATION

FRONT ELEVATION

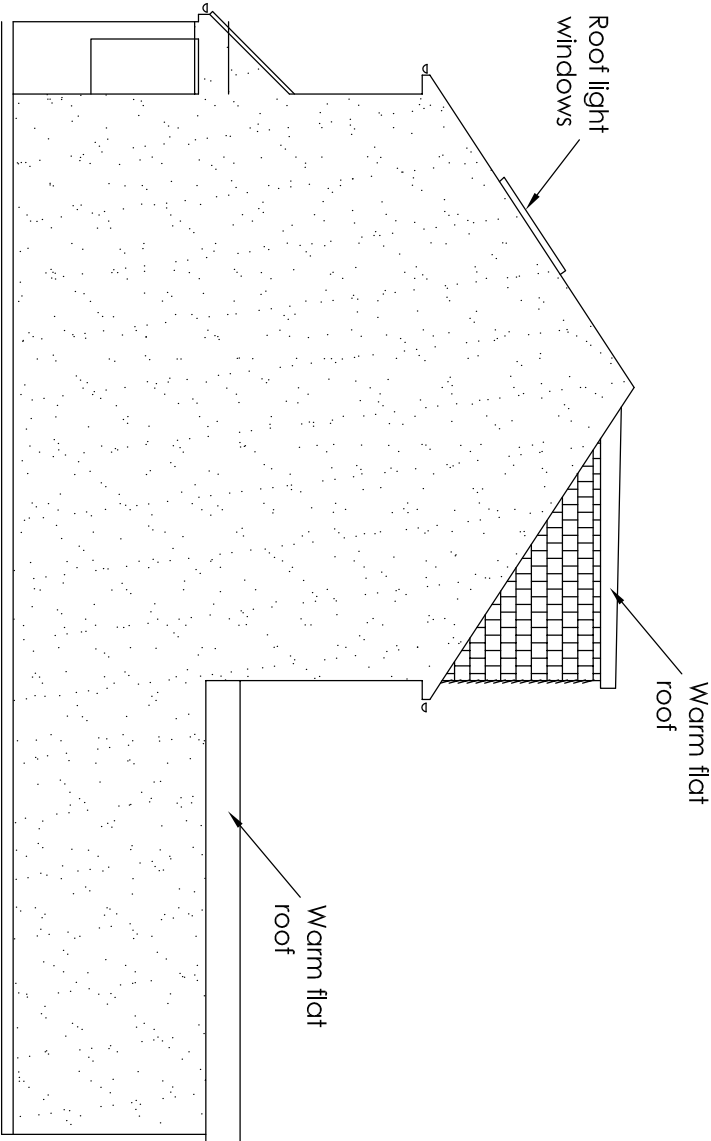

SIDE ELEVATION (view from no. 1)

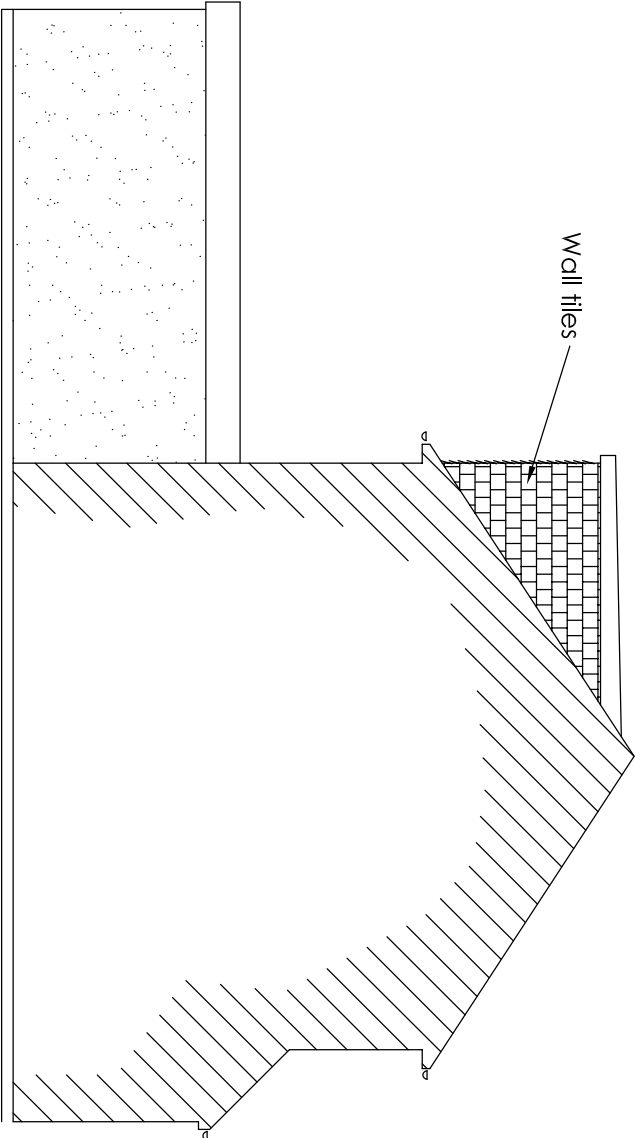

SIDE ELEVATION (view from no. 24)

Project		25 Albion Terrace Gravesend Kent DA12 2SJ		Ground floor rear extension, rear roof dormer and front porch	
Drawing Title		Proposed Elevations		A	
Rev		Revised dormer width		Description	
May 25		Date		May 25	
HC		Date		MAR 25	
1:100		Scale		1:100	
25AT/A3/O4A		Drawing No.		25AT/A3/O4A	