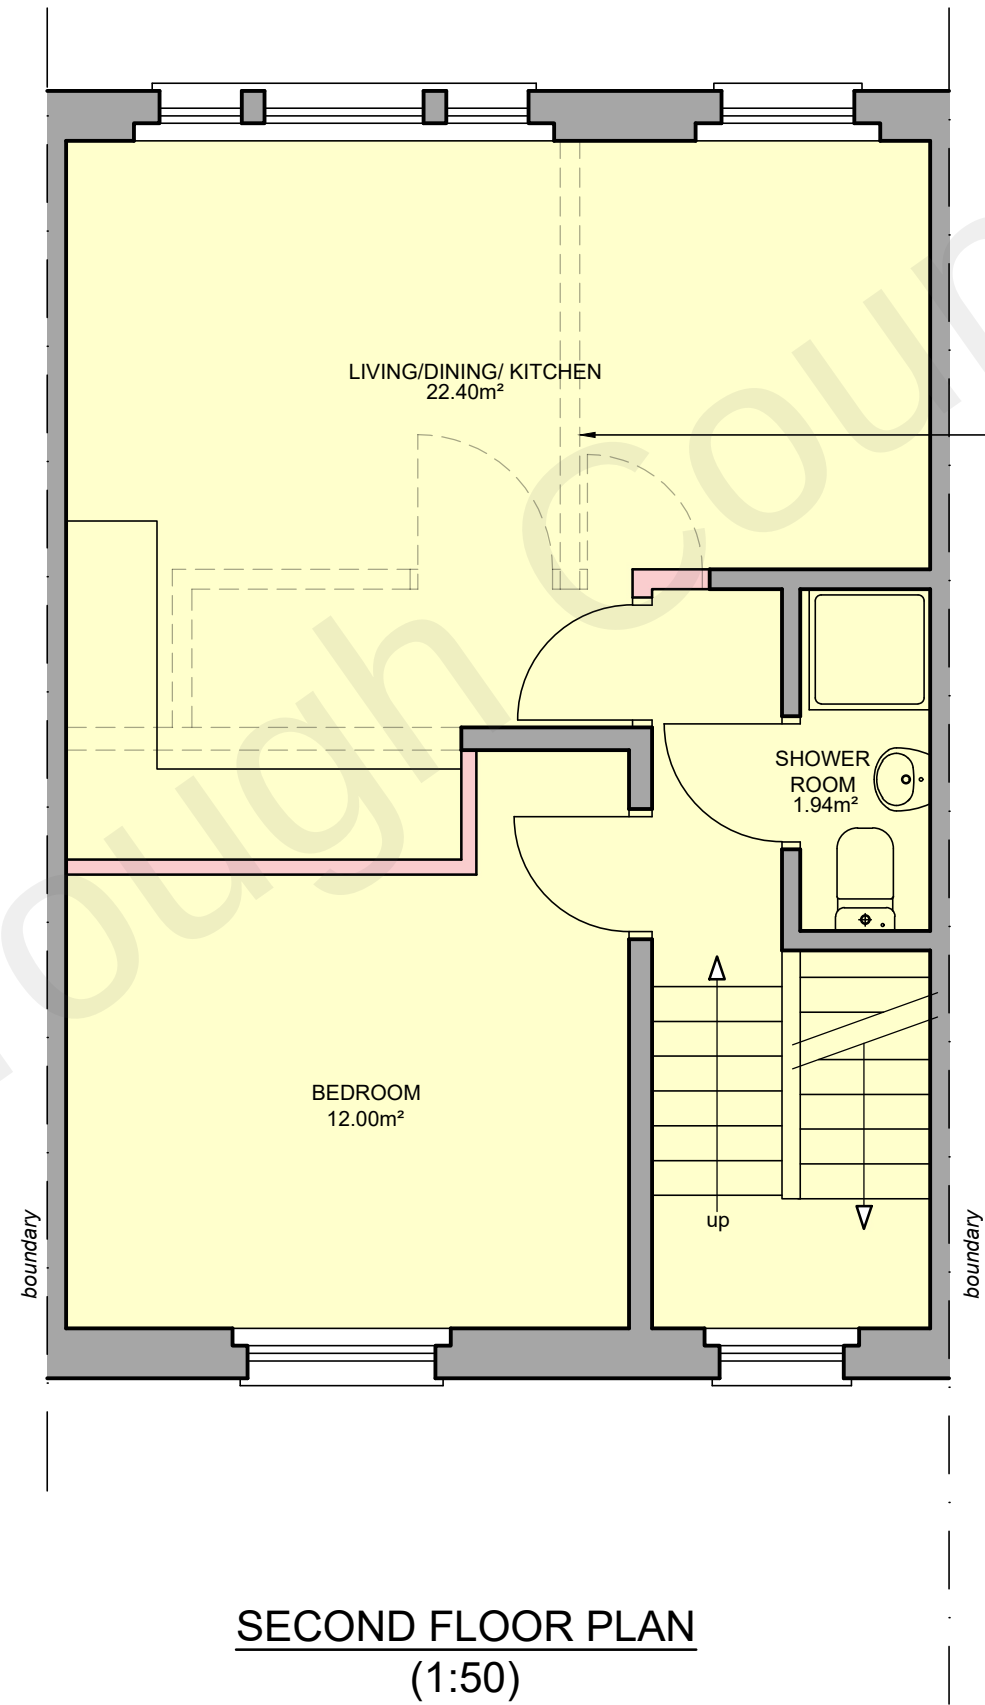
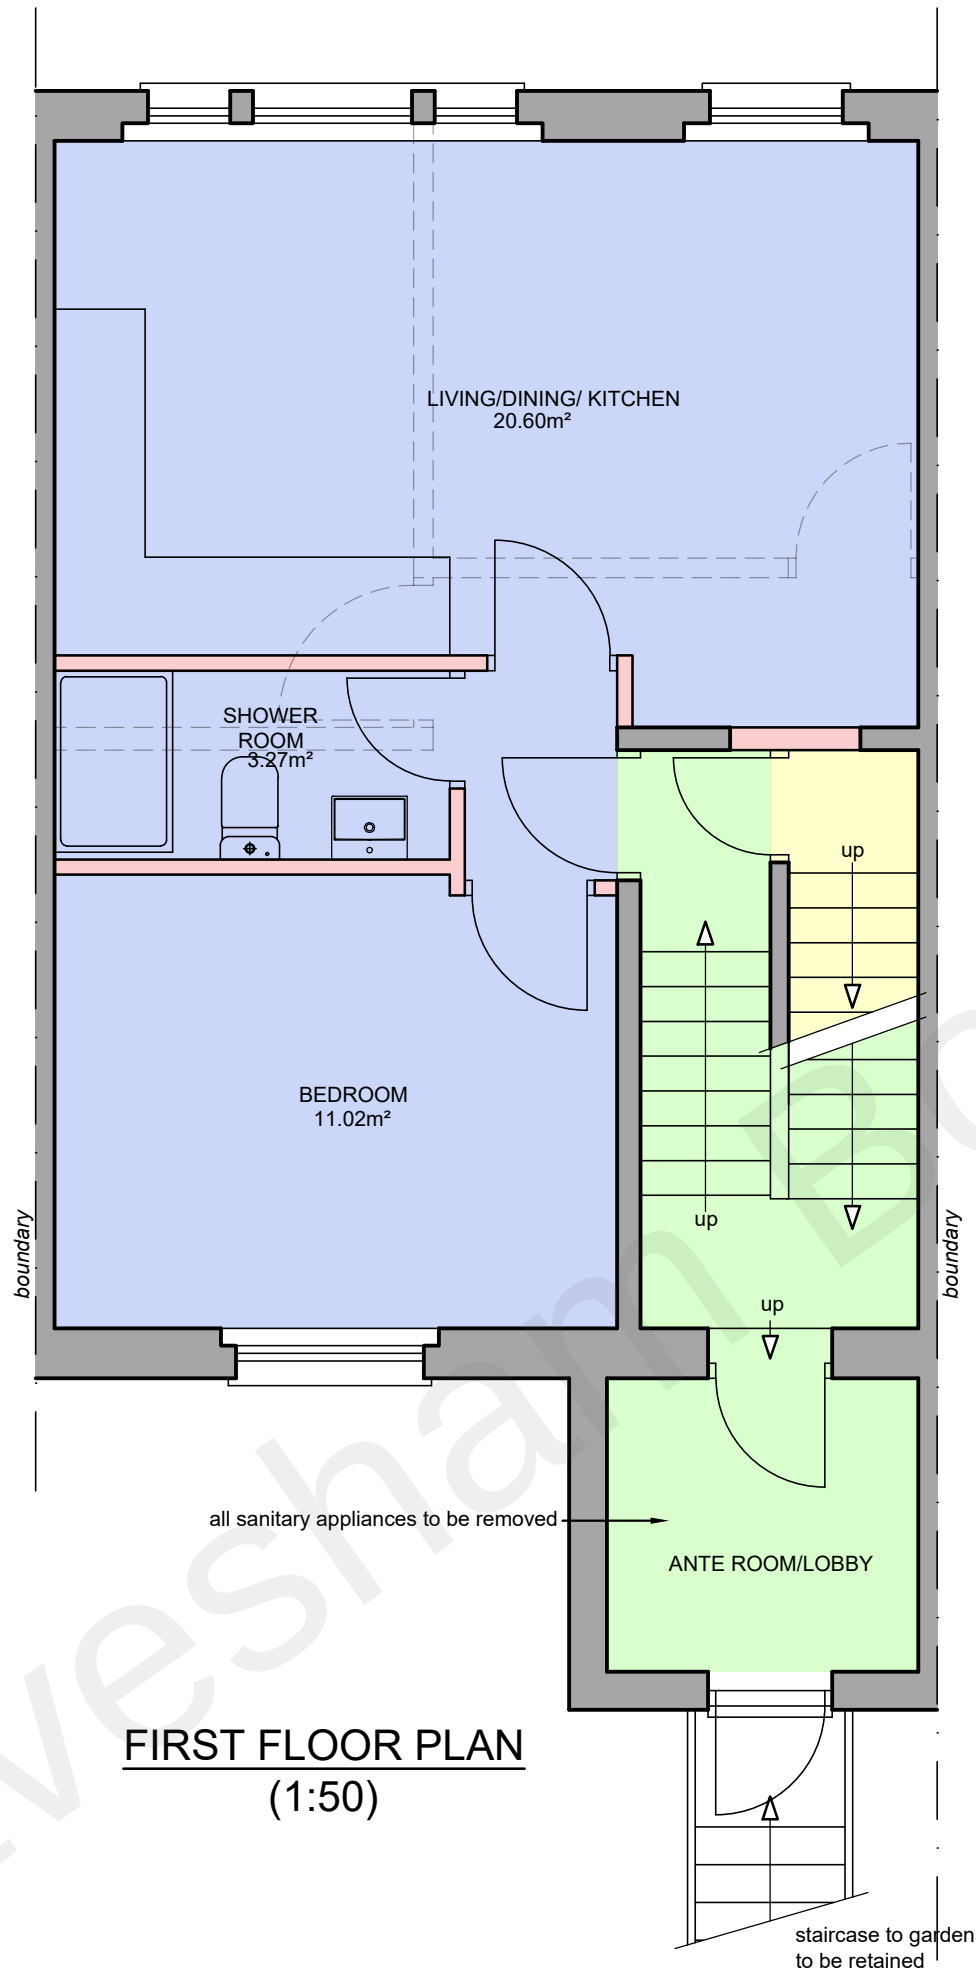
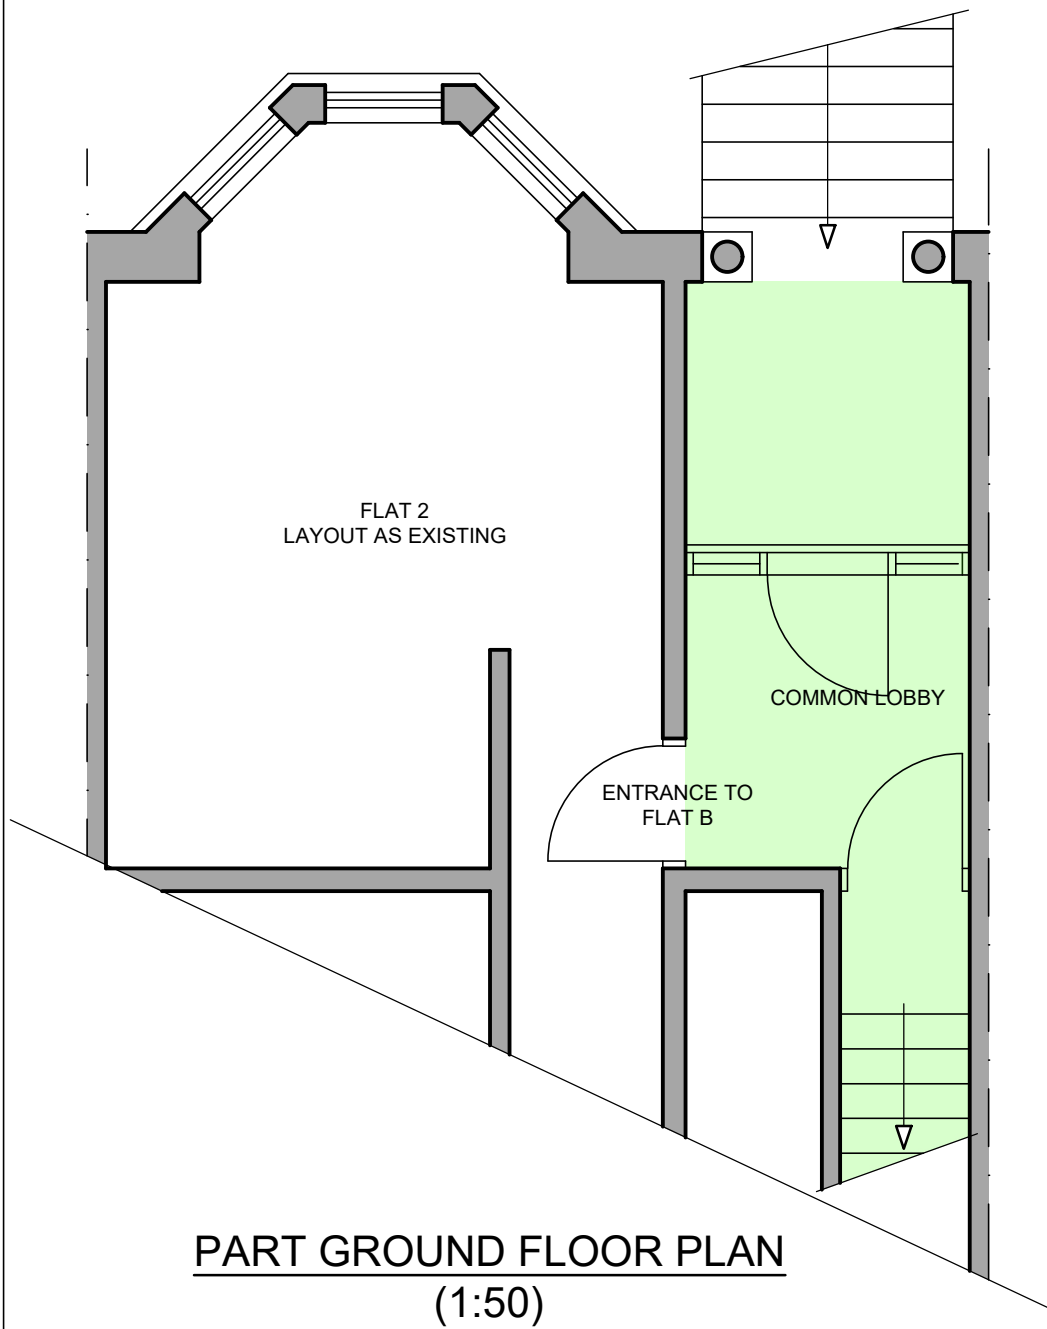


FLOOR AREAS

FLAT C - FIRST FLOOR
1 Bedroom 2 Person

FLAT D - SECOND FLOOR
1 Bedroom 2 Person

COMMON AREAS

23/08/21	A	Scale Bar amended
----------	---	-------------------

Date	No	Revision
------	----	----------

Penfold Project Services

Epmarket, Wrotham Road, Meopham, Kent, DA13 0JH
Telephone: 01474 816690
e-mail: apenfold448@btinternet.com

Job Title:
107 WINDMILL STREET
GRAVESEND
KENT
DA12 1BW

Dwg Title:
FLOOR PLANS
AS PROPOSED

Scale: 1:50 @ A2

Dwg No.: 02A

Date: August 2021