



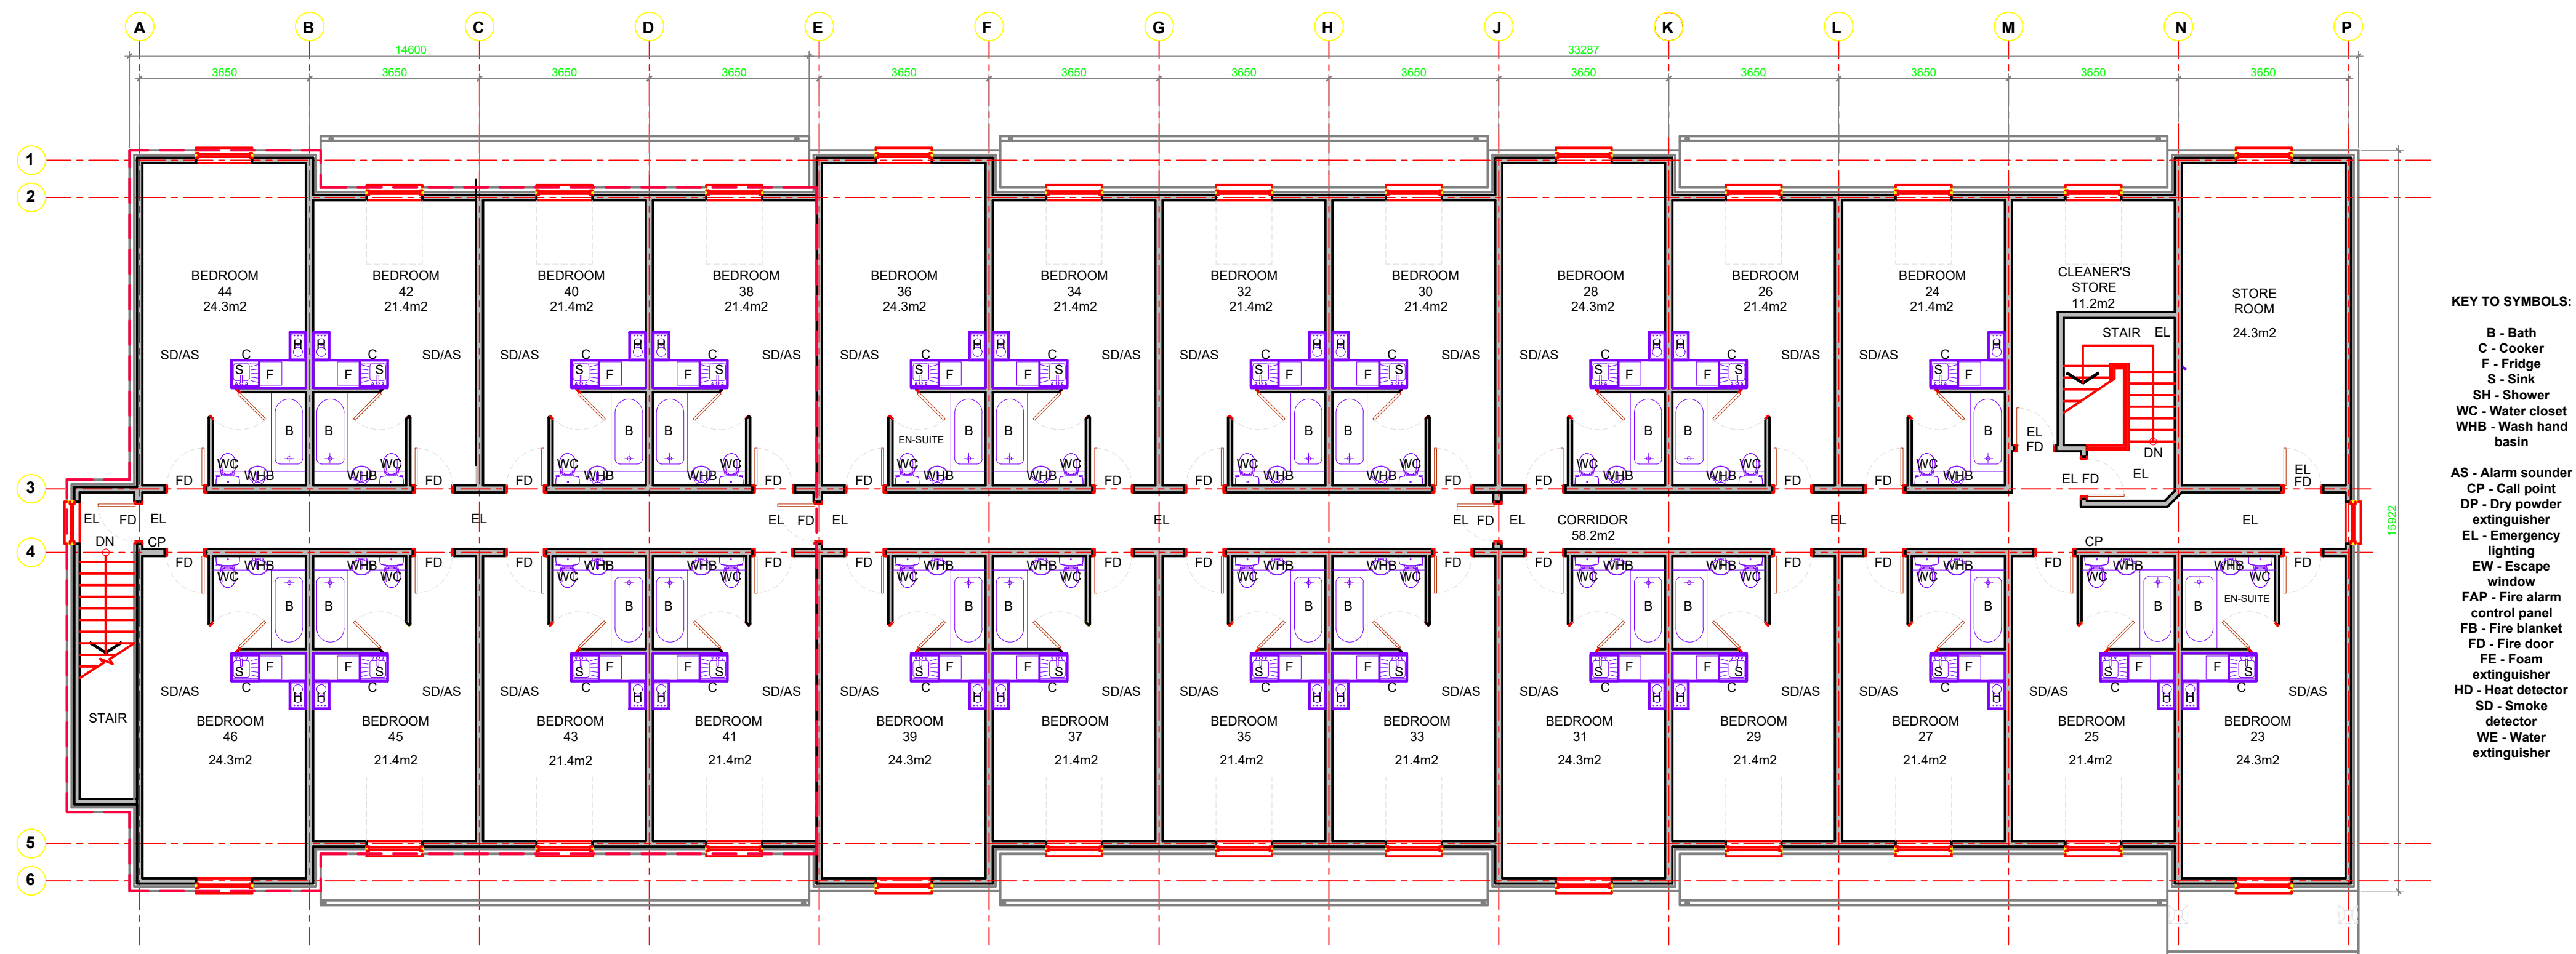

02
AR05
SCALE
1:100

0 m 10 m 20 m

1:100 SCALE @A1

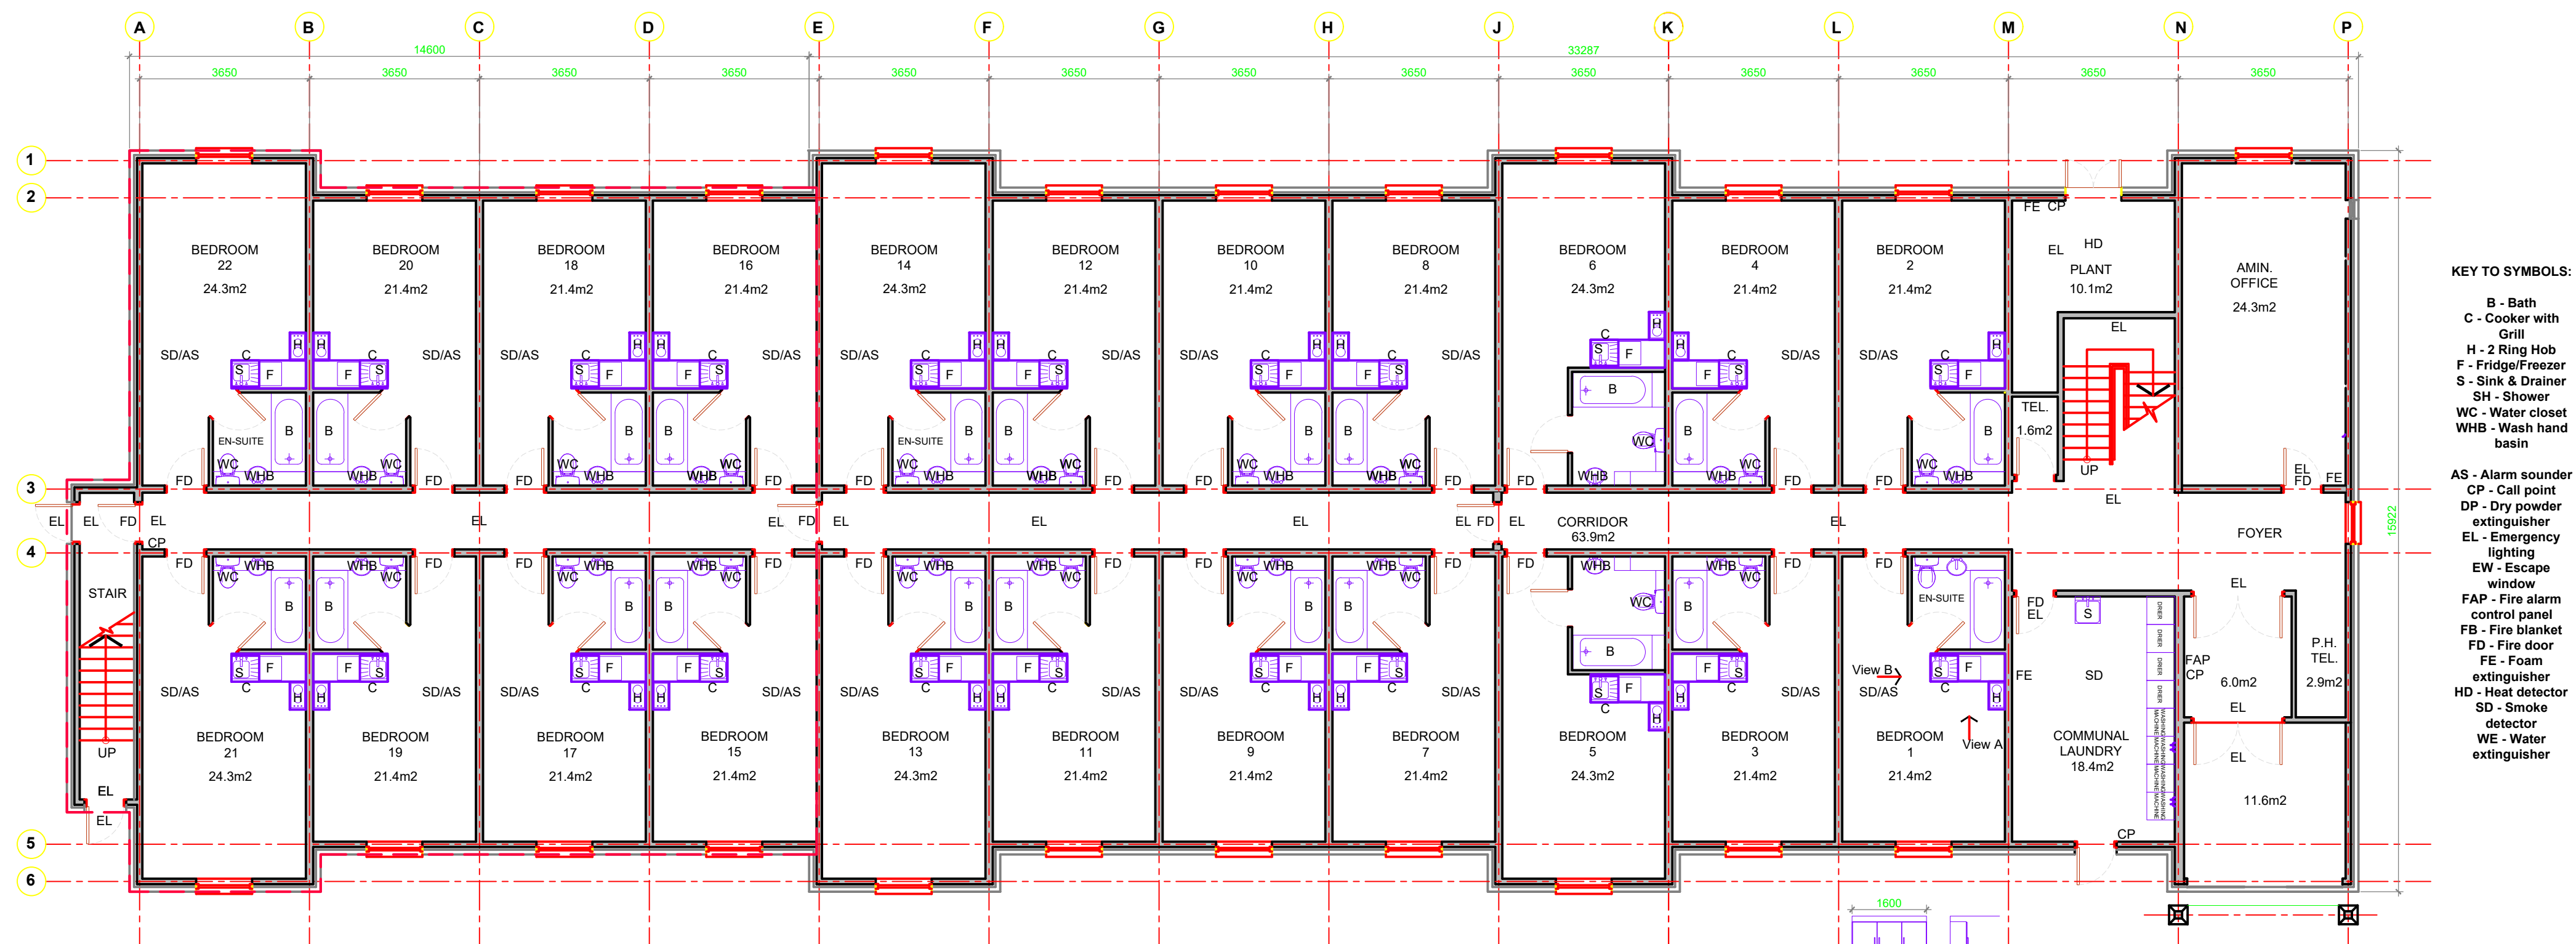

01
AR05
SCALE
1:100

View A View B

PLANNING APPLICATION

E	15-05-2025	Changes following Housing comments.
D	19-03-2025	Symbols added.
C	10-03-2025	Room areas added.
B	26-02-2025	Laundry, Lounge, Kitchen & Kitchenettes added.
A	11-12-2024	Scale bar

Rev.	Date	Comments
CLIENT:		

PROJECT: PREMIER INN
HEVER COURT ROAD, GRAVESEND

DRAWING TITLE: PROPOSED FLOOR PLAN

DRAWN:	MAX	DATE:	13-10-24
SHEET SIZE:	A1	SCALE:	1:200 @ A1
PROJECT NO.:		DRAWING NO.:	HCR-05
		REV.:	E