




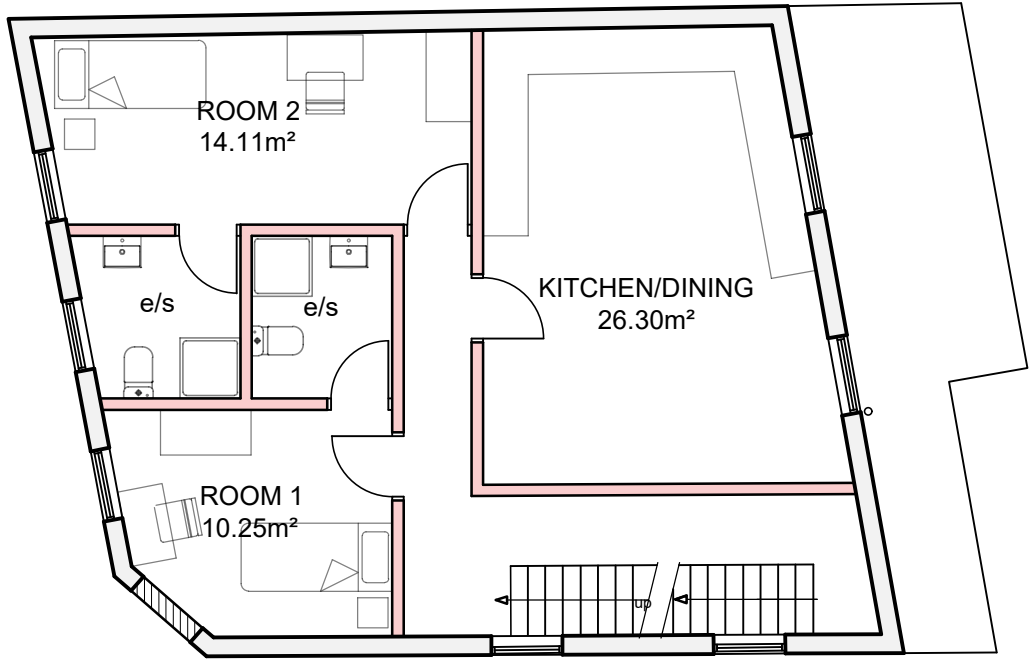

FIRST FLOOR PLAN
(1:100)

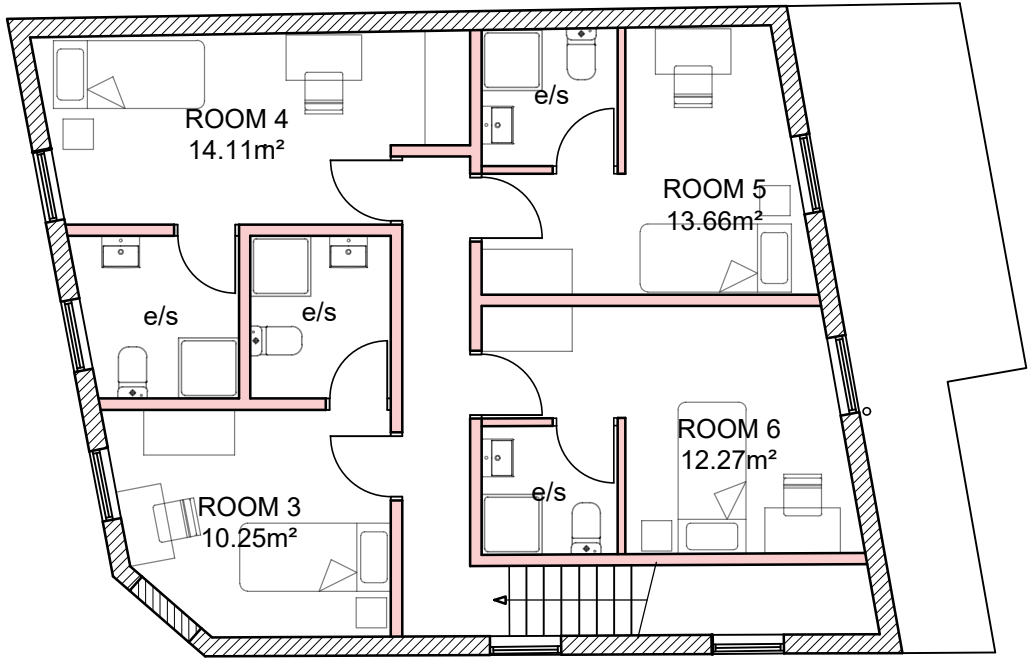


SECOND FLOOR PLAN
(1:100)

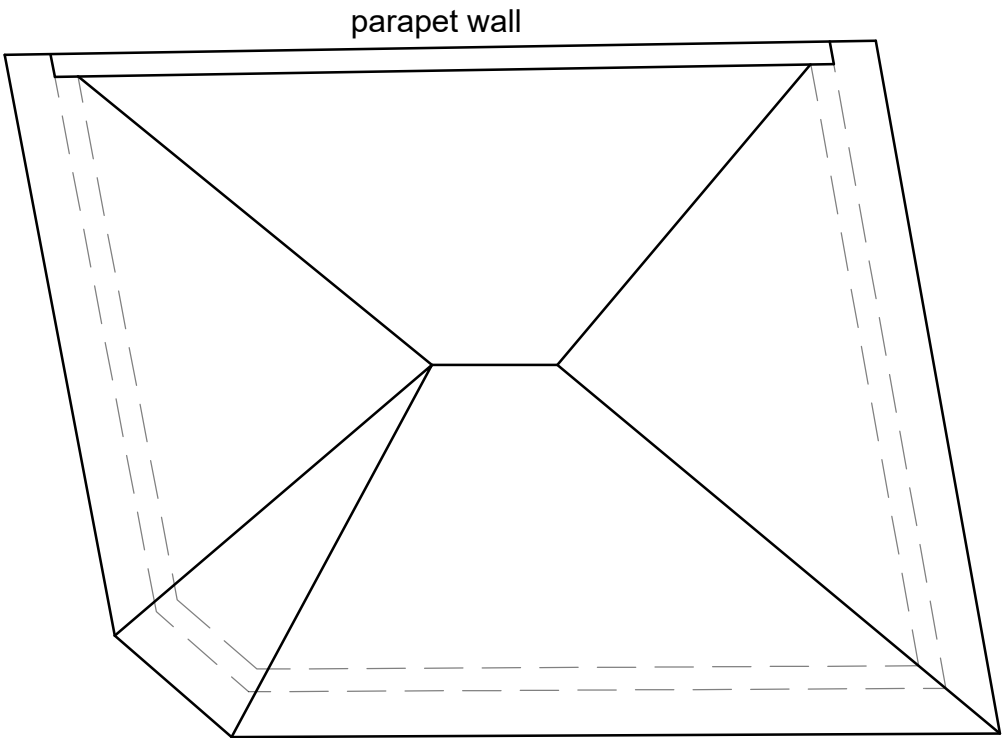


ROOF FLOOR
(1:100)


FURNITURE LAYOUTS INDICATIVE ONLY

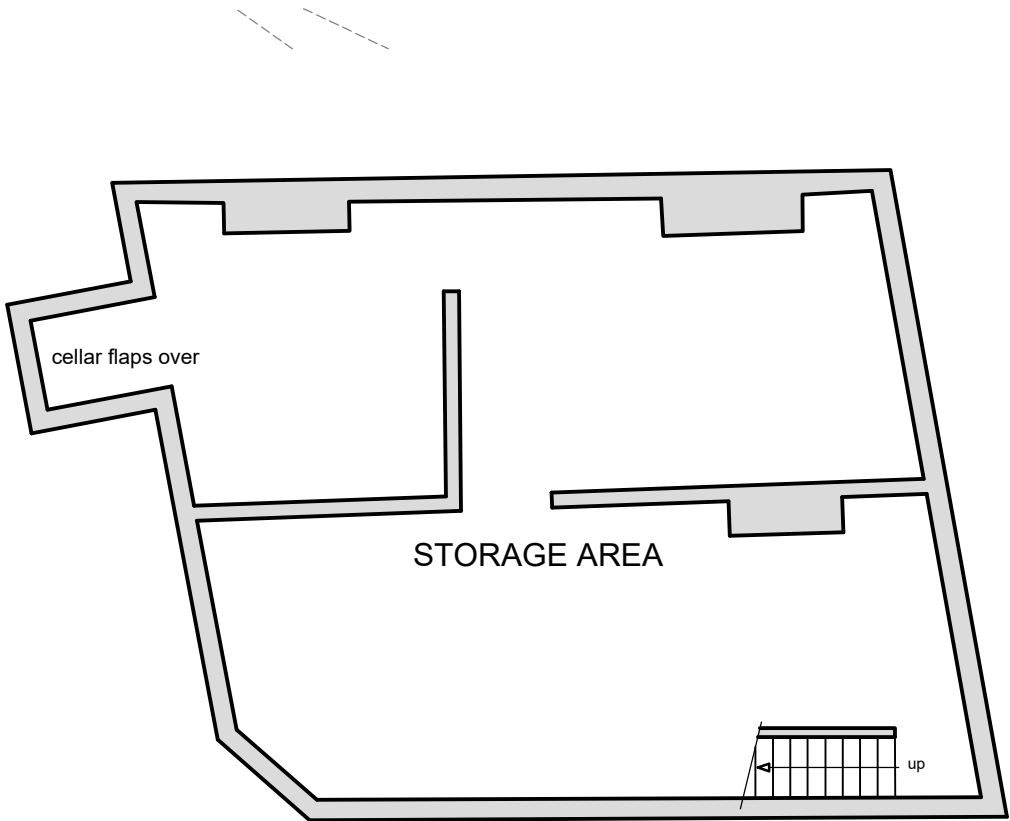

BASEMENT FLOOR PLAN
(1:100)

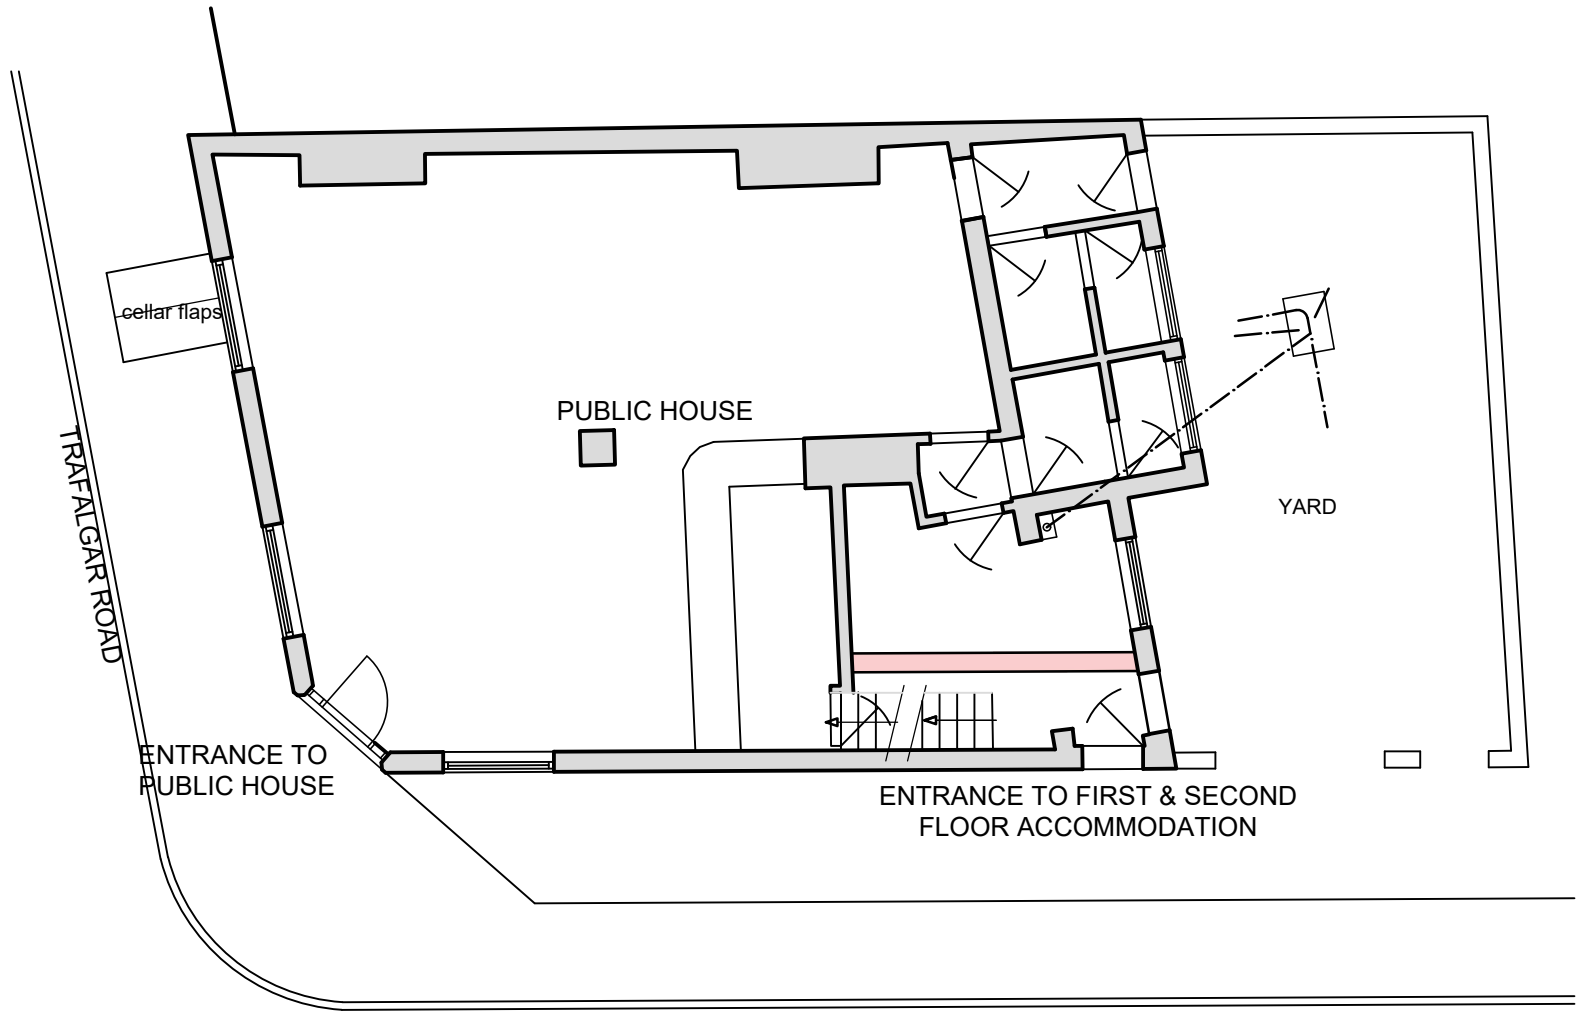

GROUND FLOOR PLAN
(1:100)

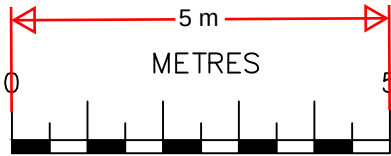

SCALE BAR @ 1:100

Date	No	Revision
Penfold Project Services		
Epmarket, Wrotham Road, Meopham, Kent, DA13 0JH Telephone: 01474 816690 e-mail: apenfold448@btinternet.com		
Job Title: DARNLEY ARMS P.H. 9 TRAFALGAR ROAD GRAVESEND KENT DA11 0QA		
Dwg Title: FLOOR PLANS AS PROPOSED		
Scale:	1:100 @ A2	
Dwg No.:	205	
Date:	April 2025	