


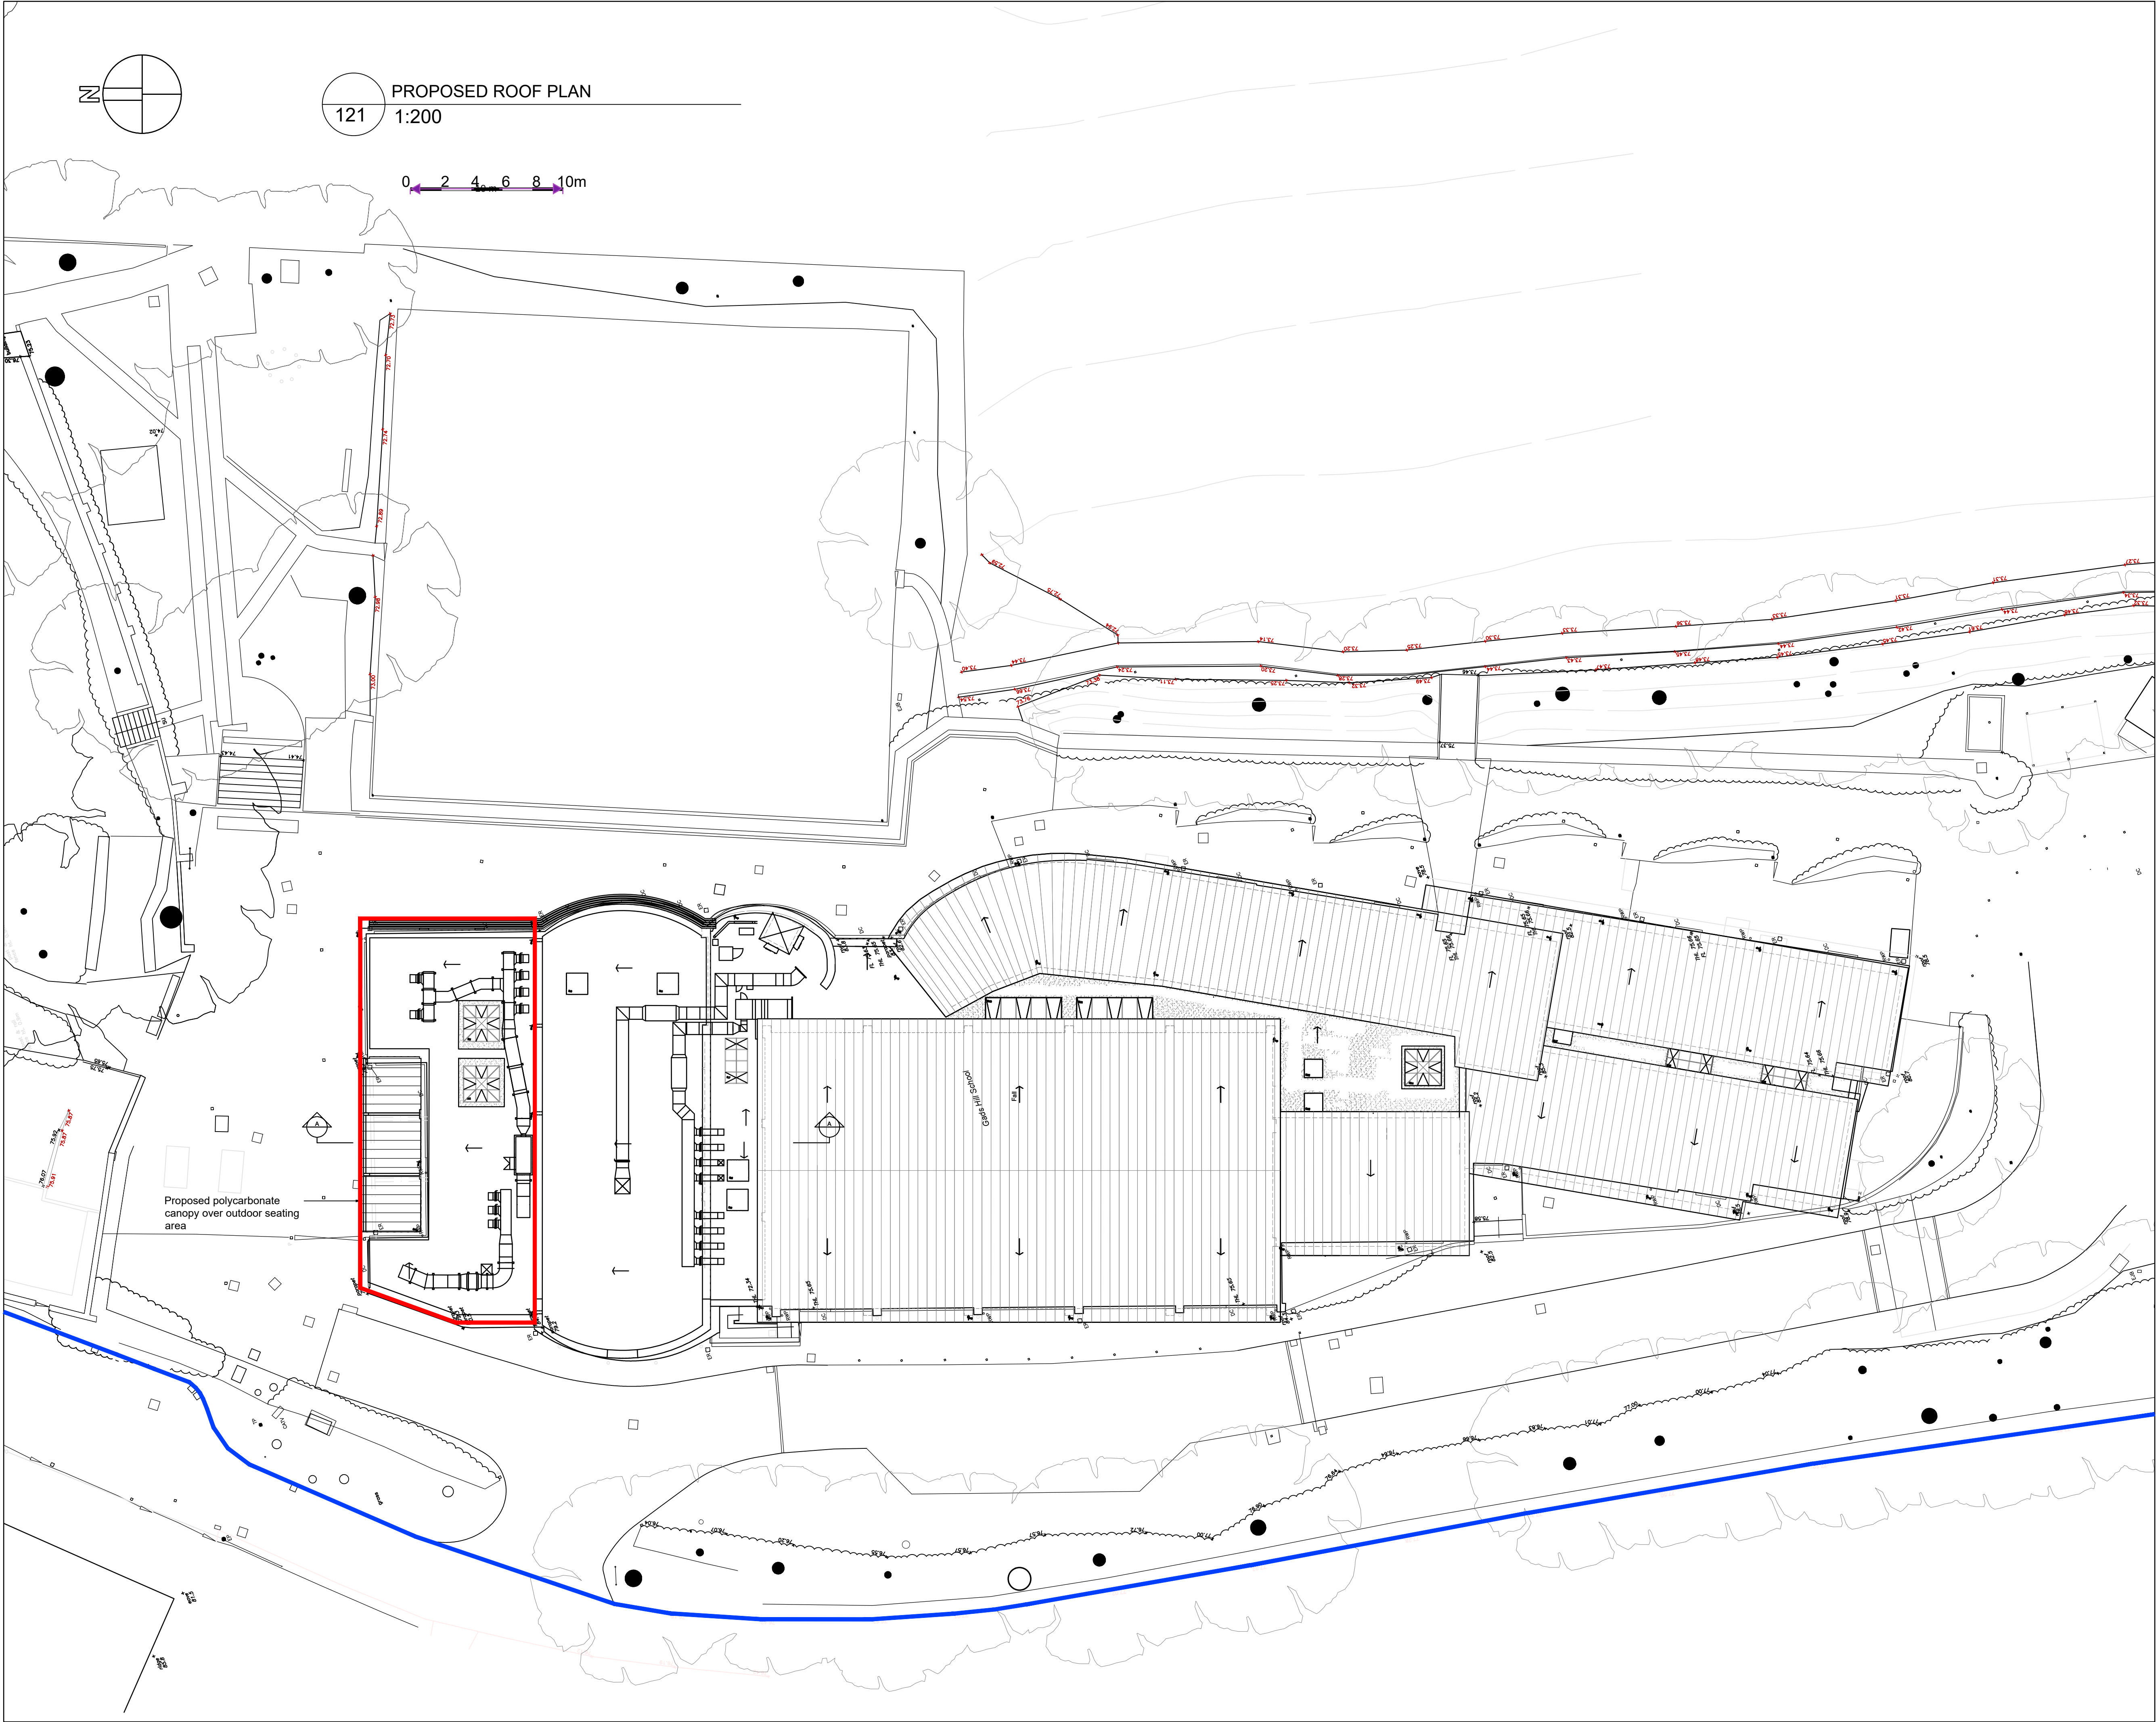

Rev.	Date	By	Notes

Copyright Clay Architecture Ltd
All dimensions are to be verified by the contractor before commencing works

Project
Gad's Hill School
Proposed canopy to Junior Block
Client
Gad's Hill School

clayarchitecture
Great Lines Studios, Marlborough Road, Gillingham, Kent ME7 5HB
T: 01634 573 017
www.clayarchitecture.com
E: design@clayarchitects.com

Title	Scale
PROPOSED	1:200
ROOF PLAN	@ A1 size
Drawing No.	Date
5297/PL/121	13.05.2025
Revision	Drawn
/	GEN
Authorised	