


1  
123

PROPOSED SECTION A-A  
1:100


0 1 2 3 4 5m

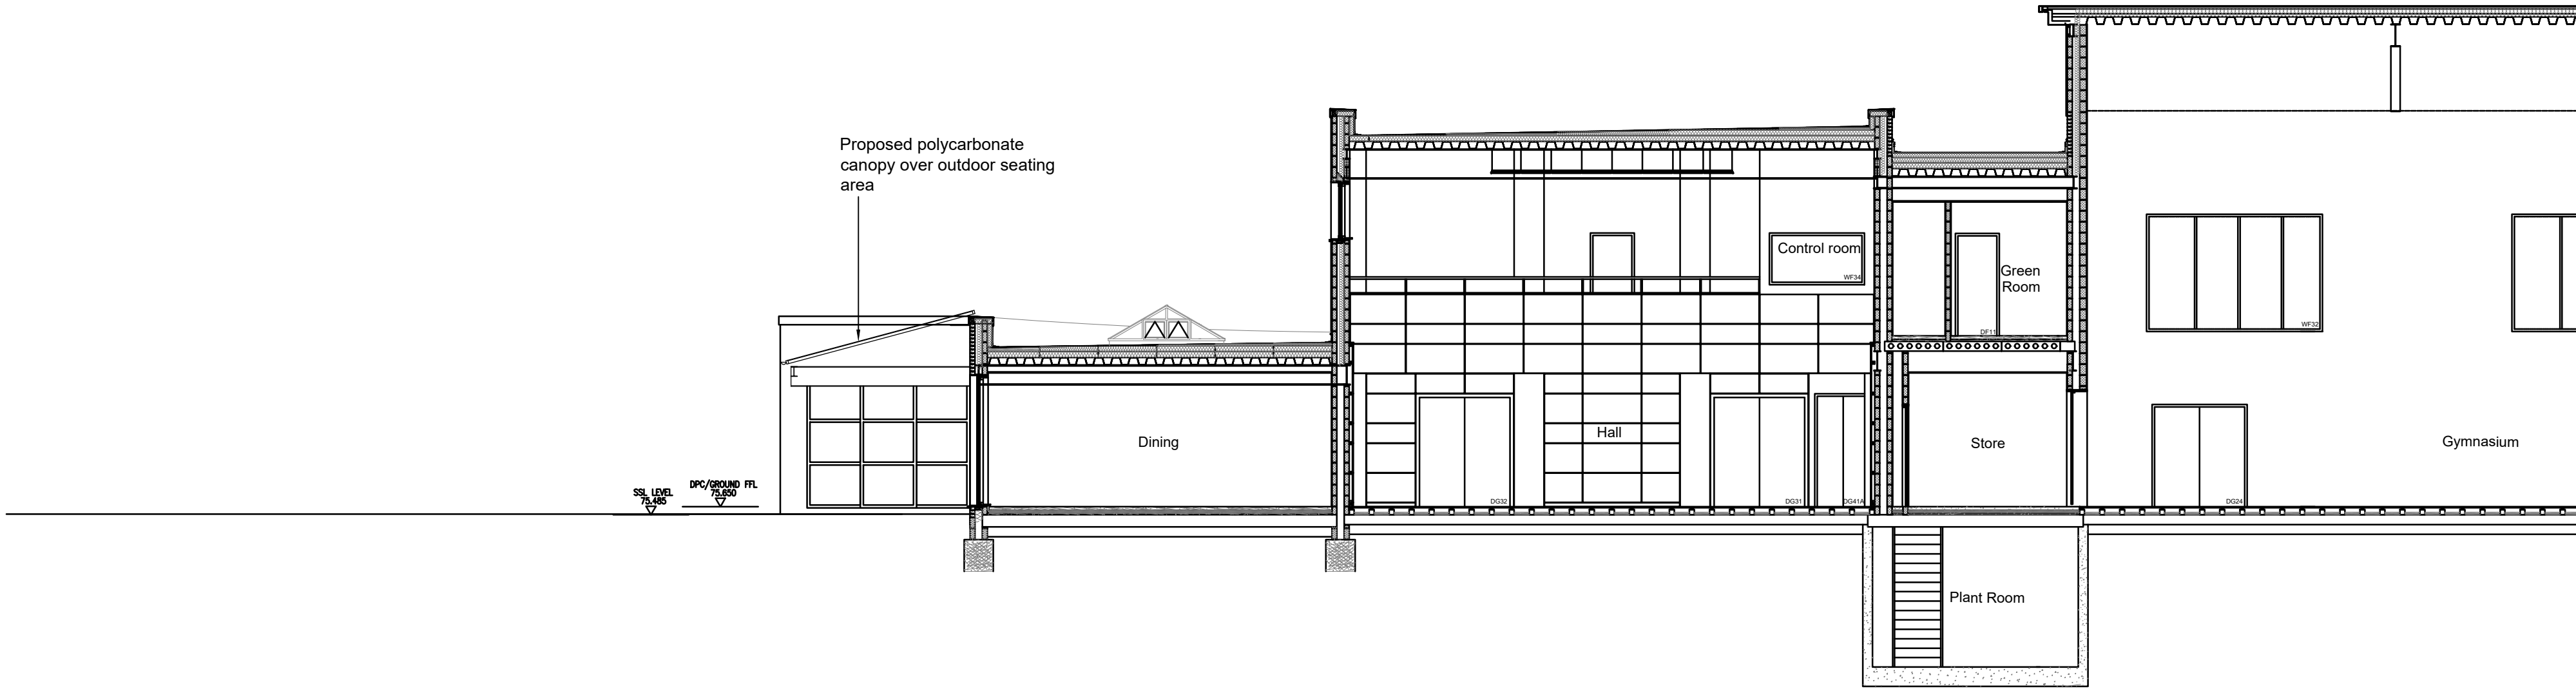

2  
123

PROPOSED NORTH ELEVATION  
1:100

0 1 2 3 4 5m

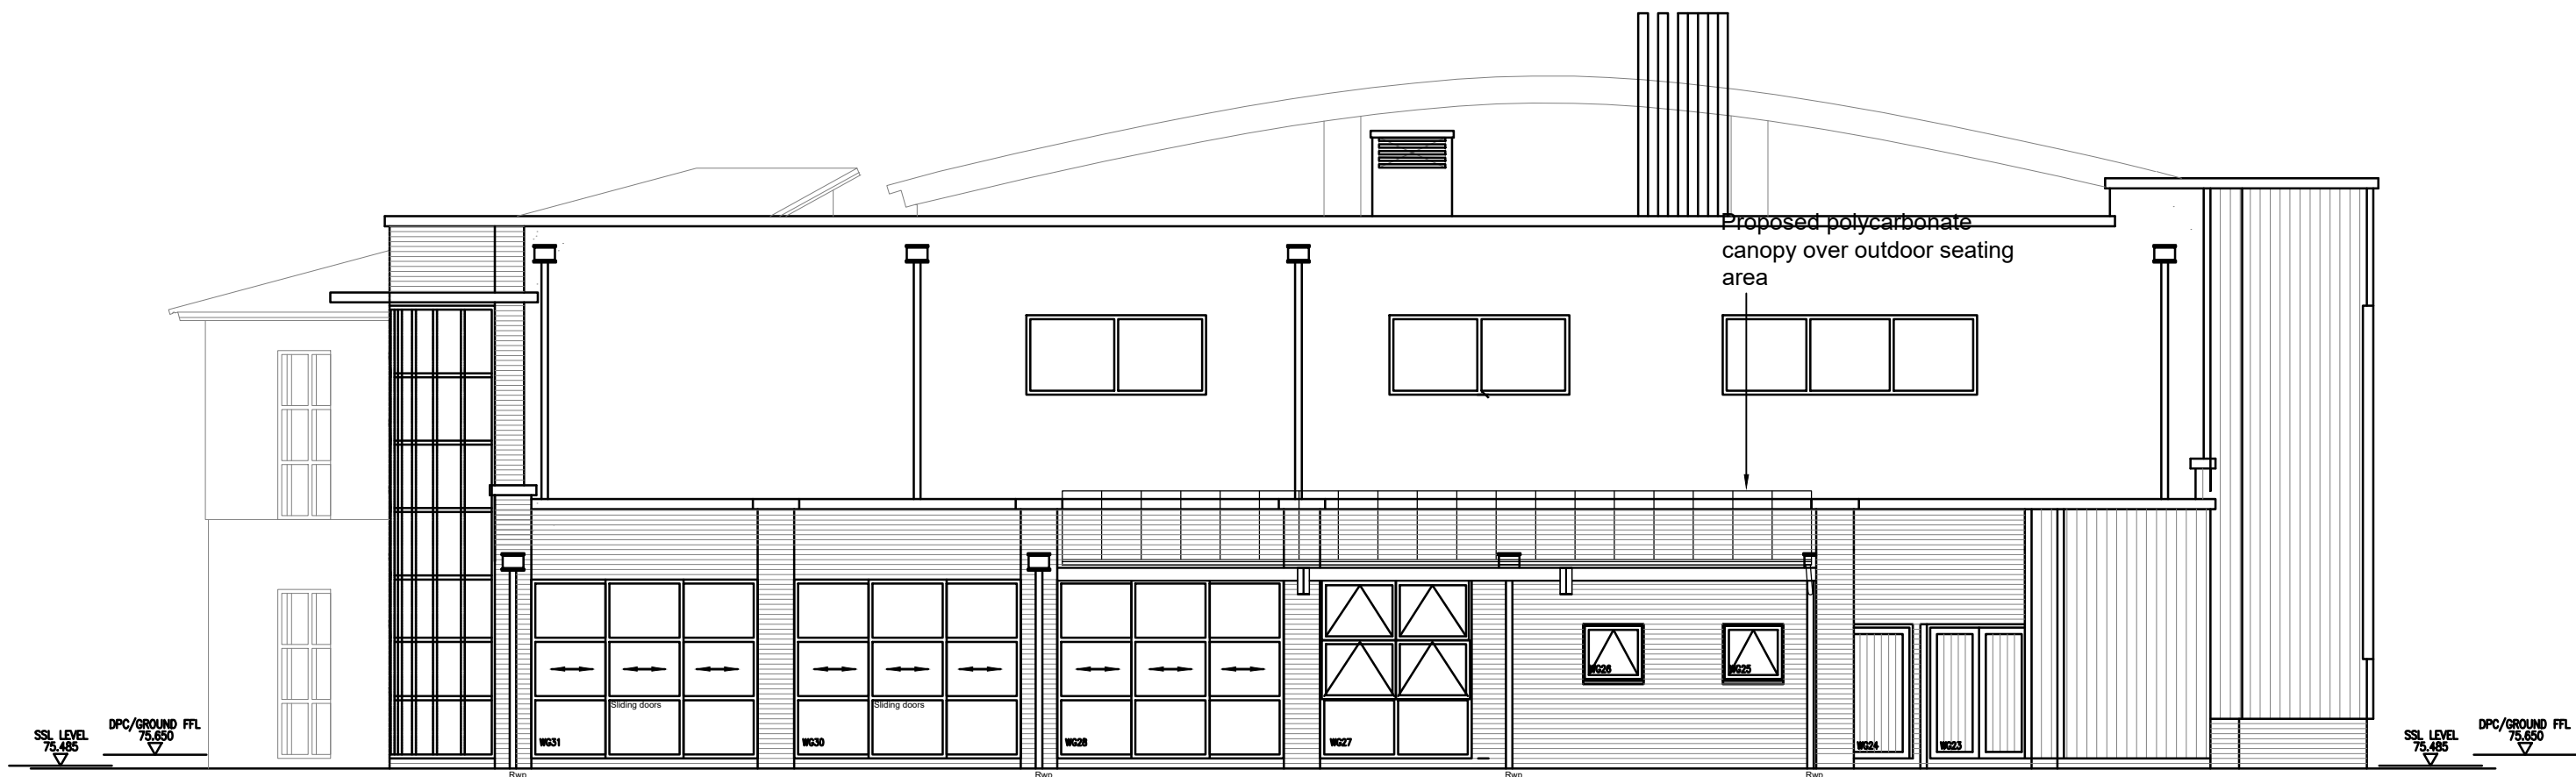

NOTES

Rev. Date By Notes

Copyright Clay Architecture Ltd  
All dimensions are to be verified by the contractor before commencing works

Project

Gad's Hill School

Proposed canopy to Junior Block

Client

Gad's Hill School

**clay architecture**  
Great Lines Studios, Malborough Road, Gillingham, Kent ME7 5HB  
T: 01834 575 017  
www.clayarchitecture.com  
E: design@clayarchitecture.com

Title Scale 1:100

PROPOSED

SECTION A-A & NORTH ELEVATION

Drawing No. Revision Date 13.05.2025

5297/PL/123

Author