


1
112

EXISTING WEST ELEVATION
1:200


0 2 4 6 8 10m

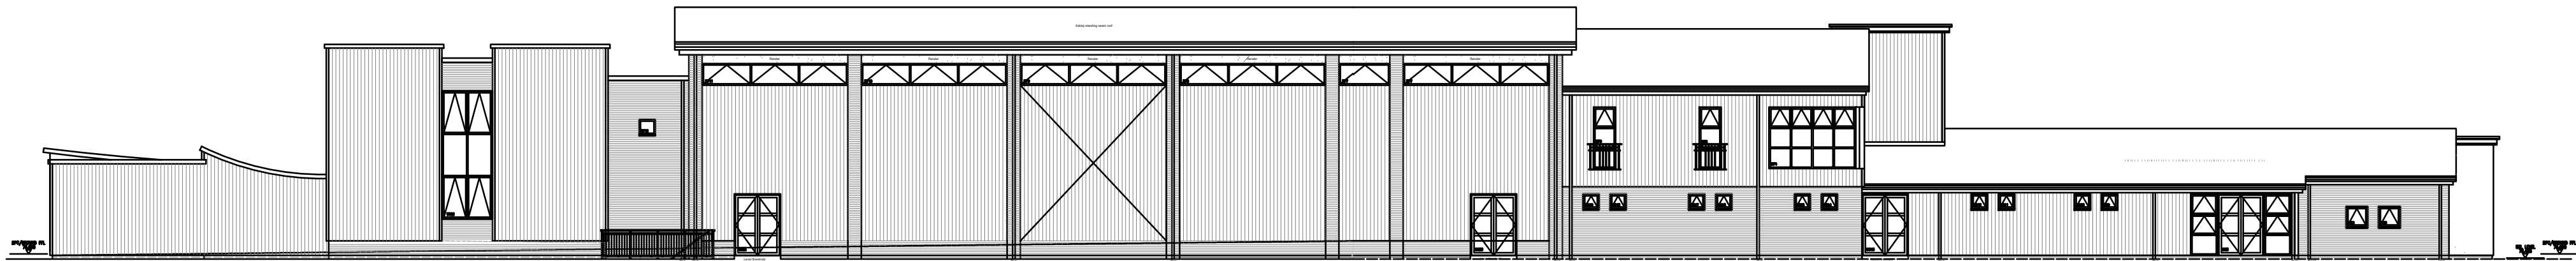

2
112

EXISTING EAST ELEVATION
1:200

0 2 4 6 8 10m

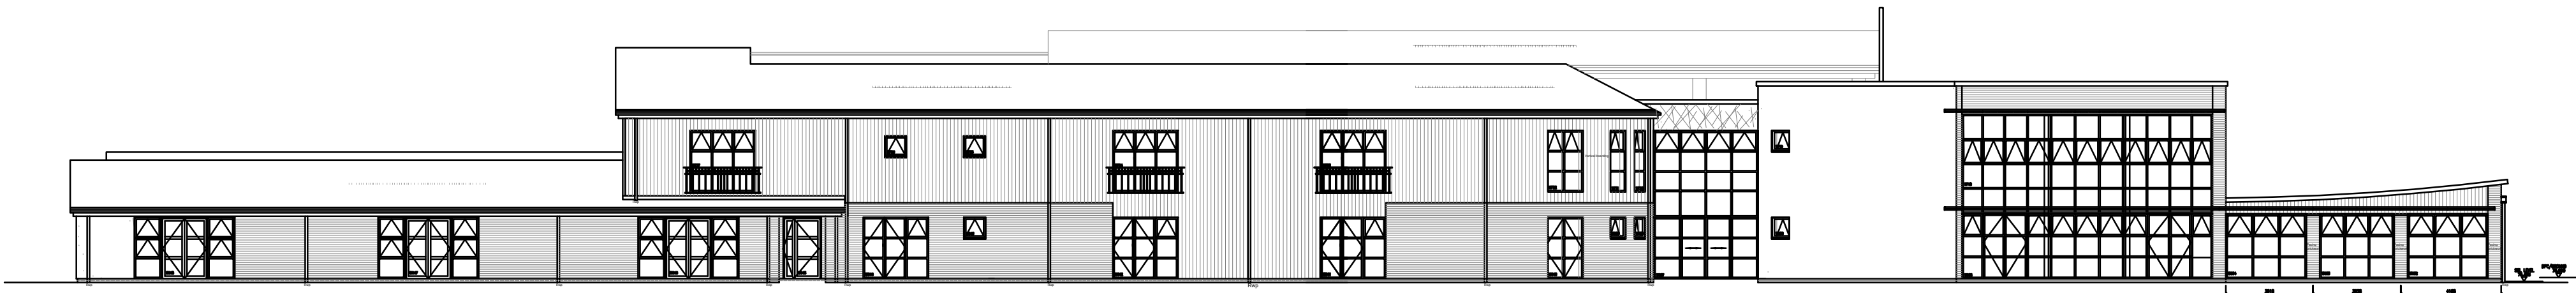

Rev.	Date	By	Notes

Copyright Clay Architecture Ltd
All dimensions are to be verified by the contractor before commencing works

Project
Gad's Hill School
Proposed canopy to Junior Block
Client
Gad's Hill School

clayarchitecture
Great Lines Studios, Marlborough Road, Gillingham, Kent ME7 5HB
T: 01634 573 017
www.clayarchitecture.com
E: design@clayarchitects.com

Title	Scale	1:200
EXISTING	@ A1 size	
WEST & EAST ELEVATION	Date	13.05.2025
Drawing No.	Revision	Drawn GEN
5297/PL/112	/	Authorised