


1
113

EXISTING SECTION A-A
1:100


0 1 2 3 4 5m

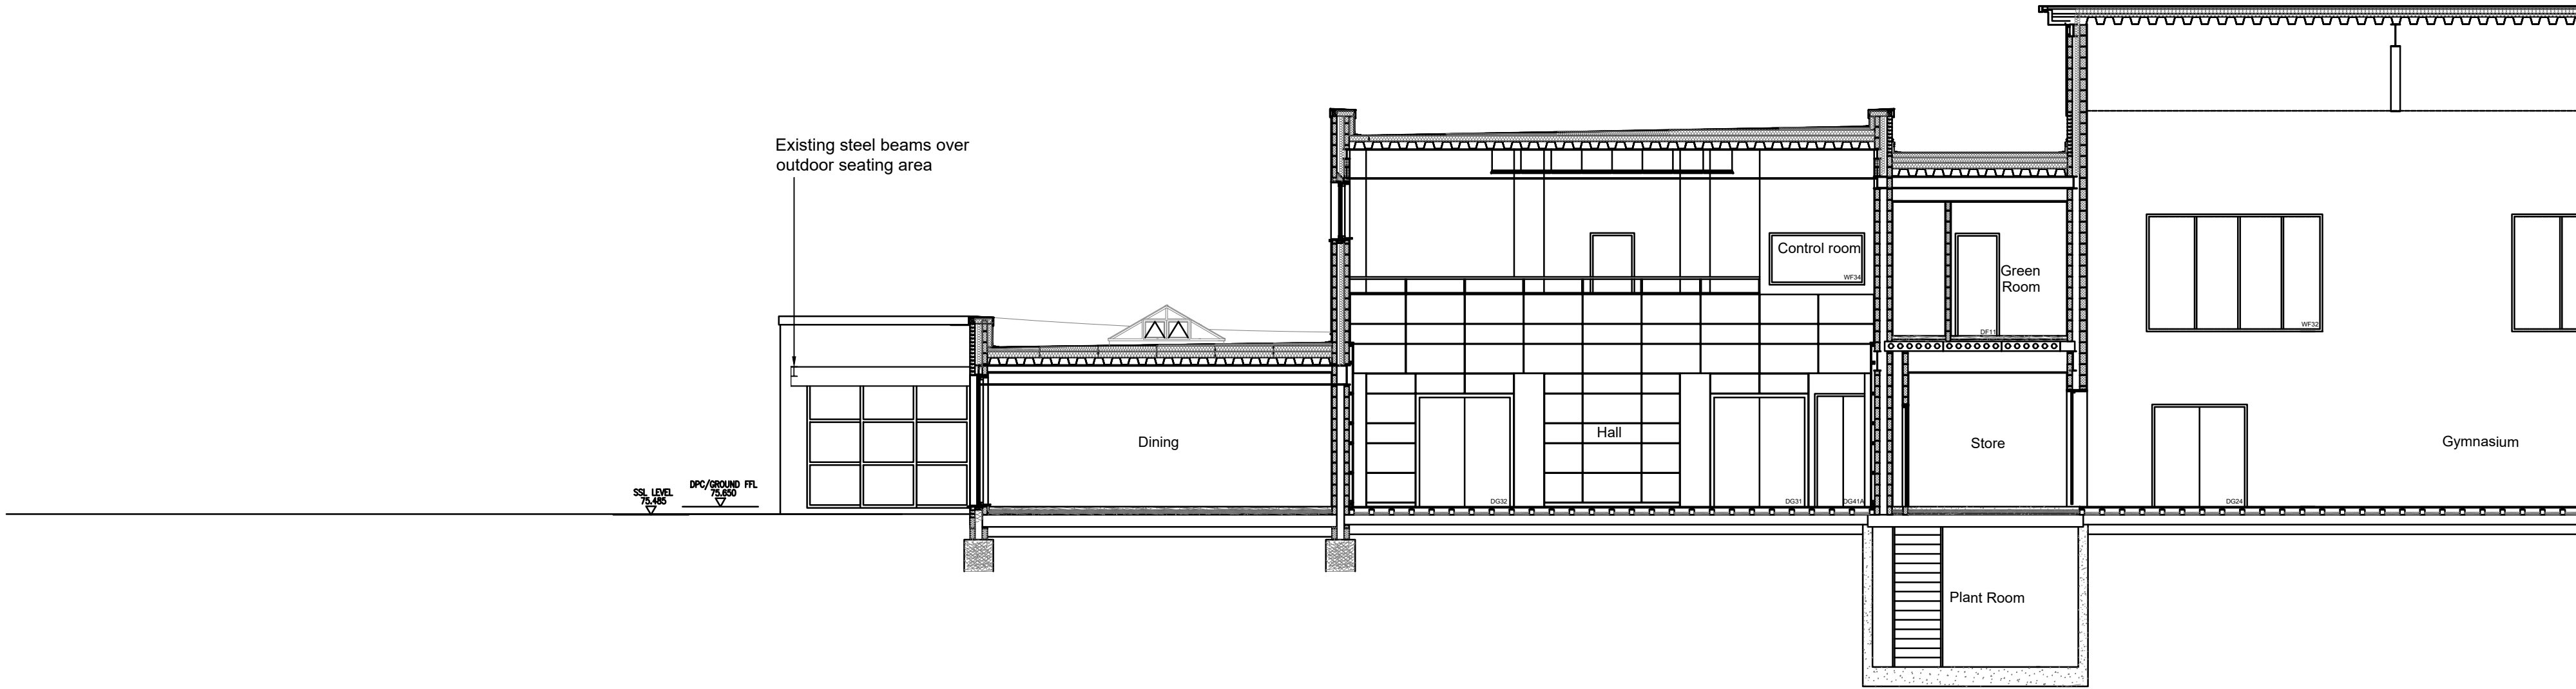

2
113

EXISTING NORTH ELEVATION
1:100

0 1 2 3 4 5m

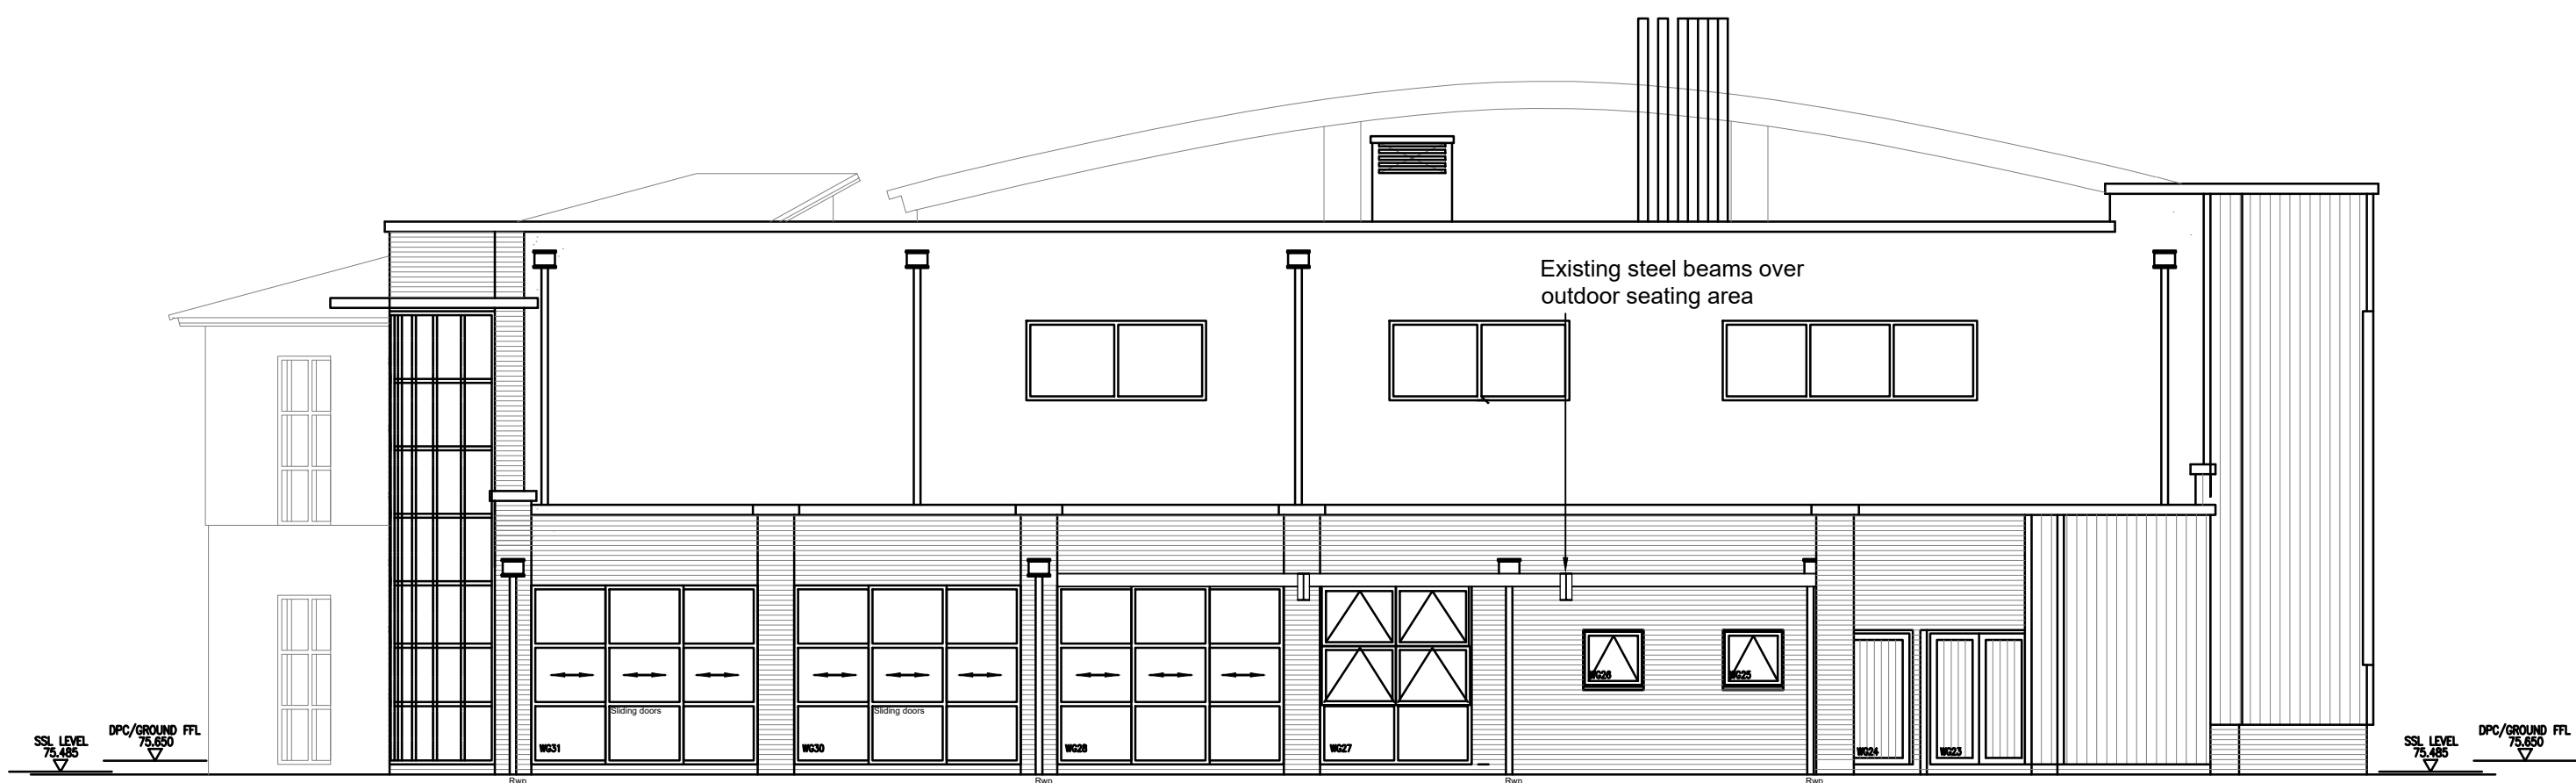

NOTES

Rev. Date By Notes

Copyright Clay Architecture Ltd
All dimensions are to be verified by the contractor before commencing works

Project

Gad's Hill School

Proposed canopy to Junior Block

Client

Gad's Hill School

clay architecture
Great Lines Studios, Malborough Road, Gillingham, Kent ME7 5HB
T: 01634 575 017
www.clayarchitecture.com
E: design@clayarchitecture.com

Title Scale 1:100

EXISTING @ A1 size

SECTION A-A & NORTH ELEVATION Date 13.05.2025

Drawing No. Revision Drawn GEN

5297/PL113 /

Authorised