


1  
122

PROPOSED WEST ELEVATION  
1:200


0 2 4 6 8 10m

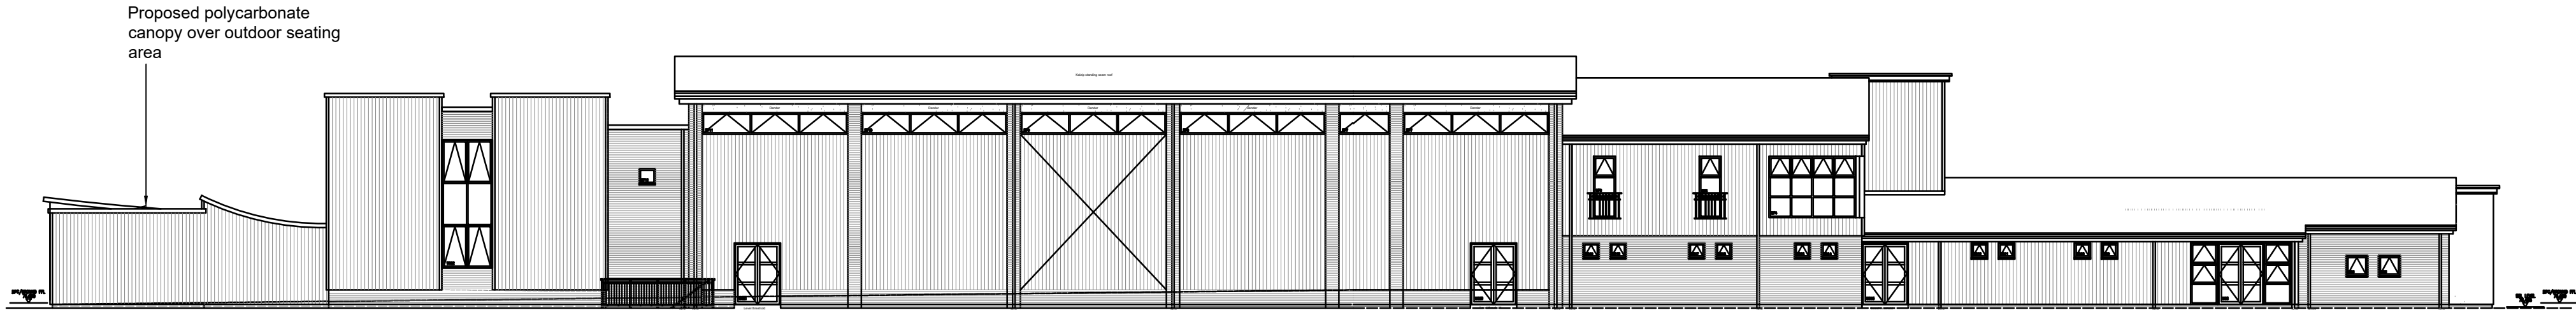

2  
122

PROPOSED EAST ELEVATION  
1:200

0 2 4 6 8 10m

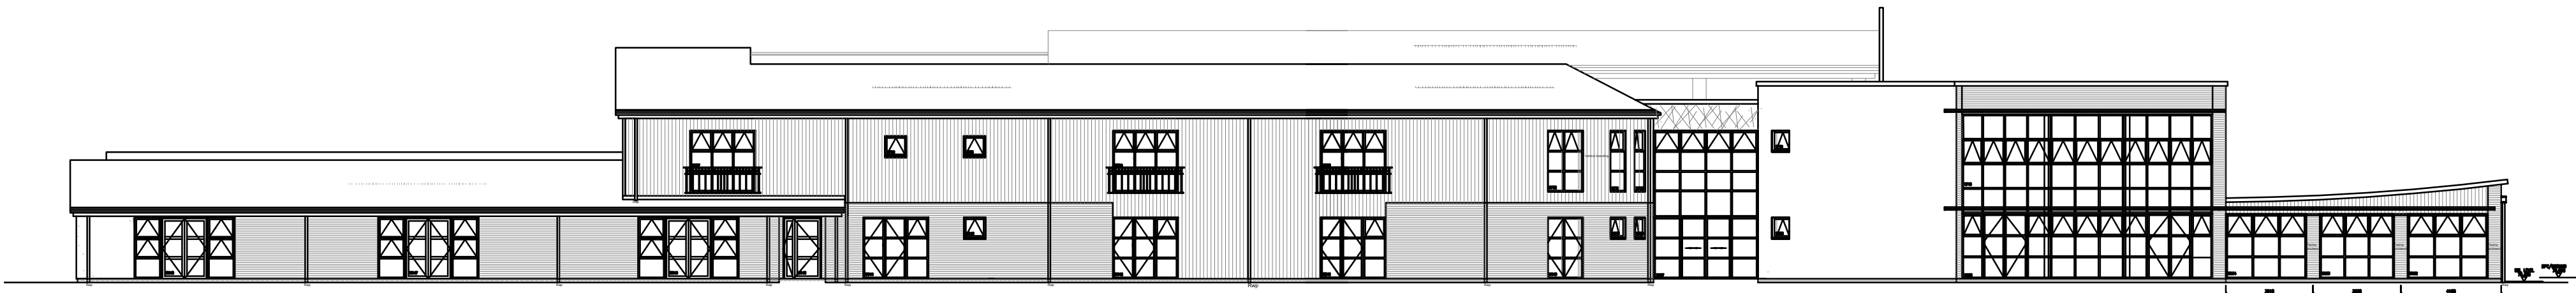

NOTES

| Rev. | Date | By | Notes |
|------|------|----|-------|
|      |      |    |       |

Copyright Clay Architecture Ltd  
All dimensions are to be verified by the contractor before commencing works

Project  
Gad's Hill School  
Proposed canopy to Junior Block  
Client  
Gad's Hill School

**clay**architecture  
Great Lines Studios, Marlborough Road, Gillingham, Kent ME7 5HB  
T: 01634 573 017  
www.clayarchitecture.com  
E: design@clayarchitects.com

|                                |           |            |
|--------------------------------|-----------|------------|
| Title                          | Scale     | 1:200      |
| PROPOSED                       | @ A1 size |            |
| WEST & EXISTING EAST ELEVATION | Date      | 13.05.2025 |
| Drawing No.                    | Revision  | Drawn GEN  |
| 5297/PL/122                    | /         | Authorised |