

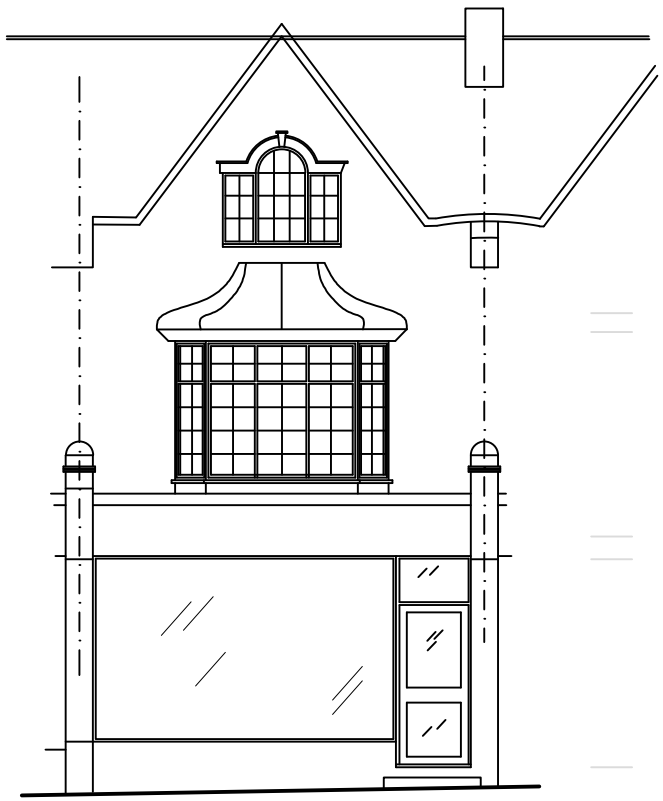


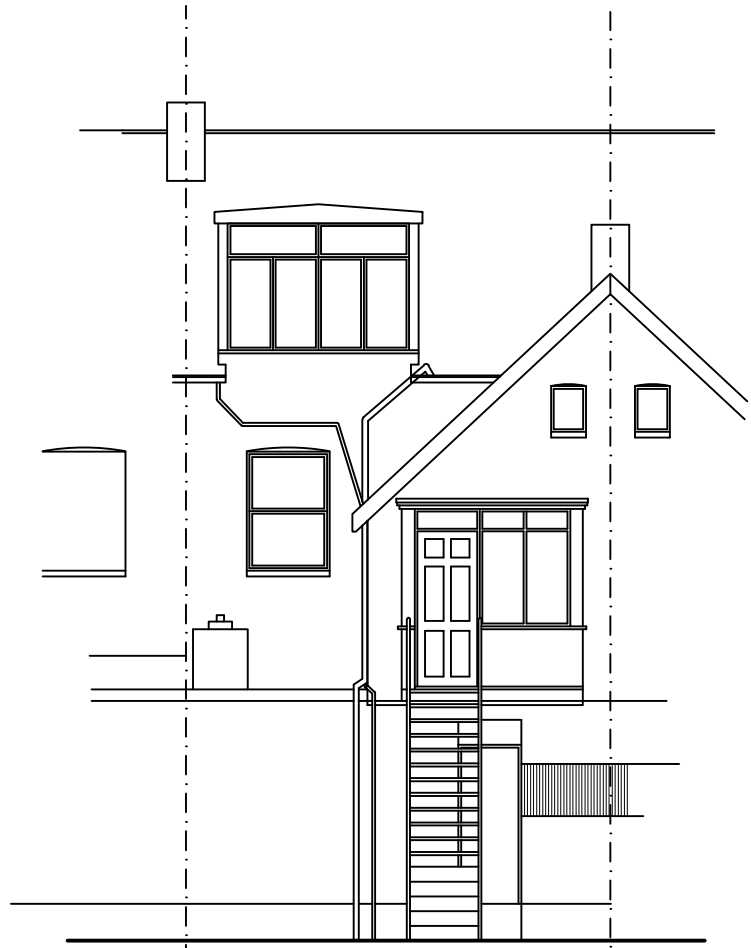


Front Elevation


Scale 1:100

 

Rear Elevation


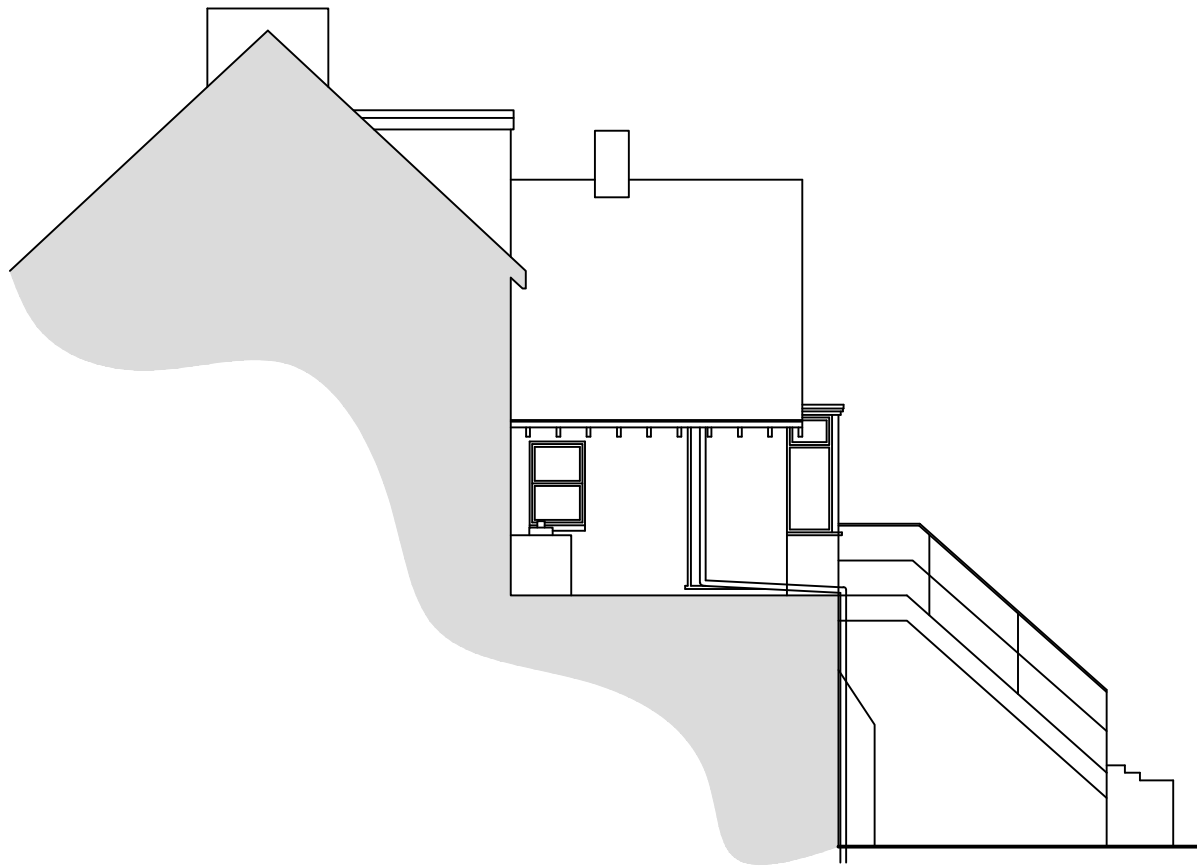


Side Elevation

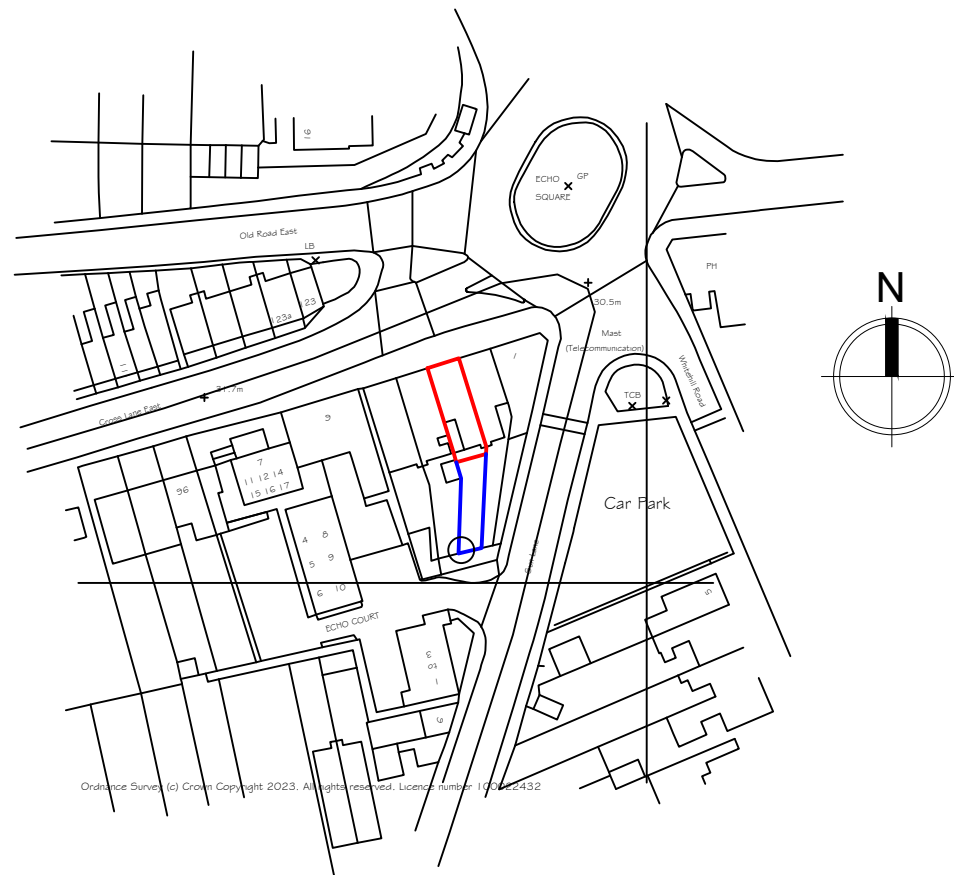



Location Plan

Scale 1:1250

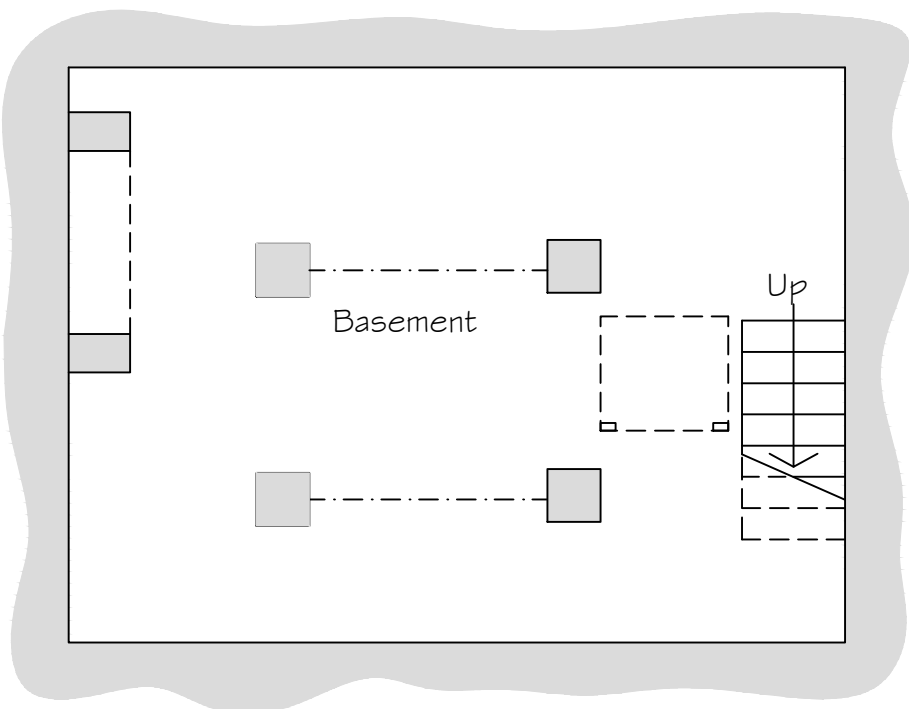 


Basement plan

Scale 1:50

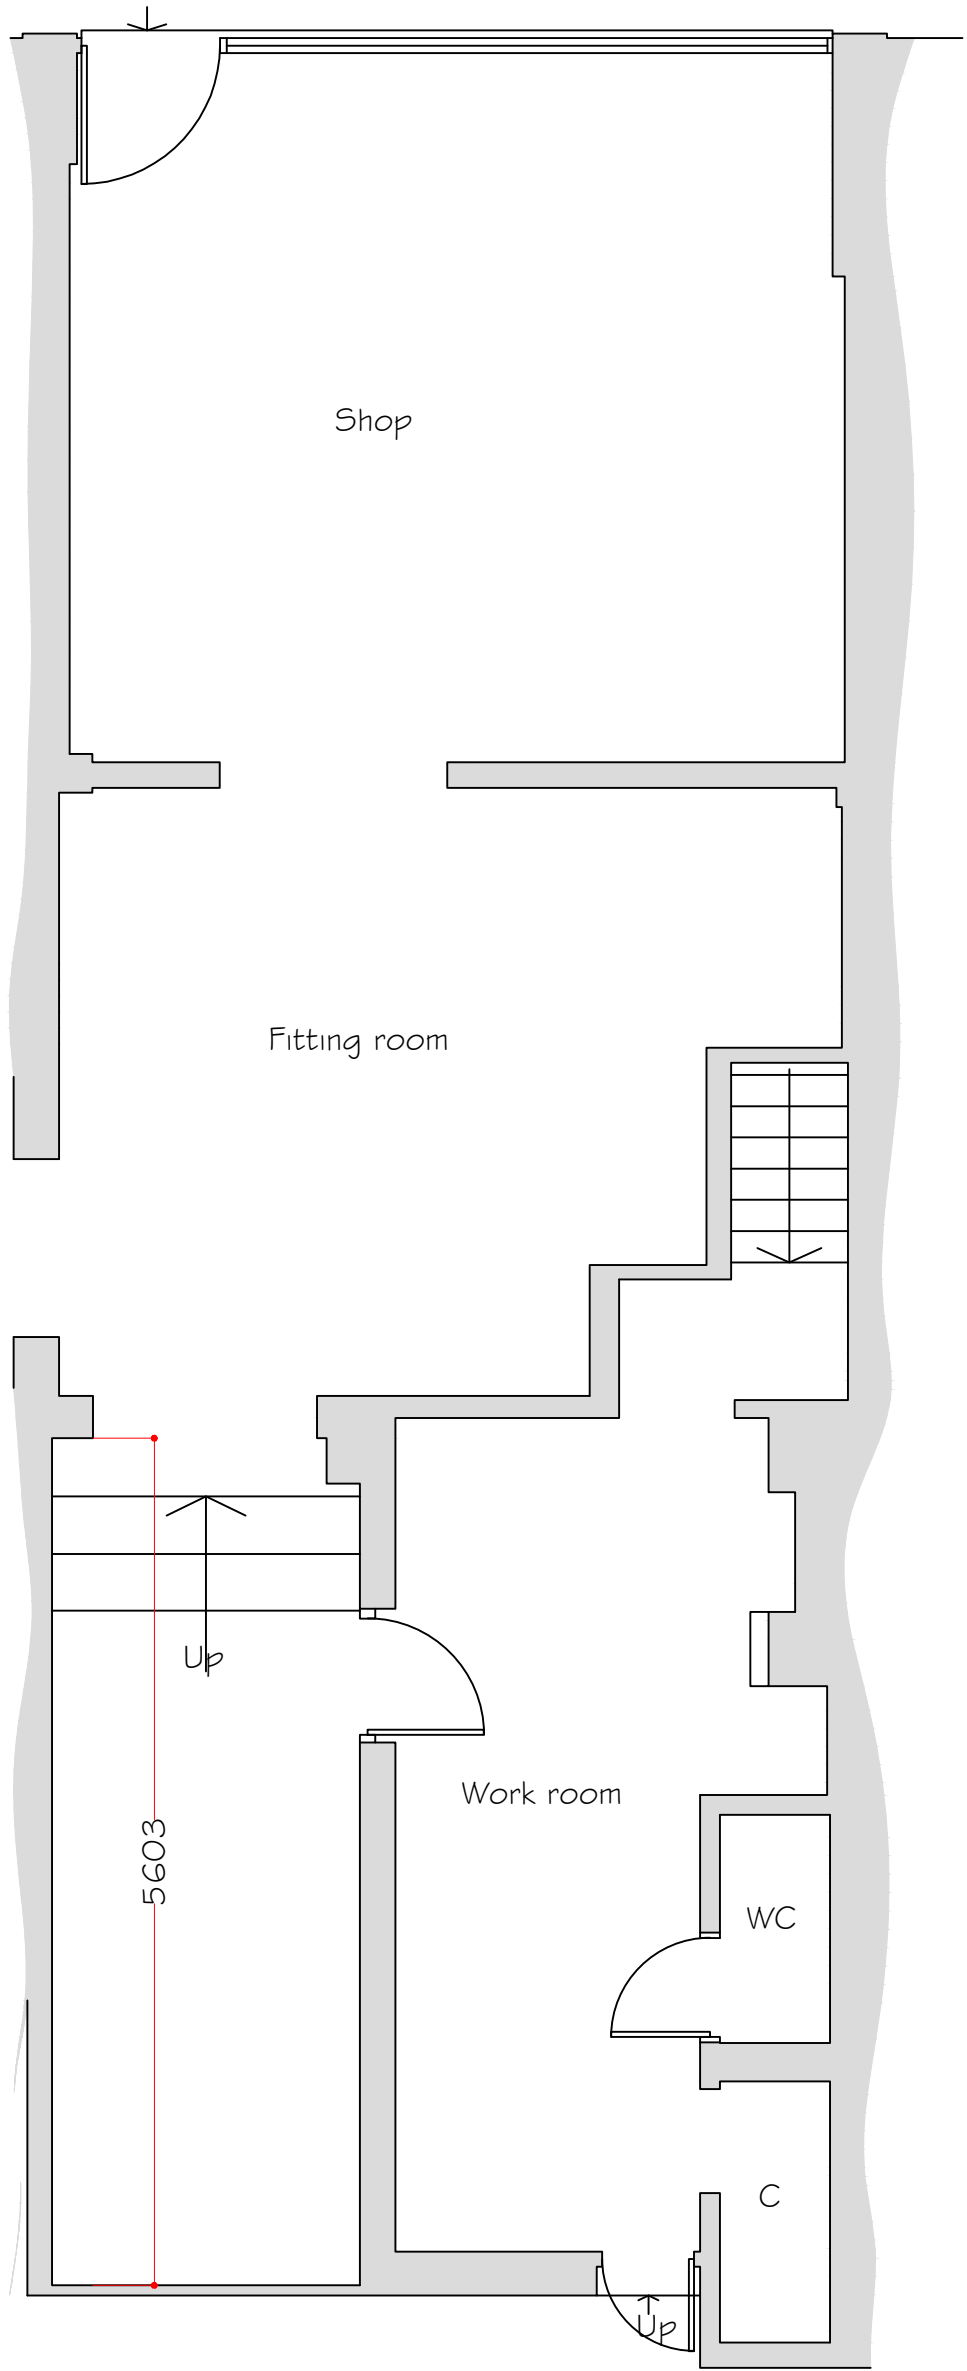 

Ground floor plan

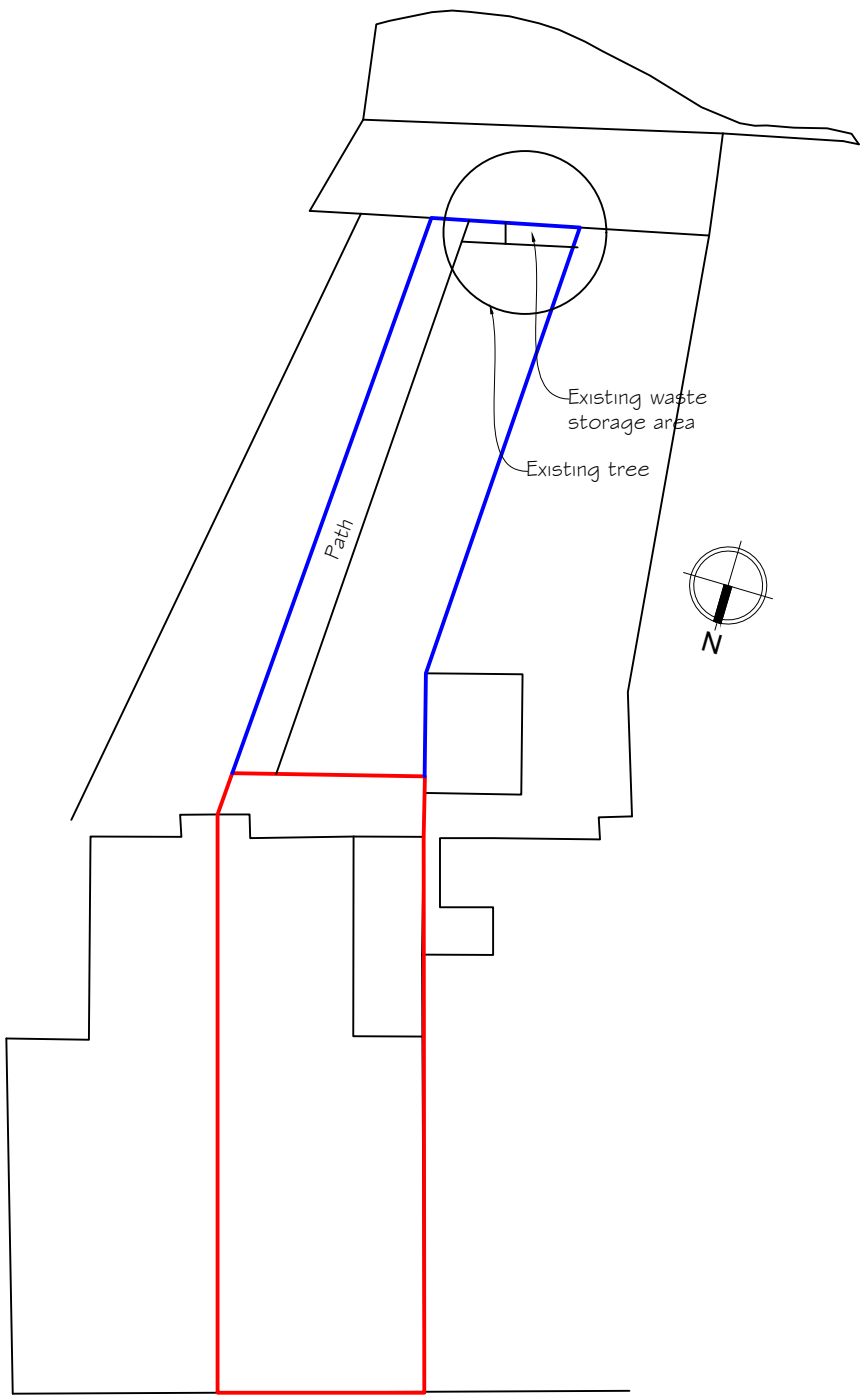

Block Plan

Scale 1:200



Copyright Synergy Planning & Property Consultants Ltd The Office The Lanchester Rochester Kent ME3 7NQW		
Client		
Oaks Property & Development Ltd		
Address		
3 Echo Square Gravesend		
Drawing title		
Survey drawing		
Scale		
1:50/1:100/1:200/1:1250		
Date	June 2023	Drawn by
Drawing No	23/409/01	