



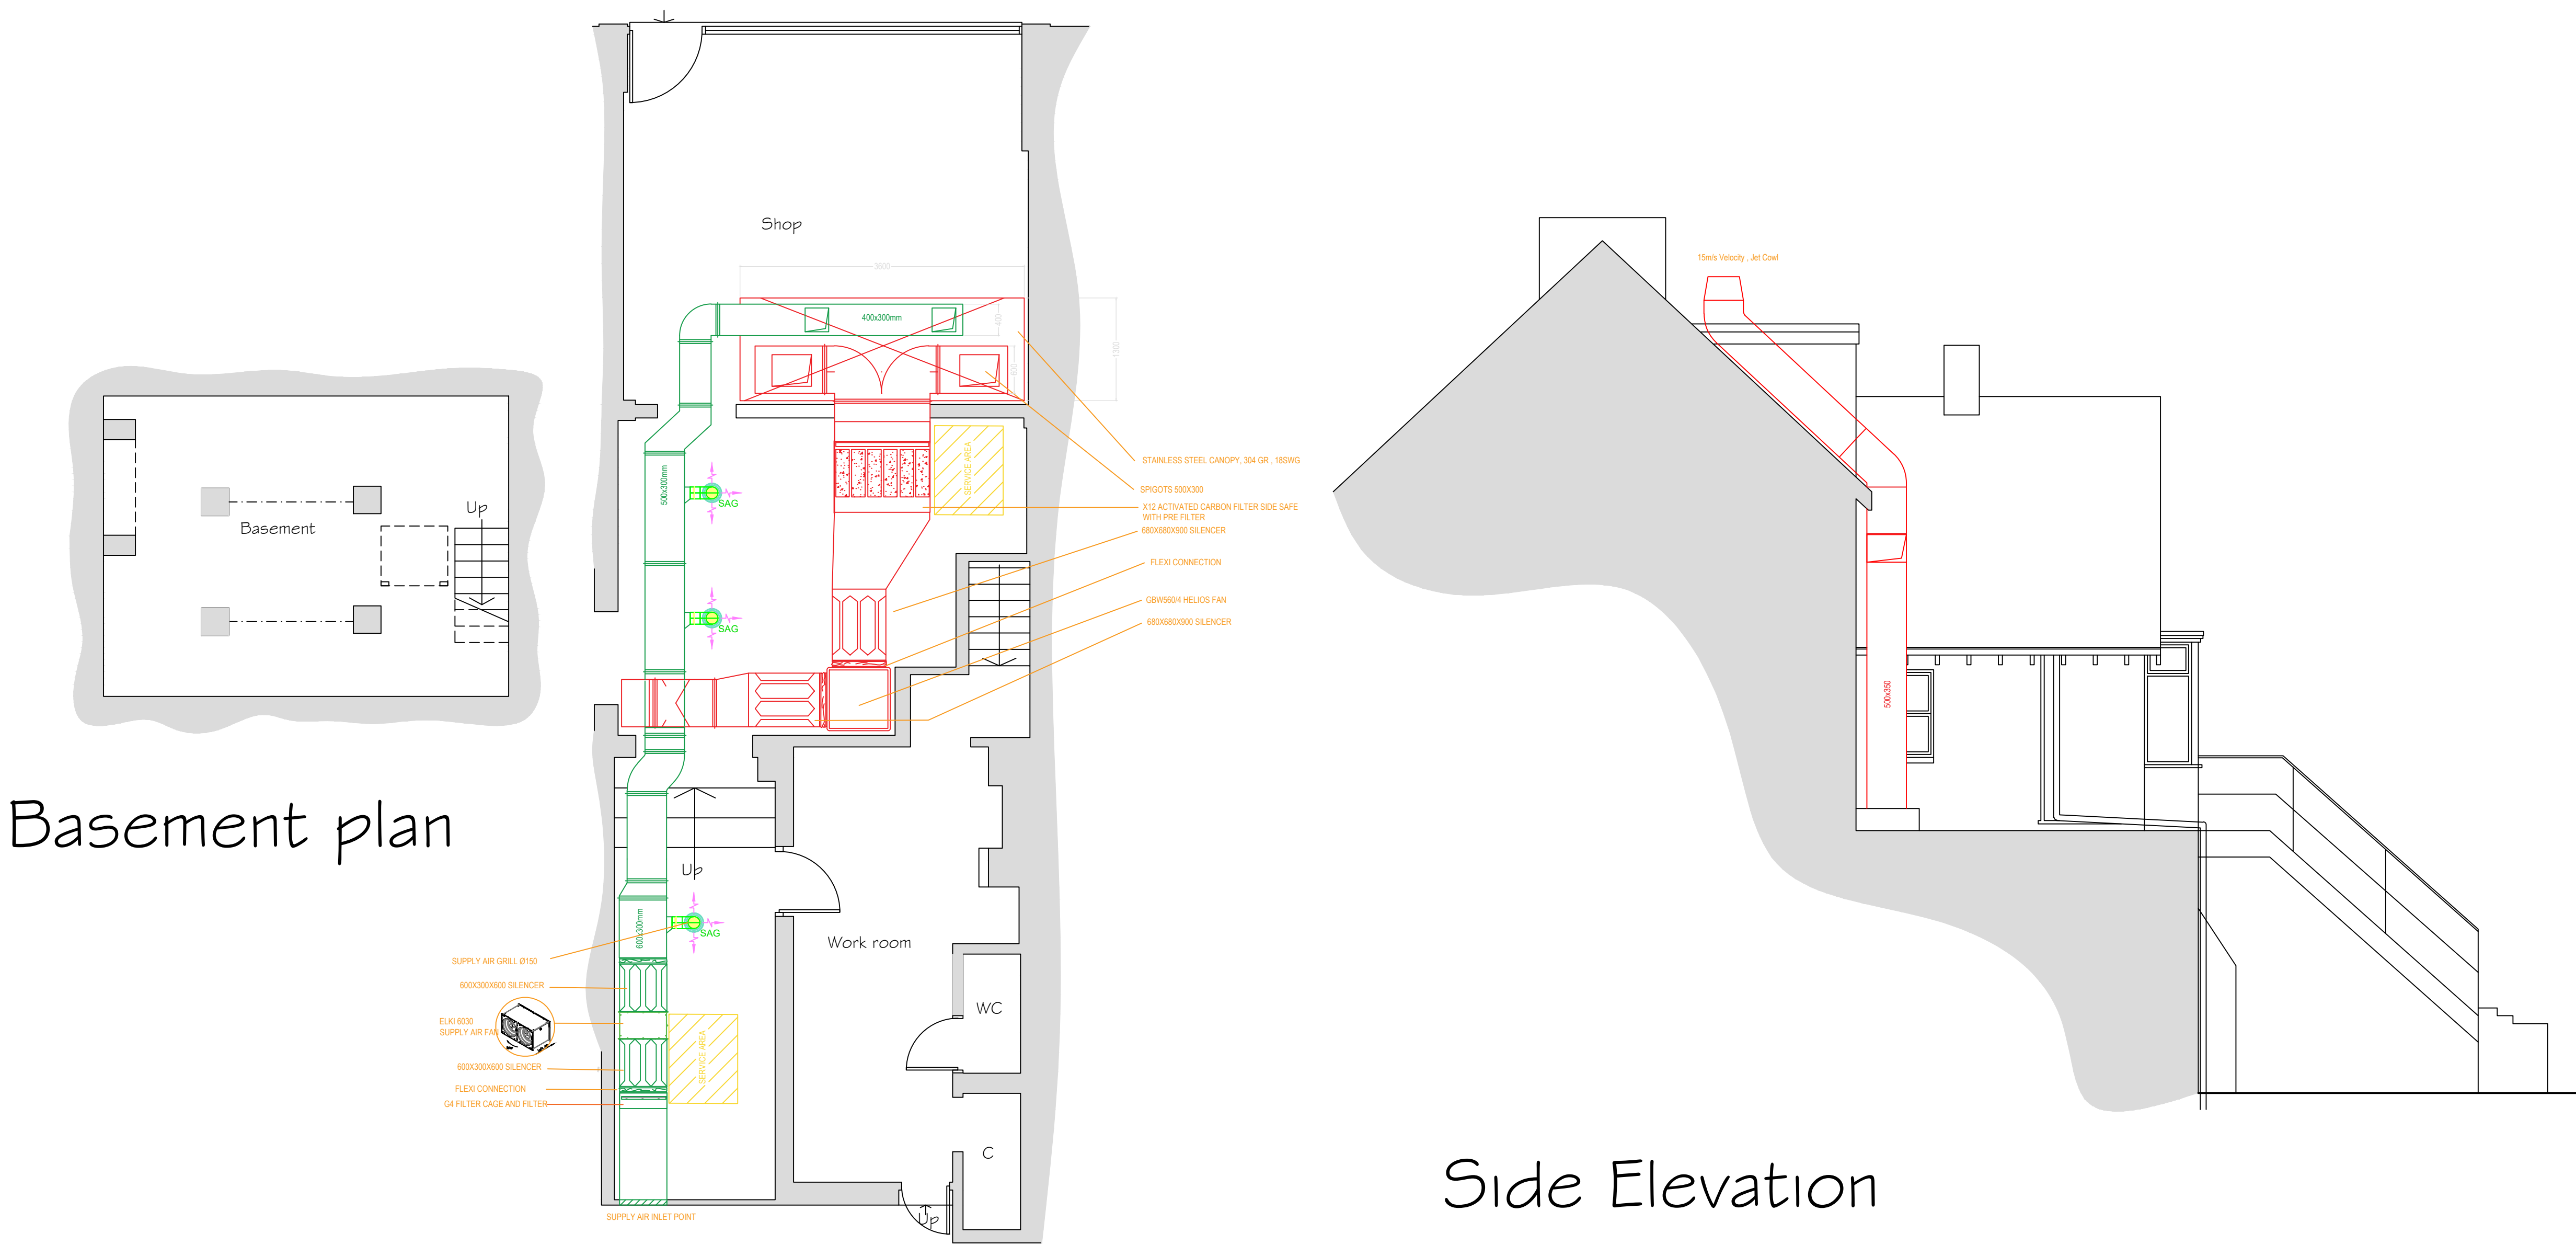

Basement plan

Side Elevation

Ground floor plan

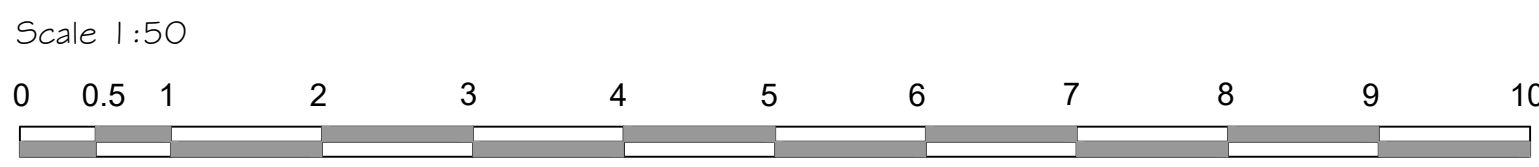

REV	DATE	DESCRIPTION
...	...	...

GOYA WORKS LTD
74a High Street, Wanstead
London E11 2RJ

W/B: +44 (0)7340023583

Email: mail@goyaworks.co.uk
www.goyaworks.co.uk

CLIENT
Oaklands Property & Developments Limited

PROJECT TITLE
PROPOSED EXTRACTION LAYOUTS

DRAWING TITLE
PROPOSED SIDE ELEVATION
PROPOSED FLOOR PLANS

DRAWN	CHECKED	DATE	SCALE
GK	YSA	01/08/2023	1:50 @A1

DRAWING NUMBER	REVISION
GK-10080-002	0

DRAWING STATUS
FOR PLANNING APPLICATION