




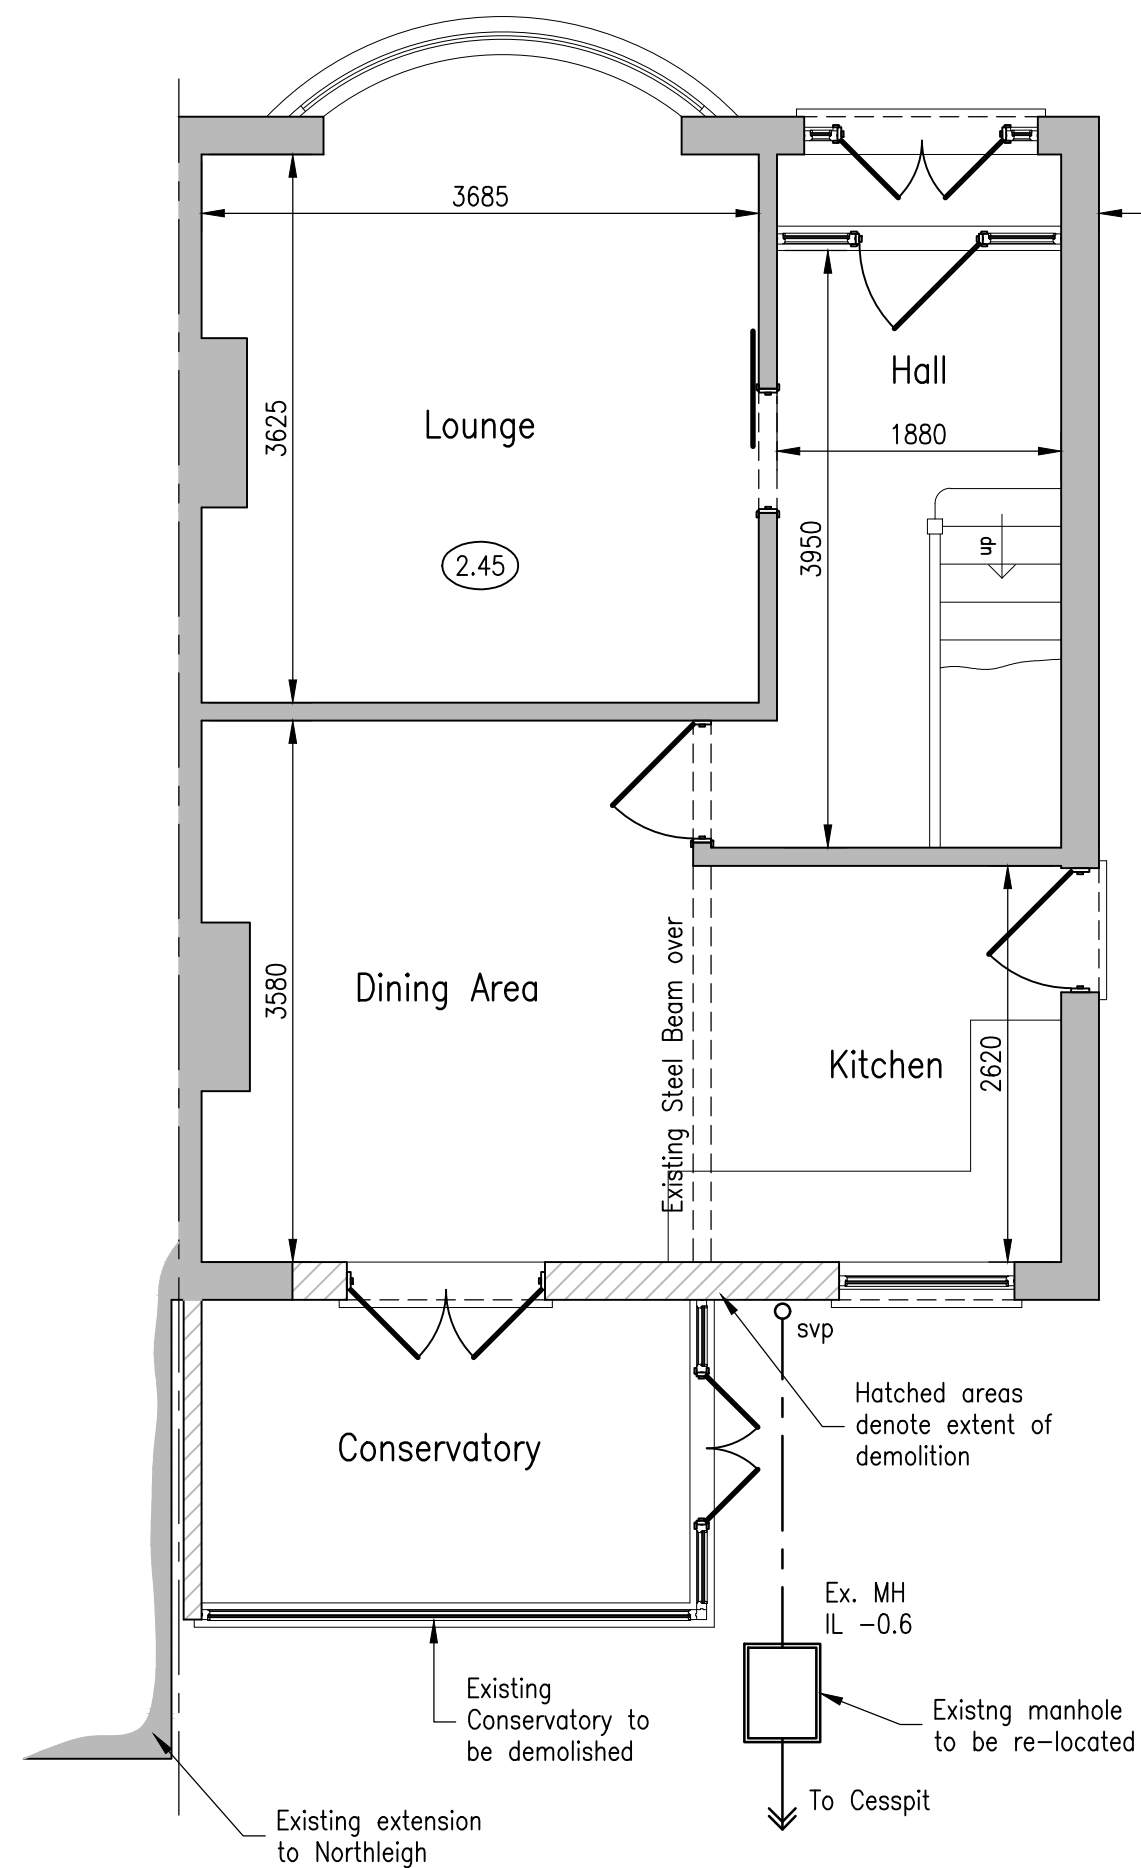

EXISTING GROUND FLOOR PLAN
(Scale 1:50)

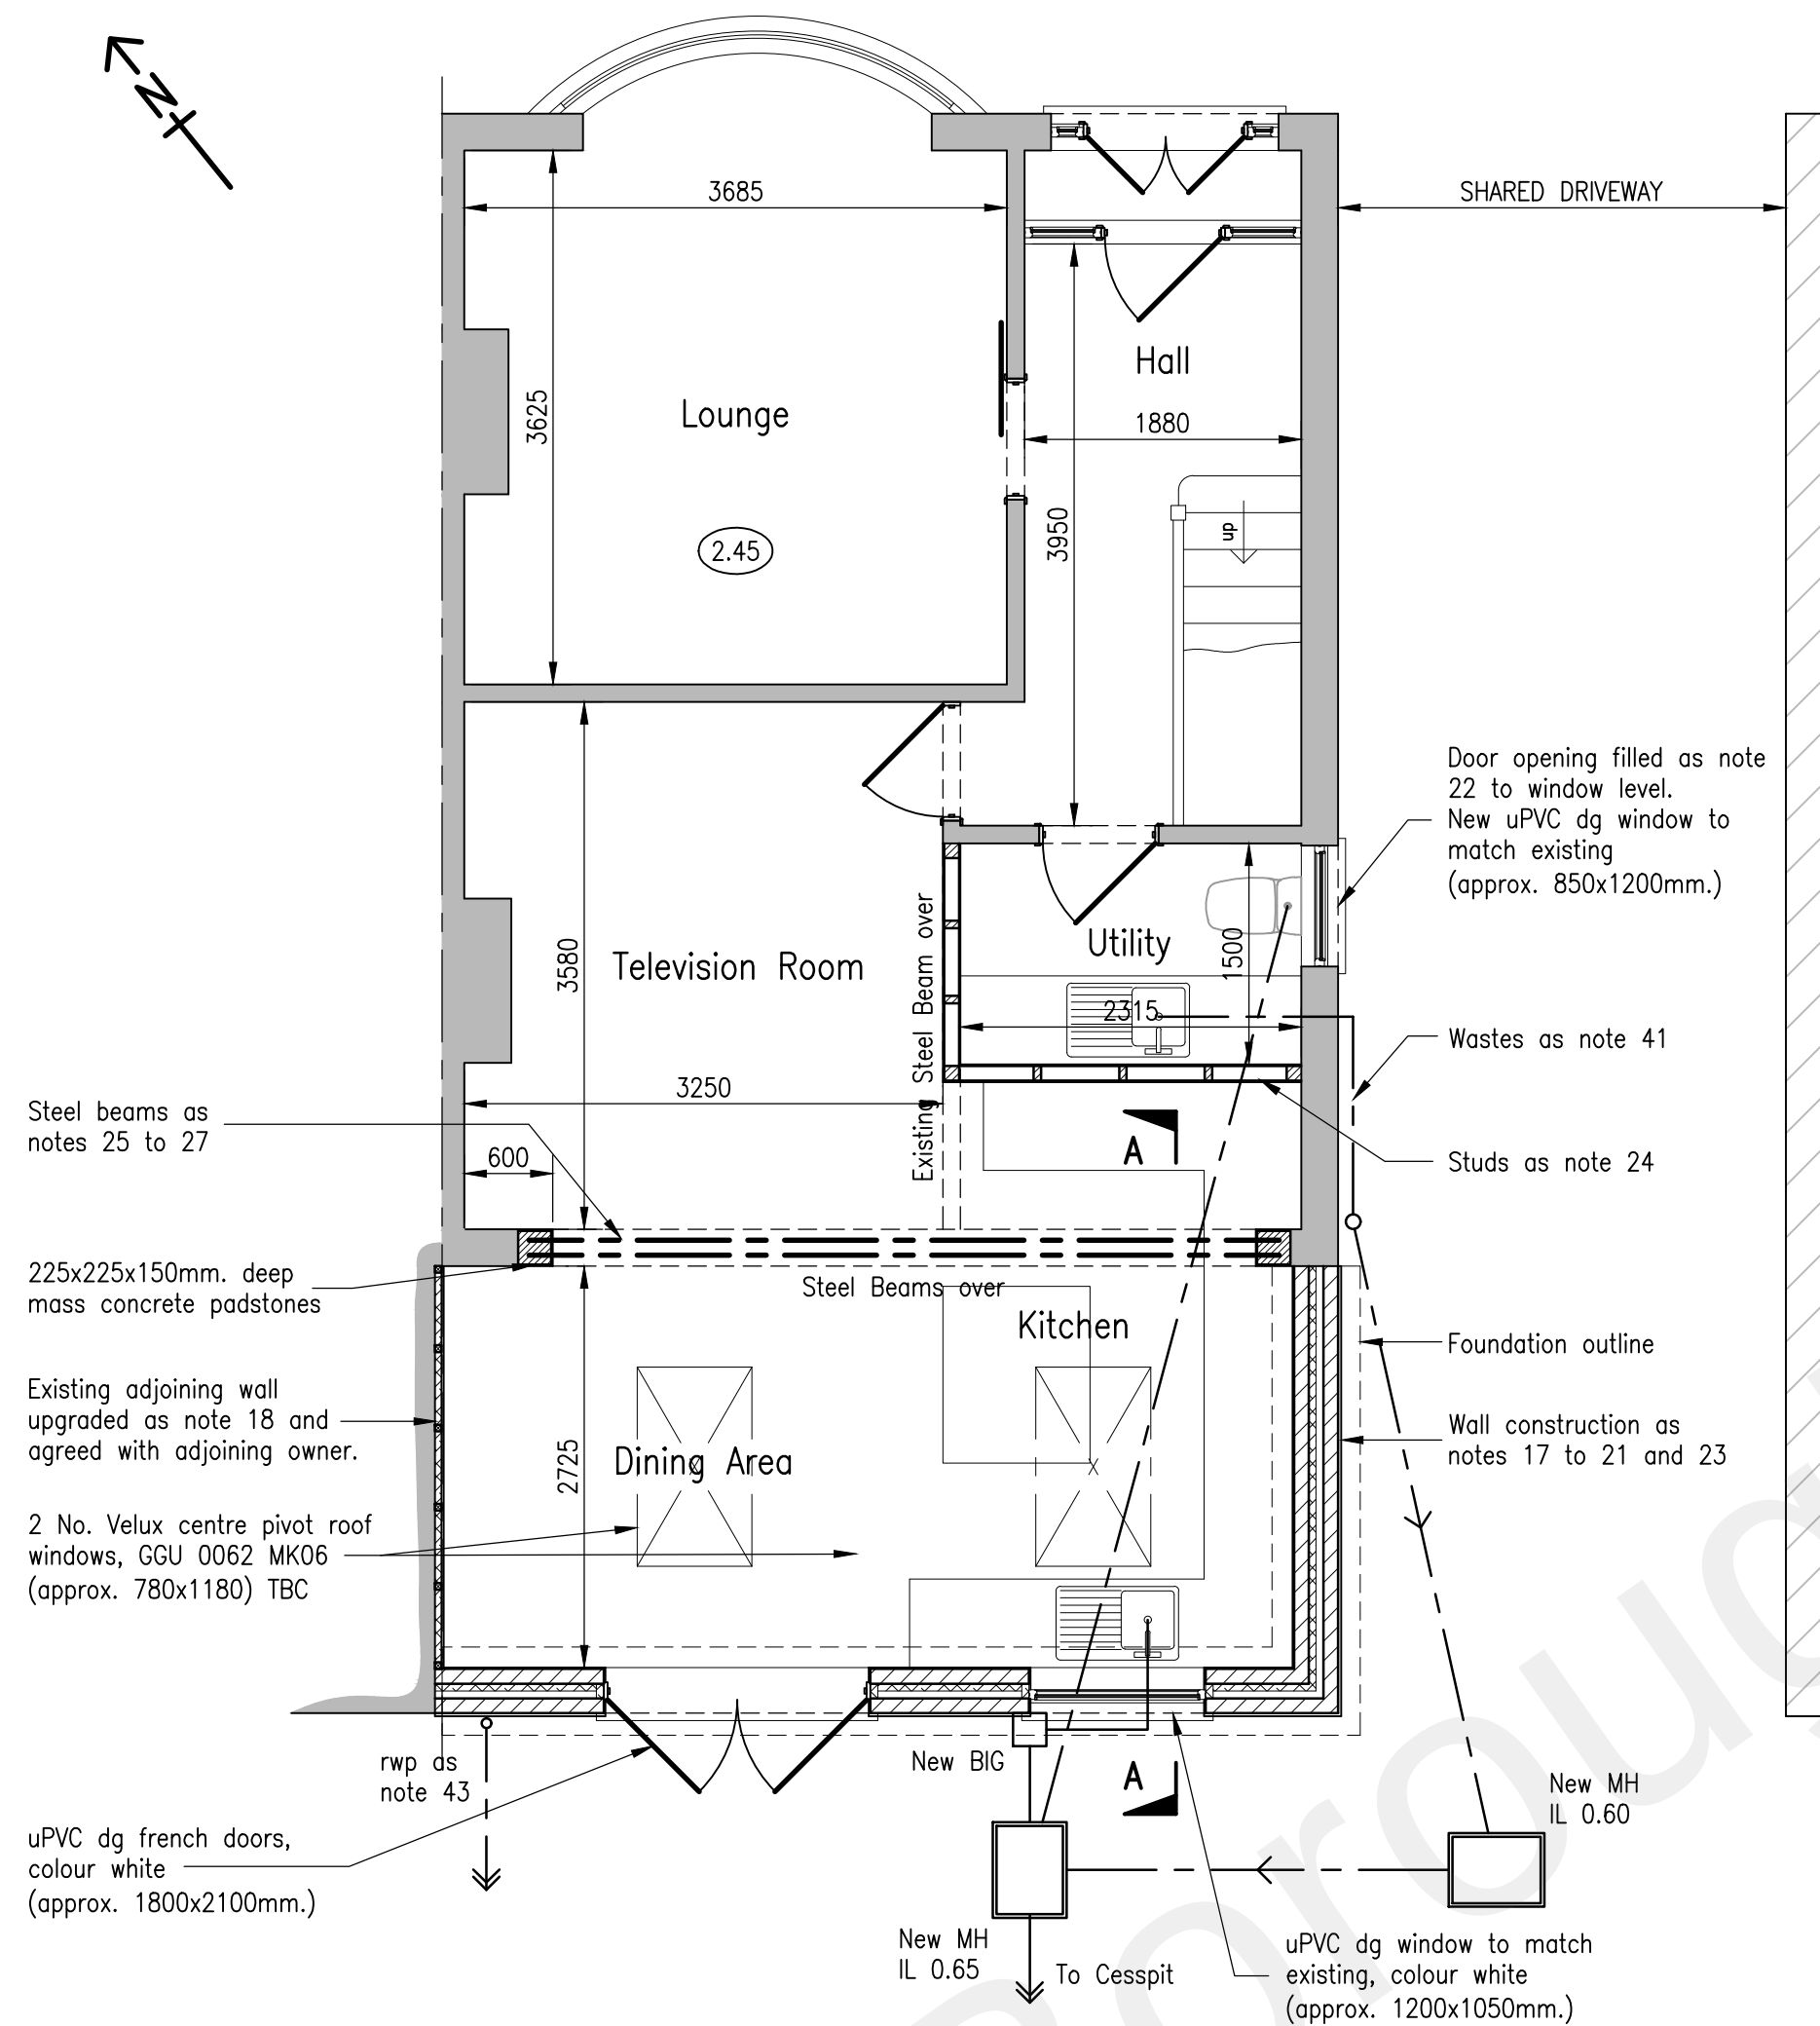


PROPOSED GROUND FLOOR PLAN
(Scale 1:50)

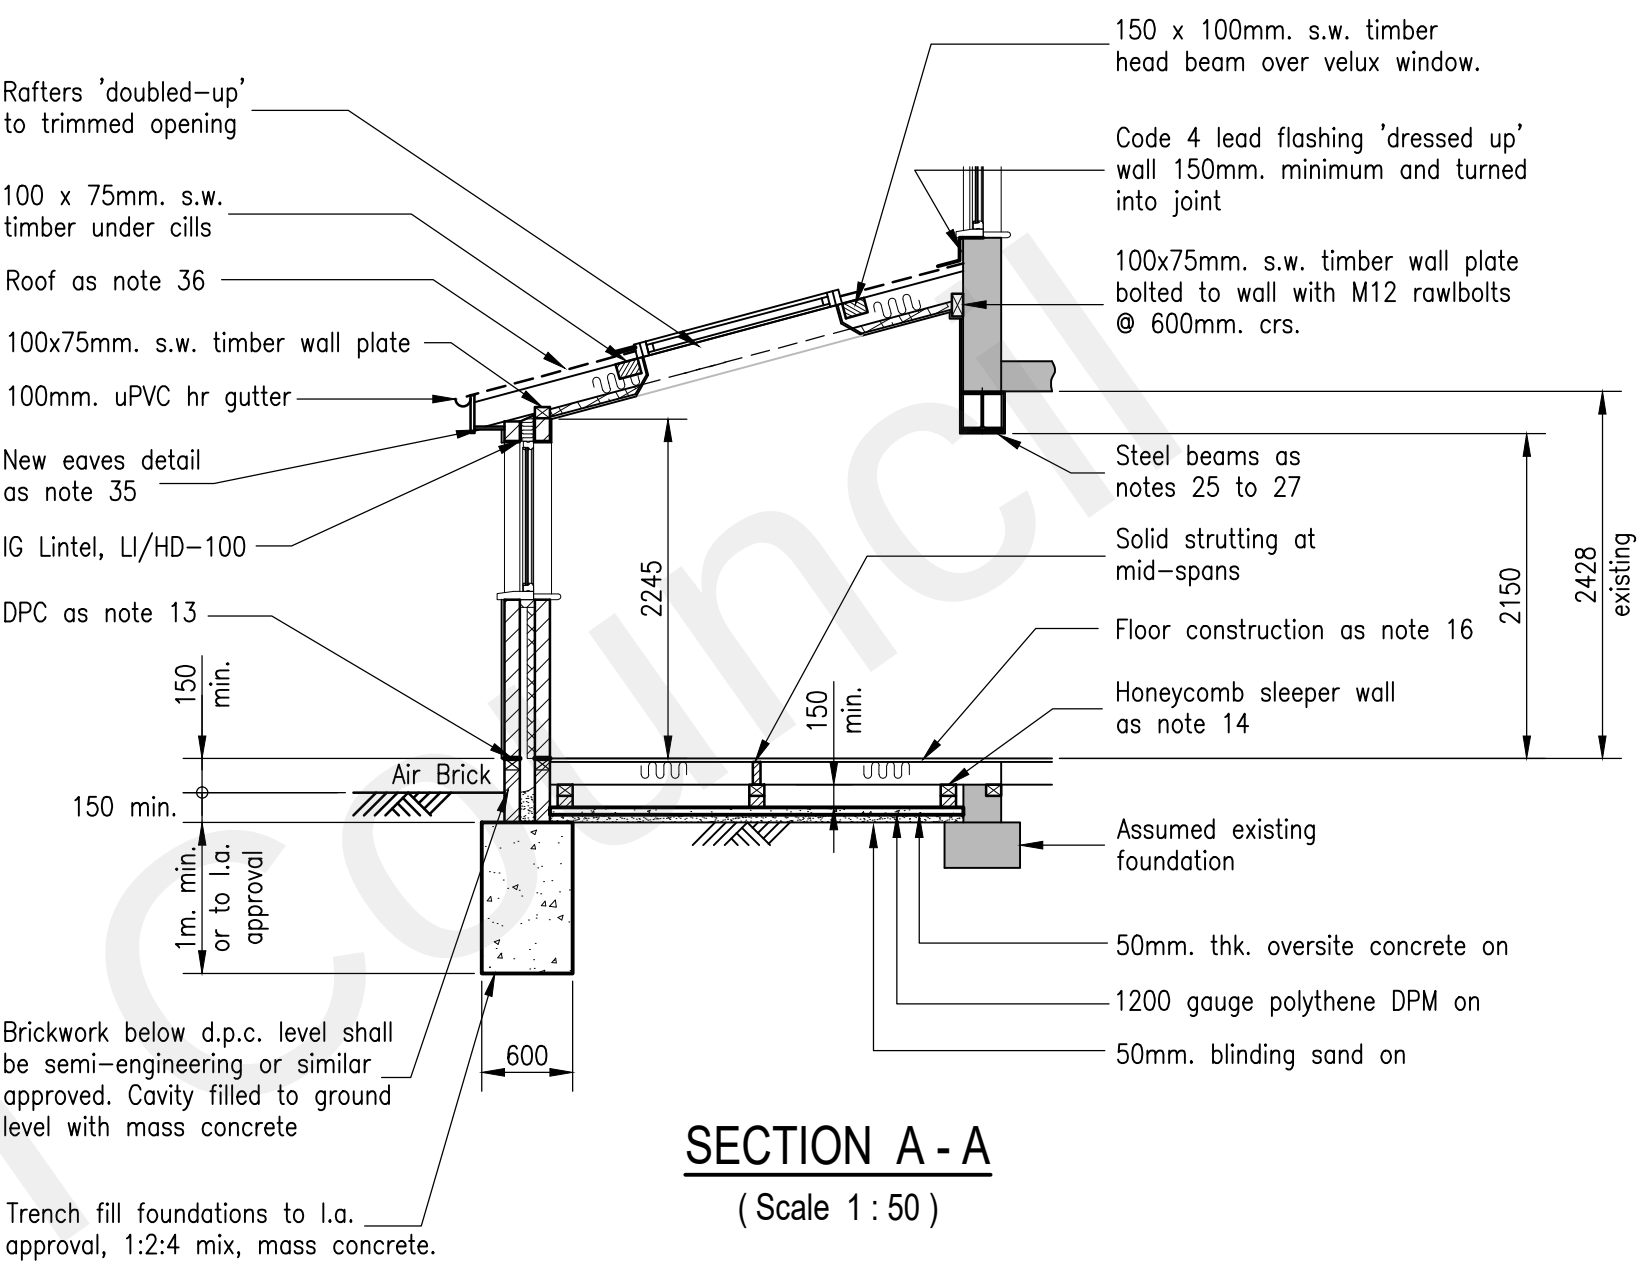


SECTION A - A
(Scale 1:50)



LOCATION PLAN
(Scale 1:1250)

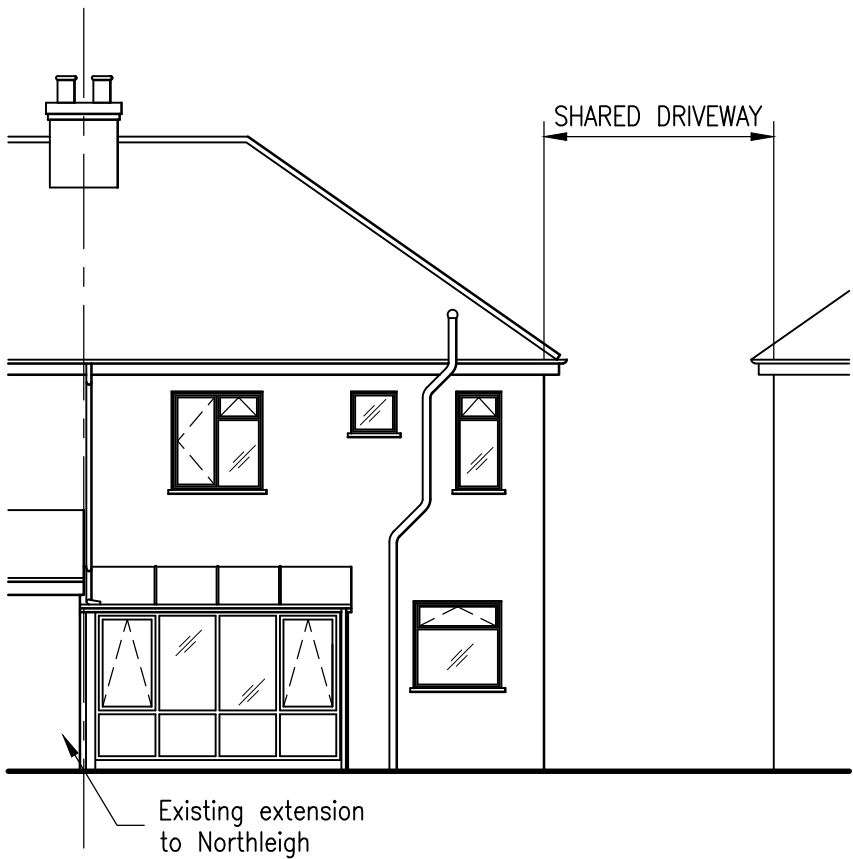


EXISTING REAR ELEVATION
(Scale 1:100)

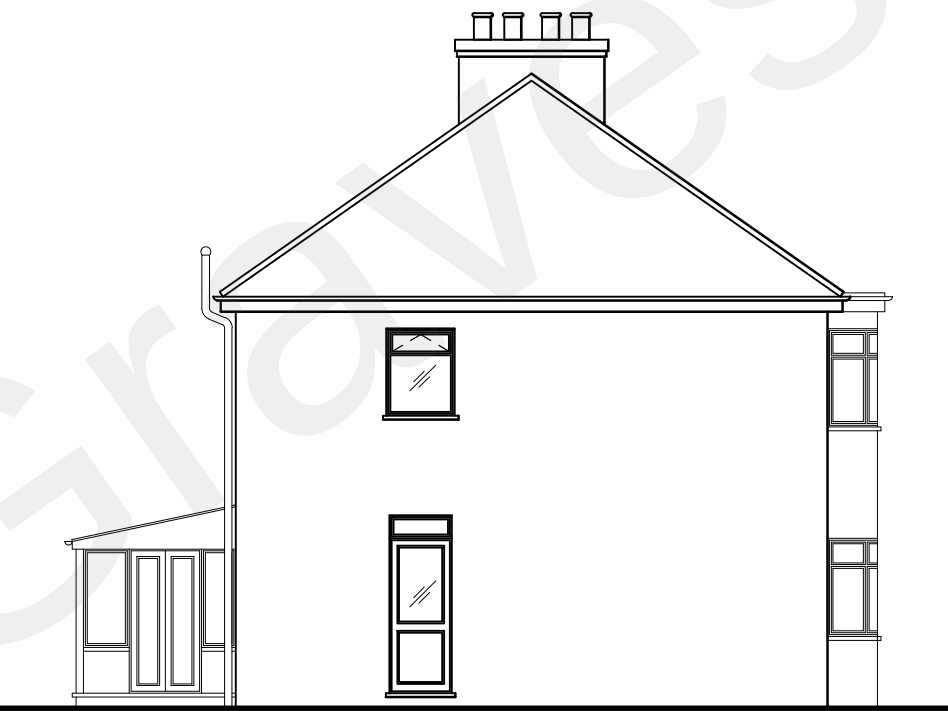

EXISTING SIDE ELEVATION
(Scale 1:100)






PROPOSED REAR ELEVATION
(Scale 1:100)

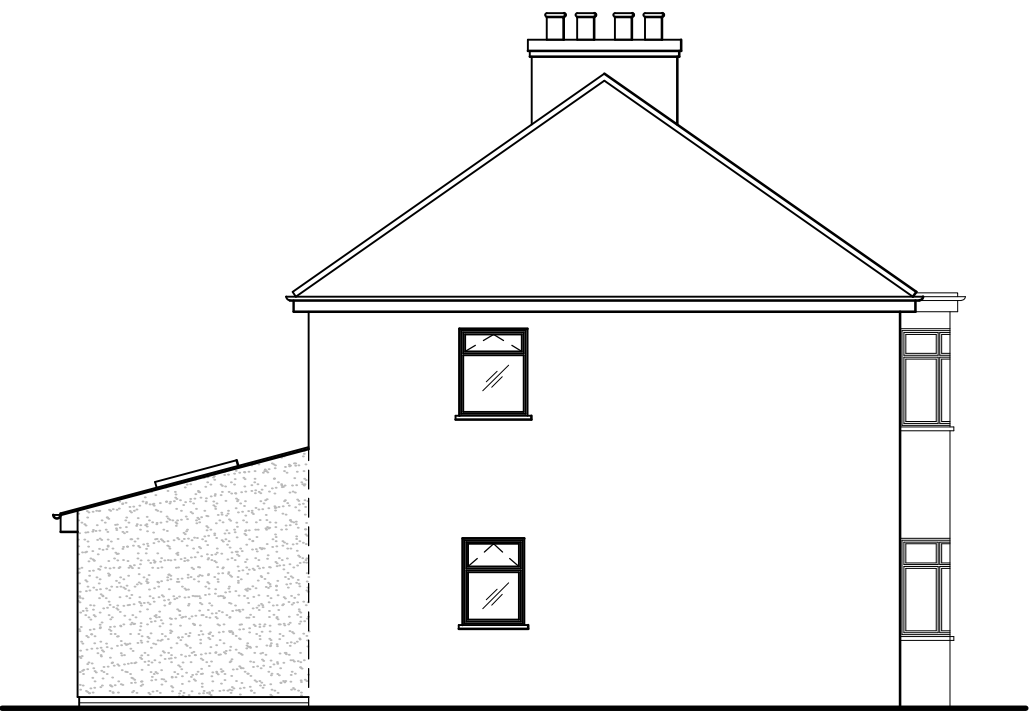

PROPOSED SIDE ELEVATION
(Scale 1:100)

NOTE
No view/elevation taken from the West.
Adjoining extension to Northleigh hides
any views of Southleigh

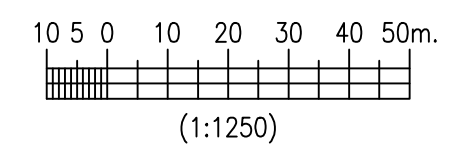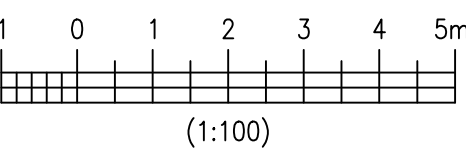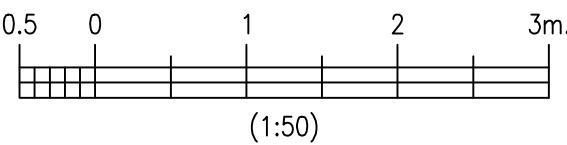

Revisions	Notes	Client:	Project:	HEMHURST TECHNICAL SERVICES LIMITED			
	1. This drawing is copyright and should not be reproduced without written permission. 2. This drawing is issued by 'Hemhurst Technical Services Ltd.' subject to the condition that it is not copied, reproduced or distributed either in whole, or in part, or used in any way detrimental to 'Hemhurst Technical Services Ltd's' interests. 3. This drawing is to be read in conjunction with Drg. Nos. HHL/675-2 and HHL/675-3. 4. For general notes, refer to Drg. No. HHL/675-3.	Mr. & Mrs. T. Bearman, Southleigh, Gravesend Road, Higham, Rochester, Kent, ME3 7DX.	Single Storey Rear Extension	22, Nursery Avenue, Bexleyheath, Kent, DA7 4JZ. Tel: 020 8304 5520 e-mail: mail@hemhurst-ts.co.uk website: www.hemhurst-ts.co.uk			
			Drawing: Plans, Sections & Elevations	Drawn: S. Quigley A.C.I.O.B.	Date: February 2022	Drawing No. HHL/675-1	Rev.
				Scale: 1:50, 1:100 & 1:1250 @ A1			