



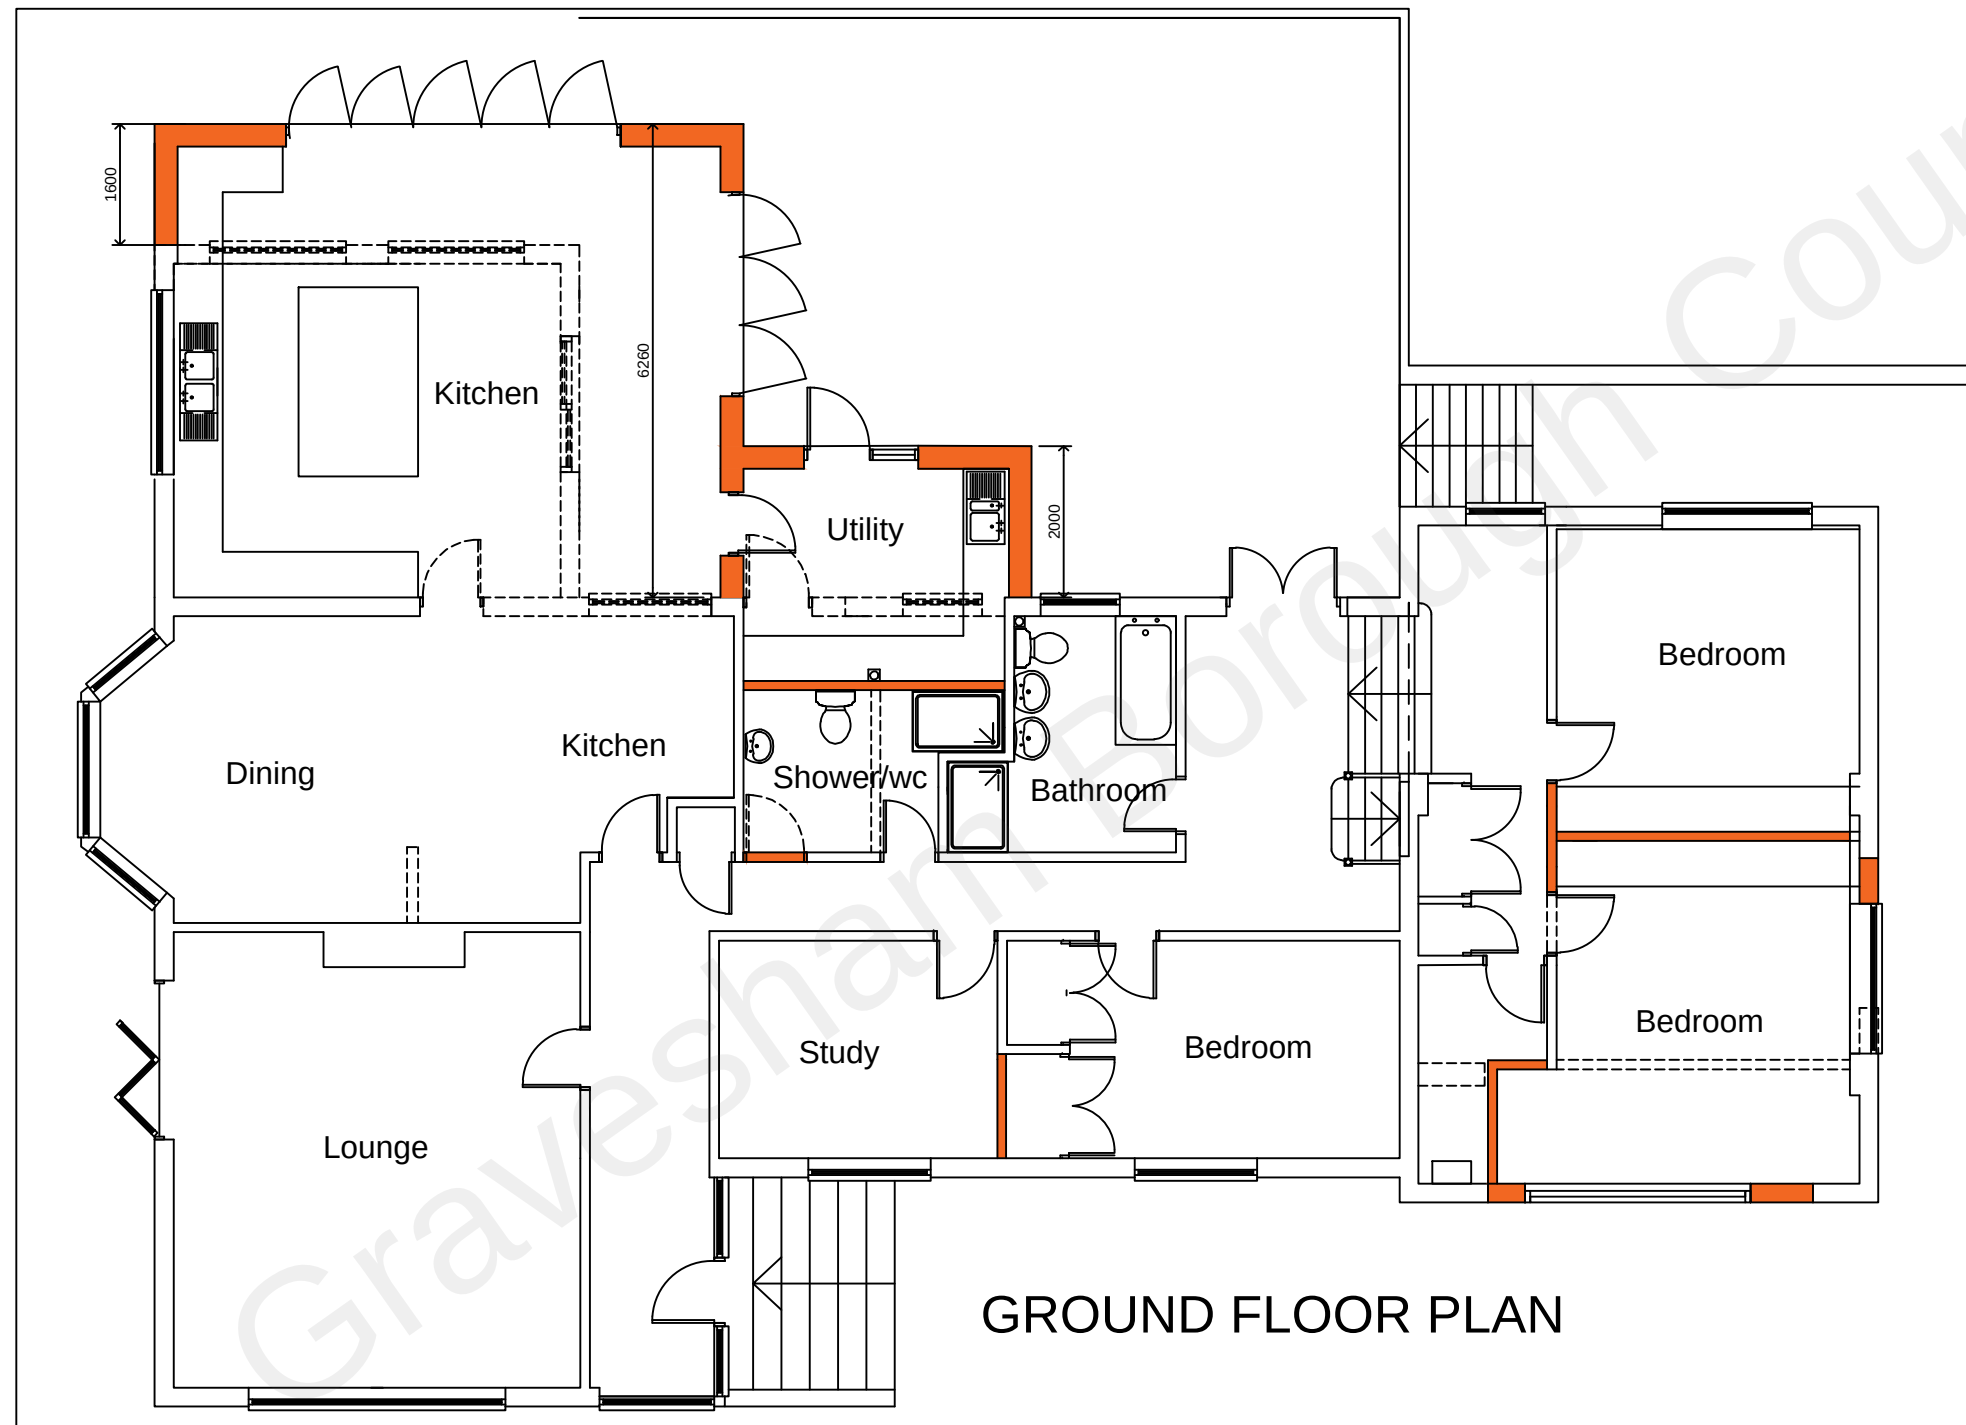

GROUND FLOOR PLAN

----- To be demolished
----- New walls

1:100

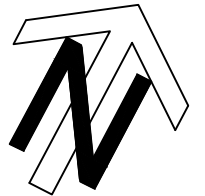

Proposed Extension
Robin Hill, Bowsden Lane,
Shorne DA12 3LA

Scale: 1:100 @ A3

Date: April 22

PROPOSED GROUND
FLOOR PLAN

Drg.No:

P21