




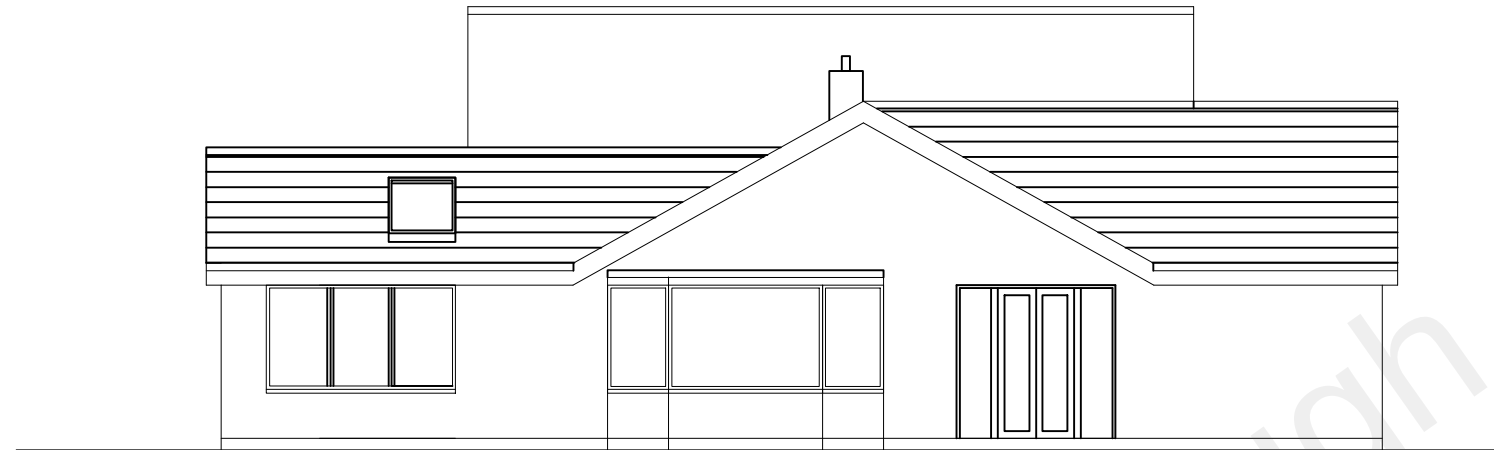

South-West Elevation

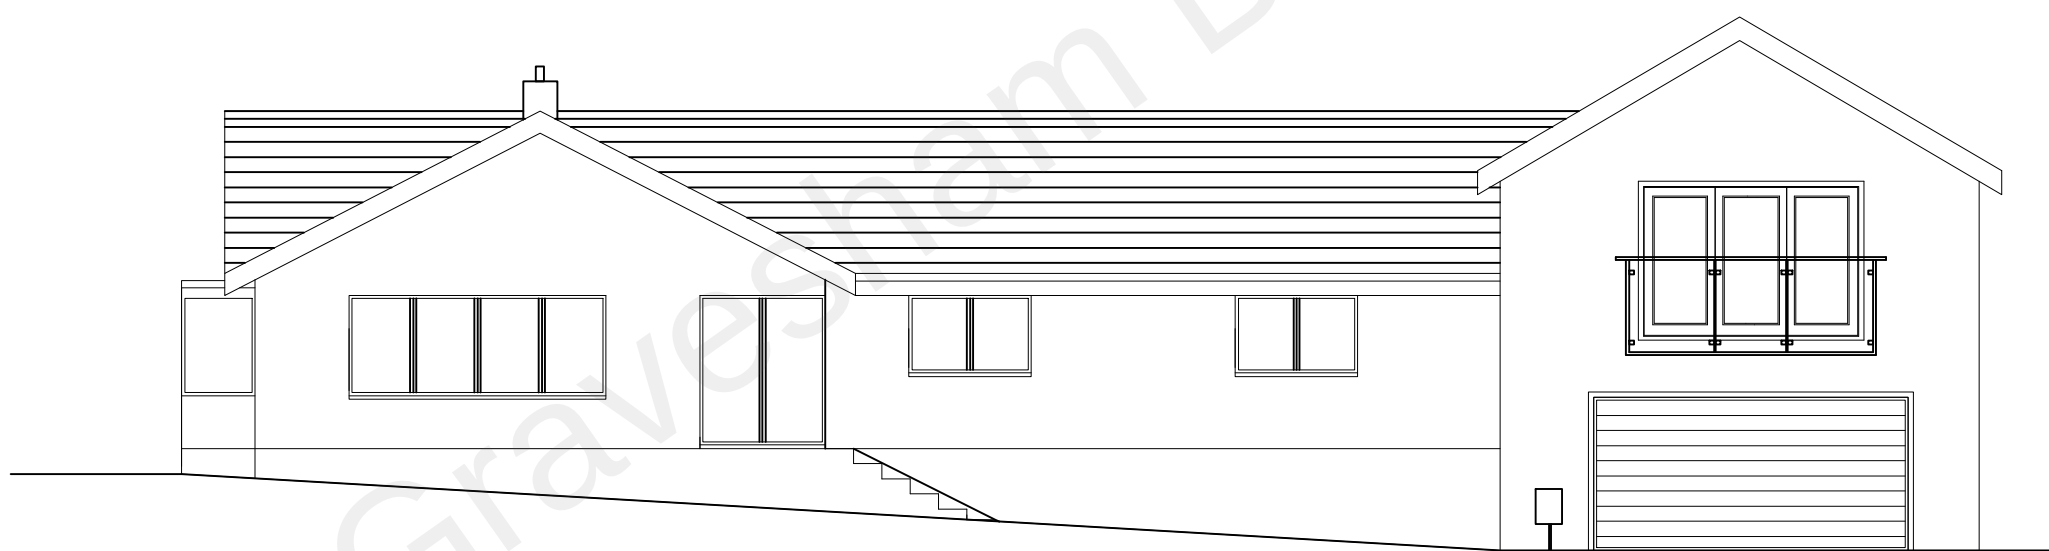

South-East Elevation

 

Proposed Extension Robin Hill, Bowsden Lane, Shorne DA12 3LA		EXISTING ELEVATIONS	Drg.No: P6
Scale: 1:100 @ A3	Date: July 21		