




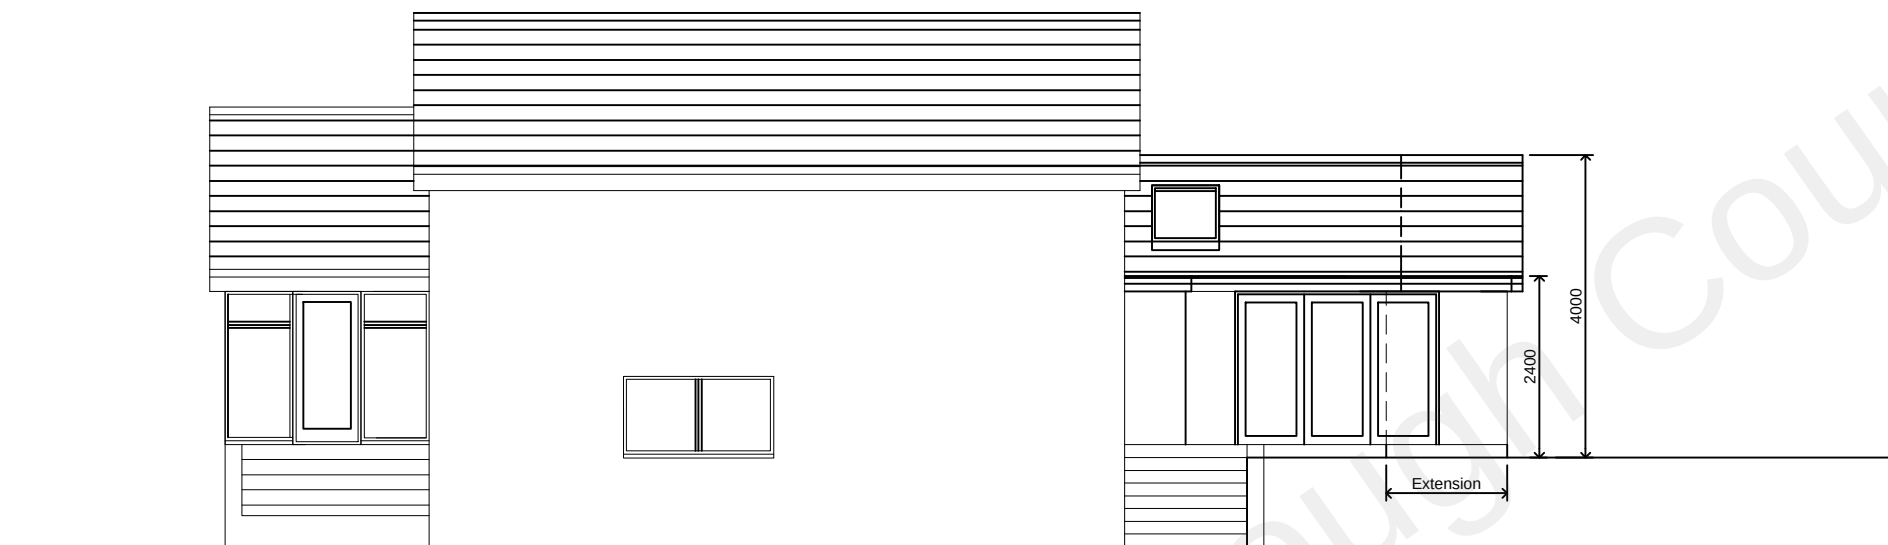

North-East Elevation

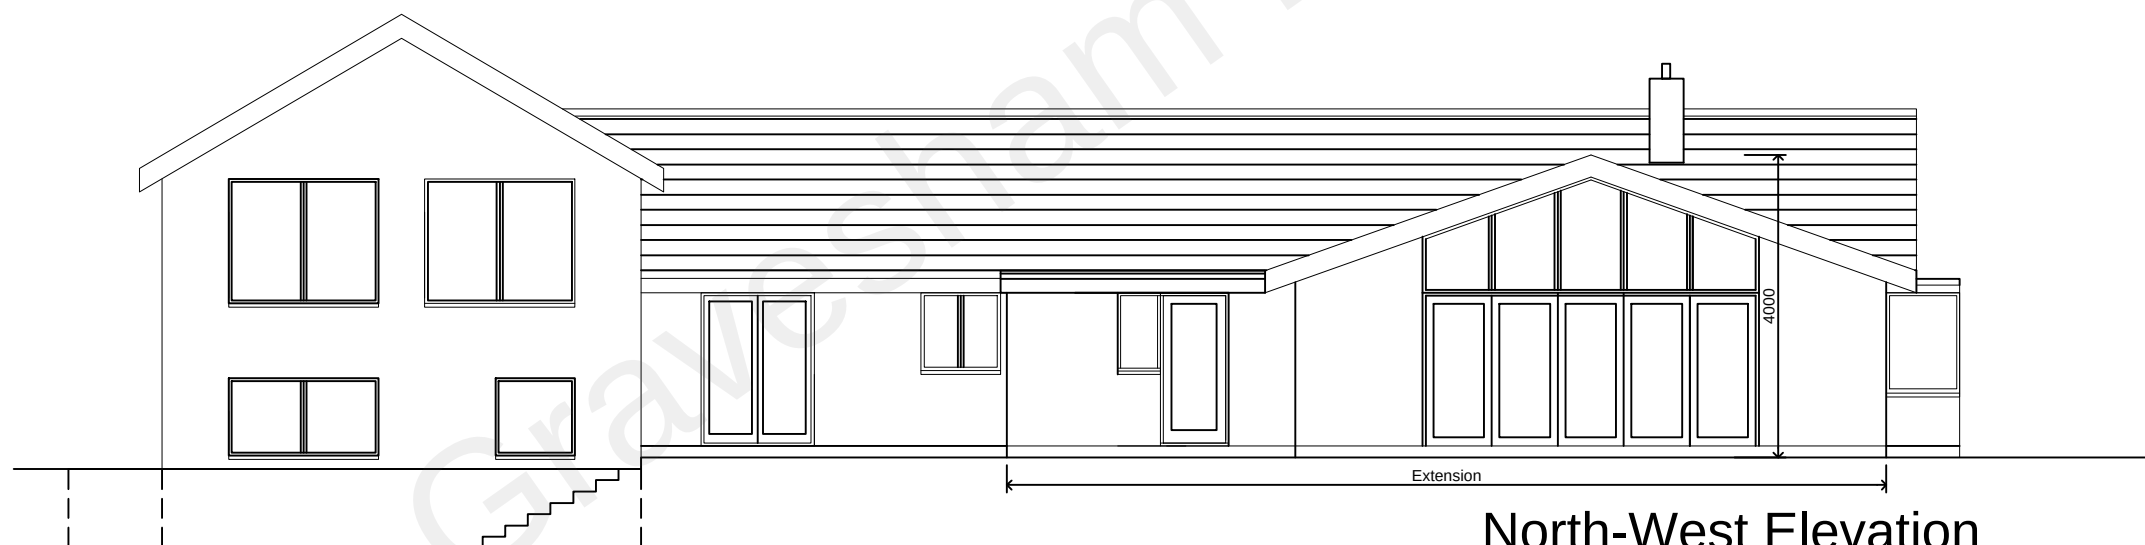

North-West Elevation

 

Proposed Extension
Robin Hill, Bowsden Lane,
Shorne DA12 3LA

Scale: 1:100 @ A3

Date: April 22

PROPOSED
ELEVATIONS

Dwg.No:

P24