



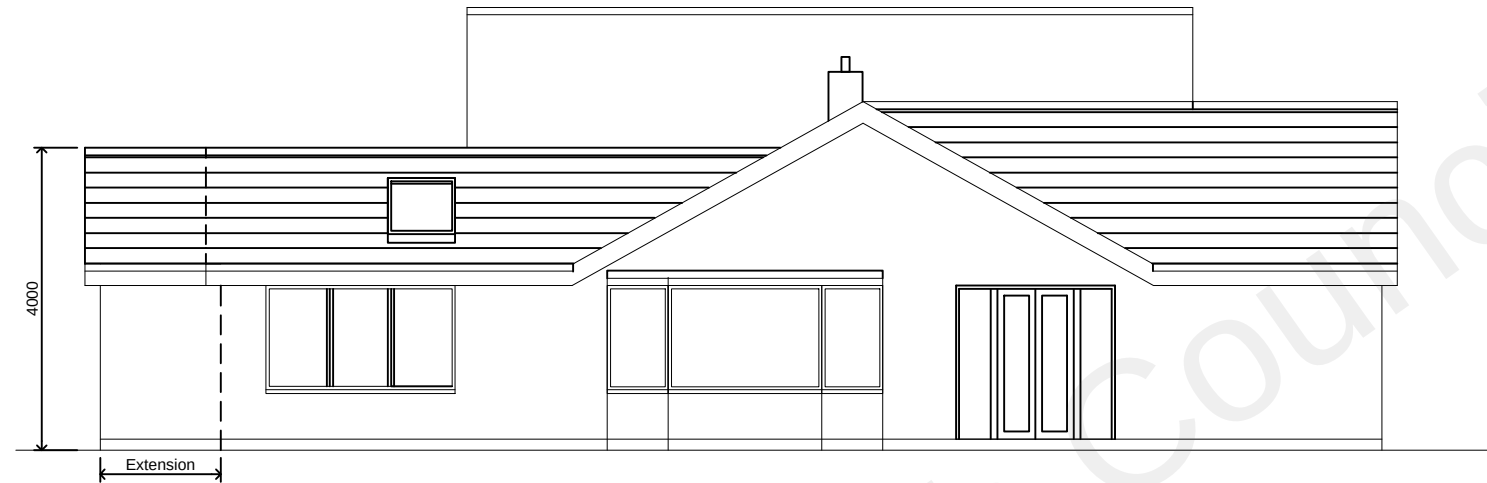

South-West Elevation

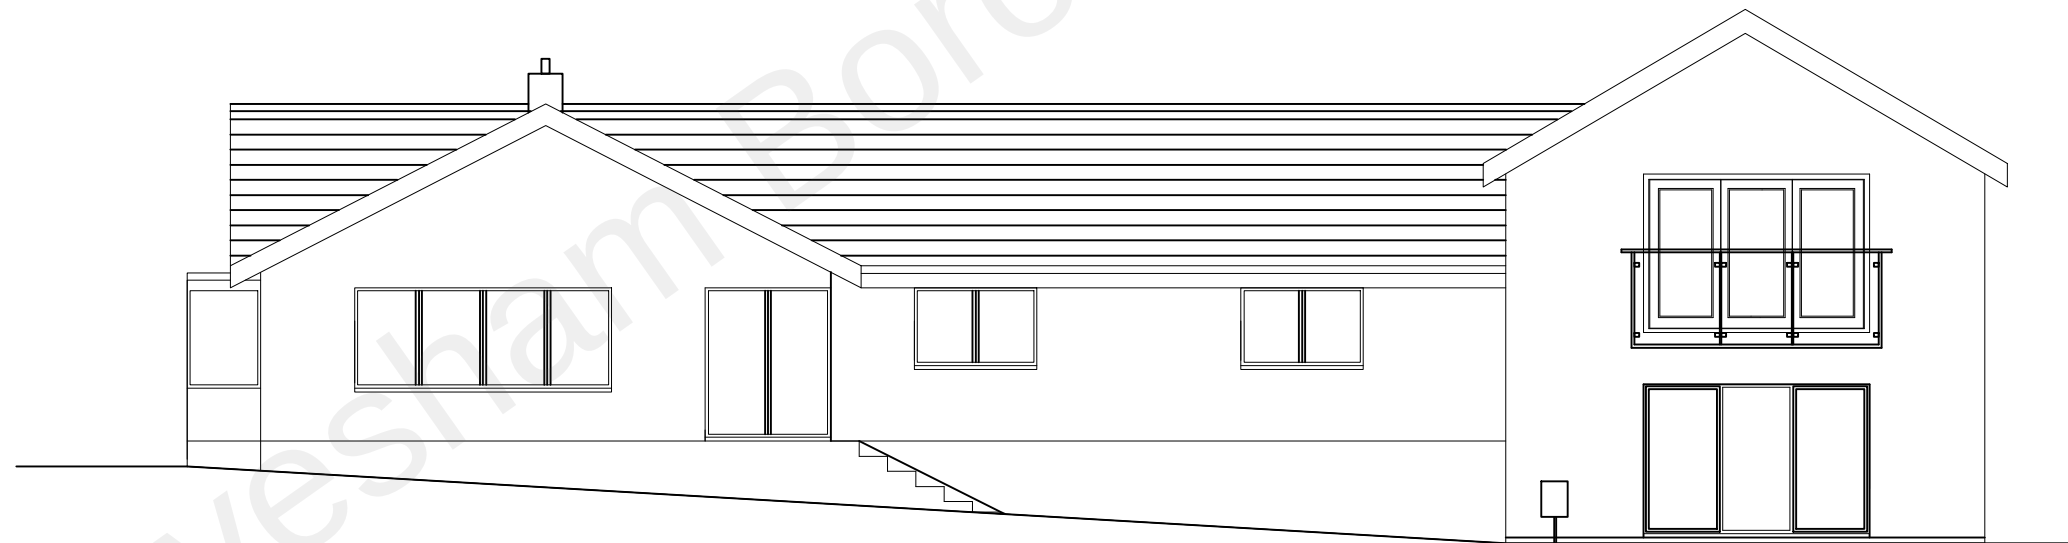

South-East Elevation

1:100



Proposed Extension
Robin Hill, Bowsden Lane,
Shorne DA12 3LA

Scale: 1:100 @ A3

Date: April 22

PROPOSED
ELEVATIONS

Dwg.No:

P23