

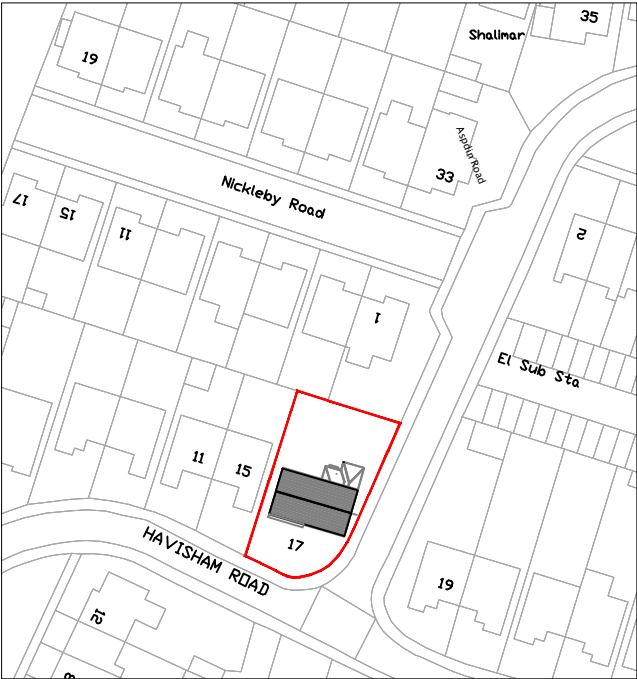


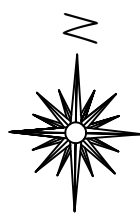

Location Plan
Scale 1:1250

 

Householder

P1	ISSUED TO COUNCIL		
Rev		Date	




Job Title
17 Havisham Road
Gravesend DA12 4UW

Drawing Title
Existing Block Plan With Site Plan

Scale 1:200	Date MAY 25		
----------------	----------------	--	--

Job No. 515-1000-785	Dwg No. S01	Rev P1
-------------------------	----------------	-----------

 

1:200 @ A1

Existing Block Plan Scale 1:200