


KEYS

- Existing buildings
- New structures
- Site Boundary
- Structure Removed
- Proposed steel work

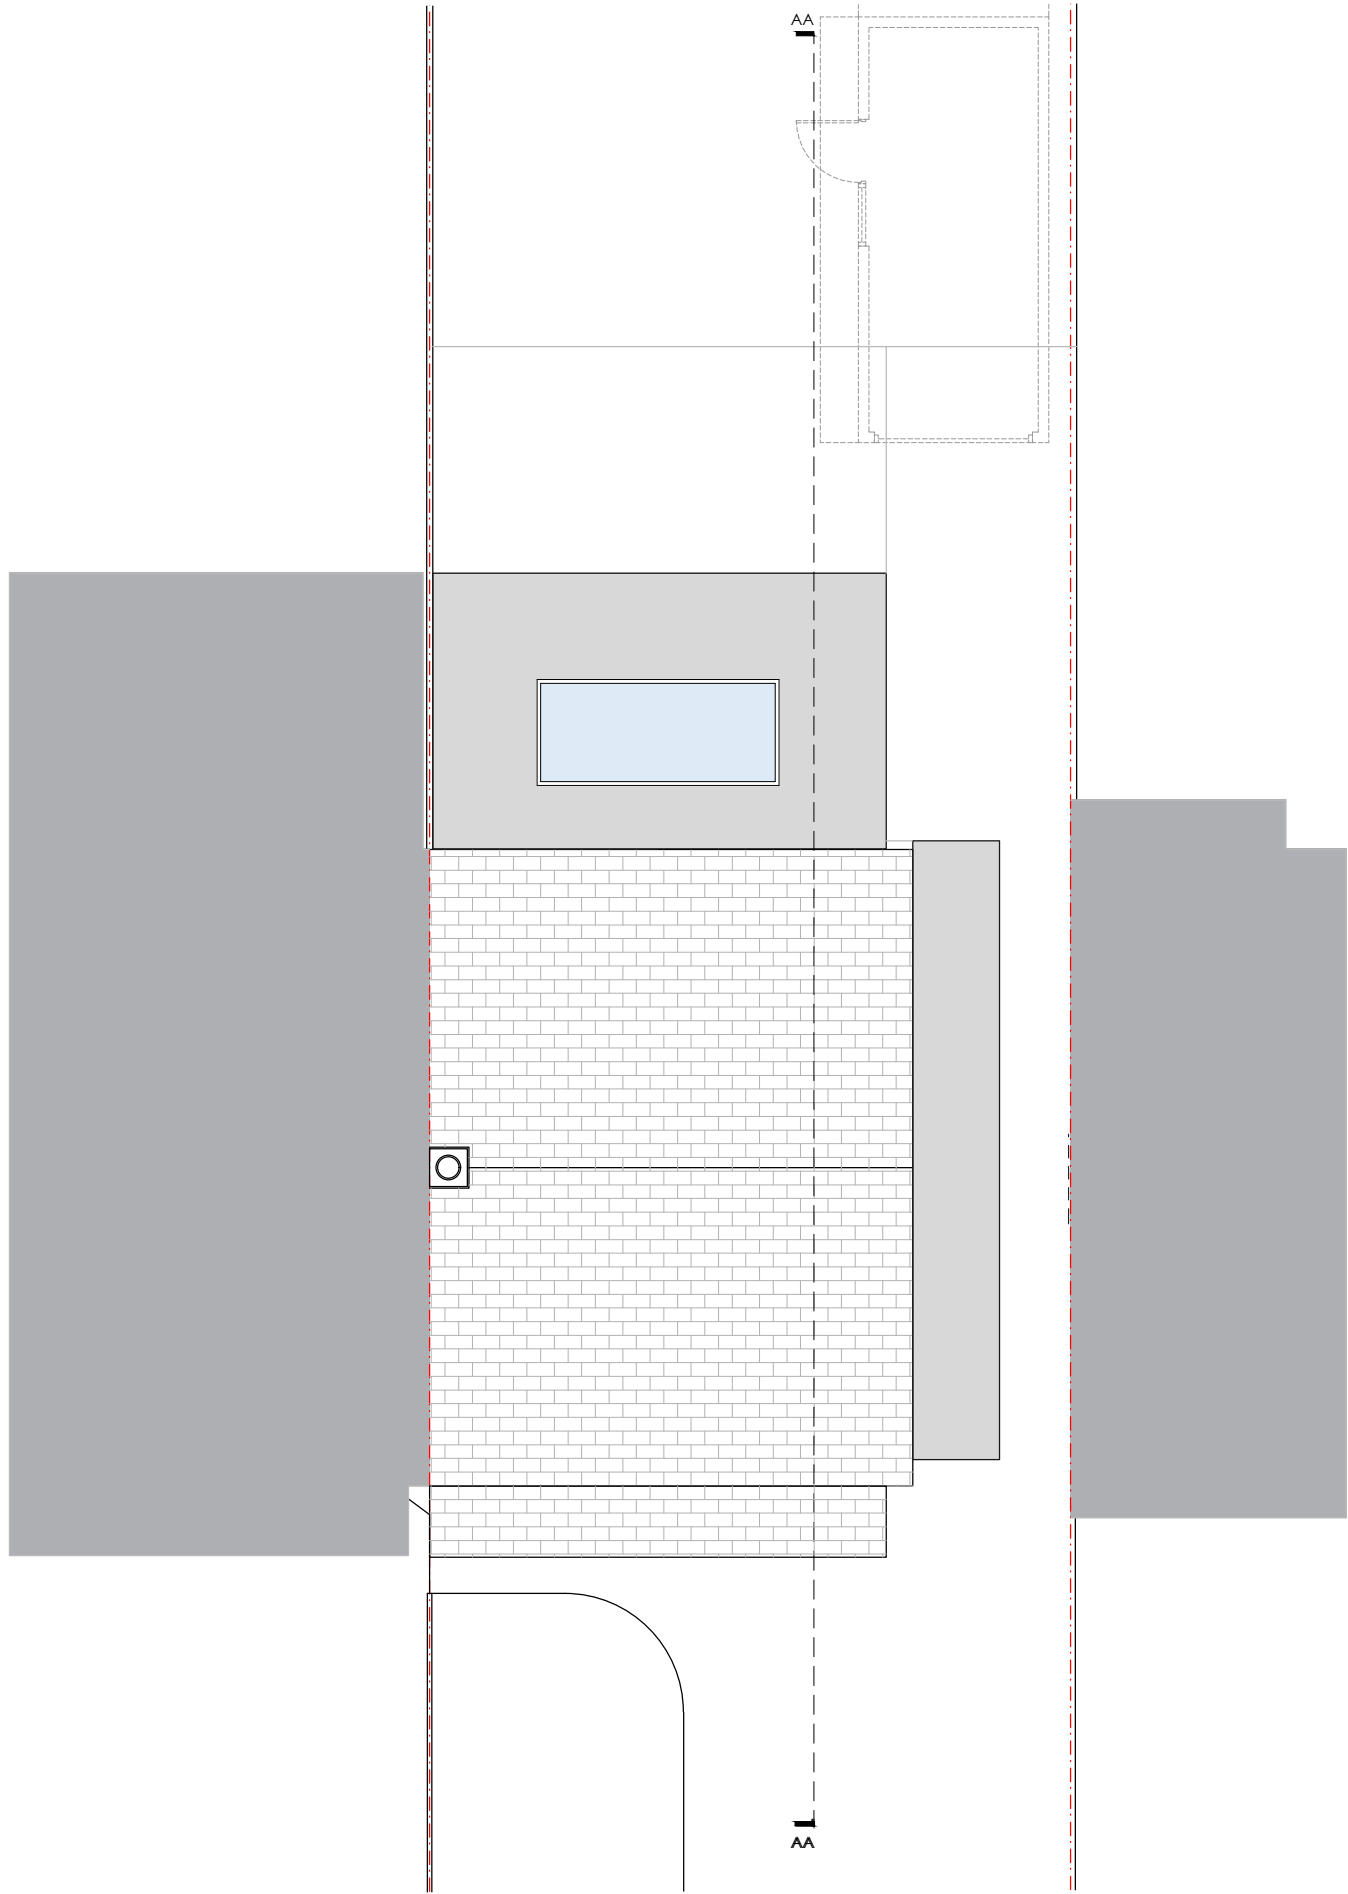

Steel Framed Buildings LTD  
Unit 12 Industrial Estate  
Steeple Road,  
Mayland, Essex  
<https://steelframebuildingsltd.co.uk/>  
tel : 07961 425001  
[sales@steelframebuildingsltd.co.uk](mailto:sales@steelframebuildingsltd.co.uk)

**Project**  
10 Hill Close, Istead Rise, Gravesend, DA13 9DD

**Client**  
Adam Webber

**Status**  
Stage 03 - PLANNING

**Drawing Title**  
Proposed Roof Plan

**Date**  
July 2025

**Revision**

**Paper**  
A3

**Scale**  
1:100

**Project No.**  
0113

**Drawing No.**  
P-400

1 Proposed Roof Plan  
Scale 1:100

Do not scale for construction purposes. Contractors shall work to figured dimensions only, verify all dimensions on clarity all discrepancies with the architect prior to construction. Drawings to be read with all relevant specifications and schedules. Copyright reserved.