





1 Proposed Front Elevation
Scale 1:100

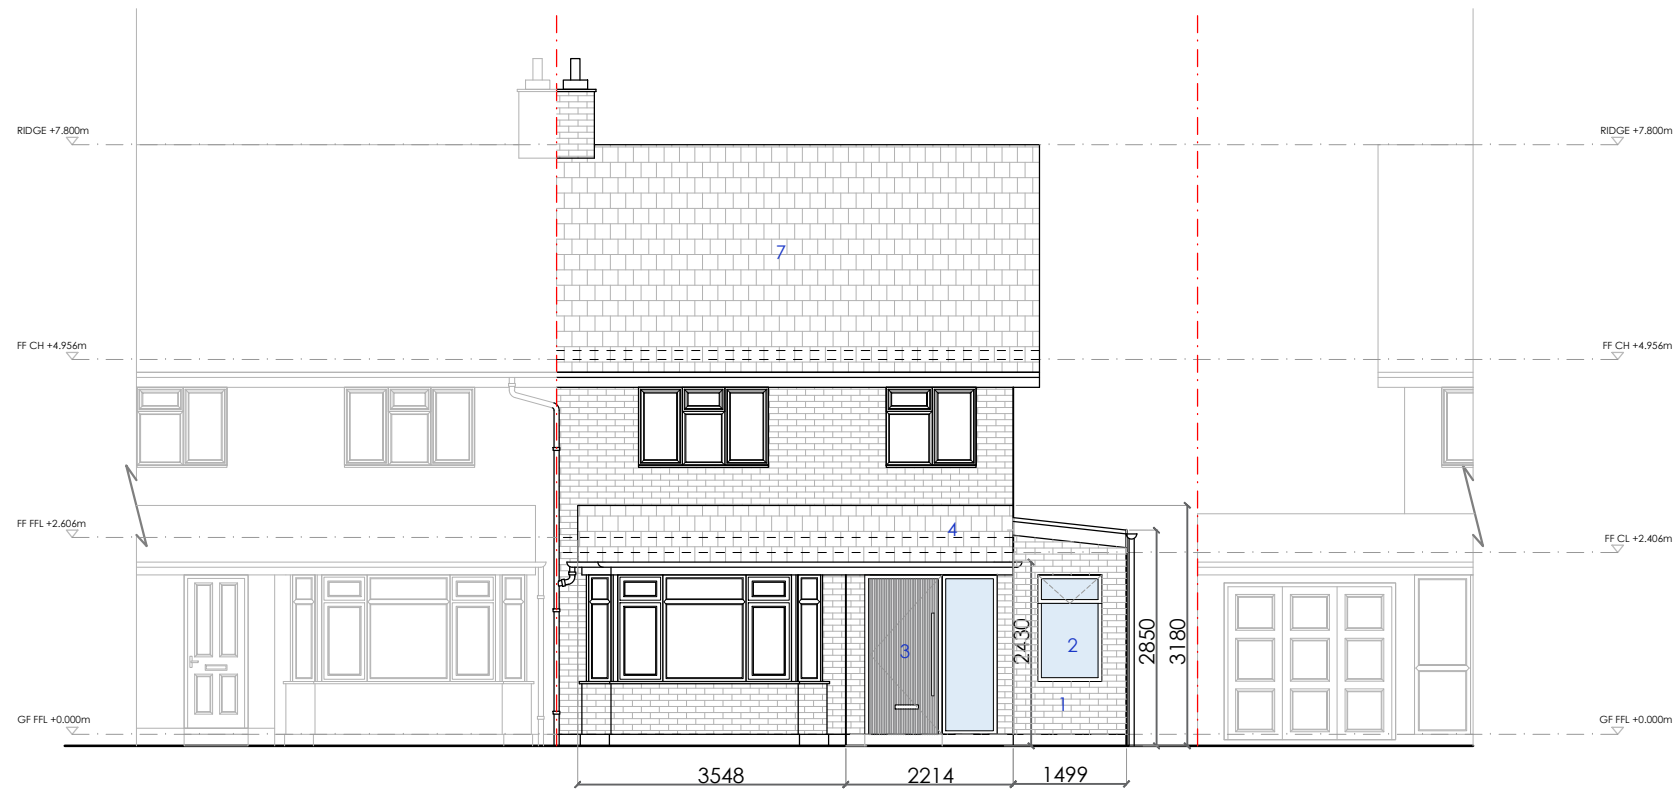

2 Proposed Rear Elevation
Scale 1:100

 

KEYS

Site Boundary

MATERIAL SCHEDULE

- 1 - WALLS - BRICK SLIPS (MATCH EXISTING HOUSE)
- 2 - WINDOWS/SLIDING DOOR - DARK GREY/BLACK UPVC/ALUMIN. WINDOWS
- 3 - DOOR - SOLID/UPVC
- 4 - CANOPY - CONCRETE TILES (MATCH EXISTING)
WHITE UPVC FASCIA
- 5 - FLAT ROOF LIGHT
- 6 - ROOF - EPDUM RUBBER SYSTEM
- 7 - ROOF - CONCRETE TILE



Steel Framed Buildings LTD
Unit 12 Industrial Estate
Steeple Road,
Mayland, Essex
<https://steelframebuildingsltd.co.uk/>
tel : 07961425001
sales@steelframebuildingsltd.co.uk

Project
10 Hill Close, Istead Rise, Gravesend, DA13 9DD

Client
Adam Webber

Status
Stage 03 - PLANNING

Drawing Title
Proposed Front + Rear Elevations

Date	Revision
July 2025	

Paper	Scale
A3	1:100

Project No.	Drawing No.
0113	P-500

Do not scale for construction purposes. Contractors shall work to figured dimensions only, verify all dimensions on clarify all discrepancies with the architect prior to construction. Drawings to be read with all relevant specifications and schedules. Copyright reserved.