




Front Elevation


Scale 1:100

 

Side Elevation

Rear Elevation



Side Elevation

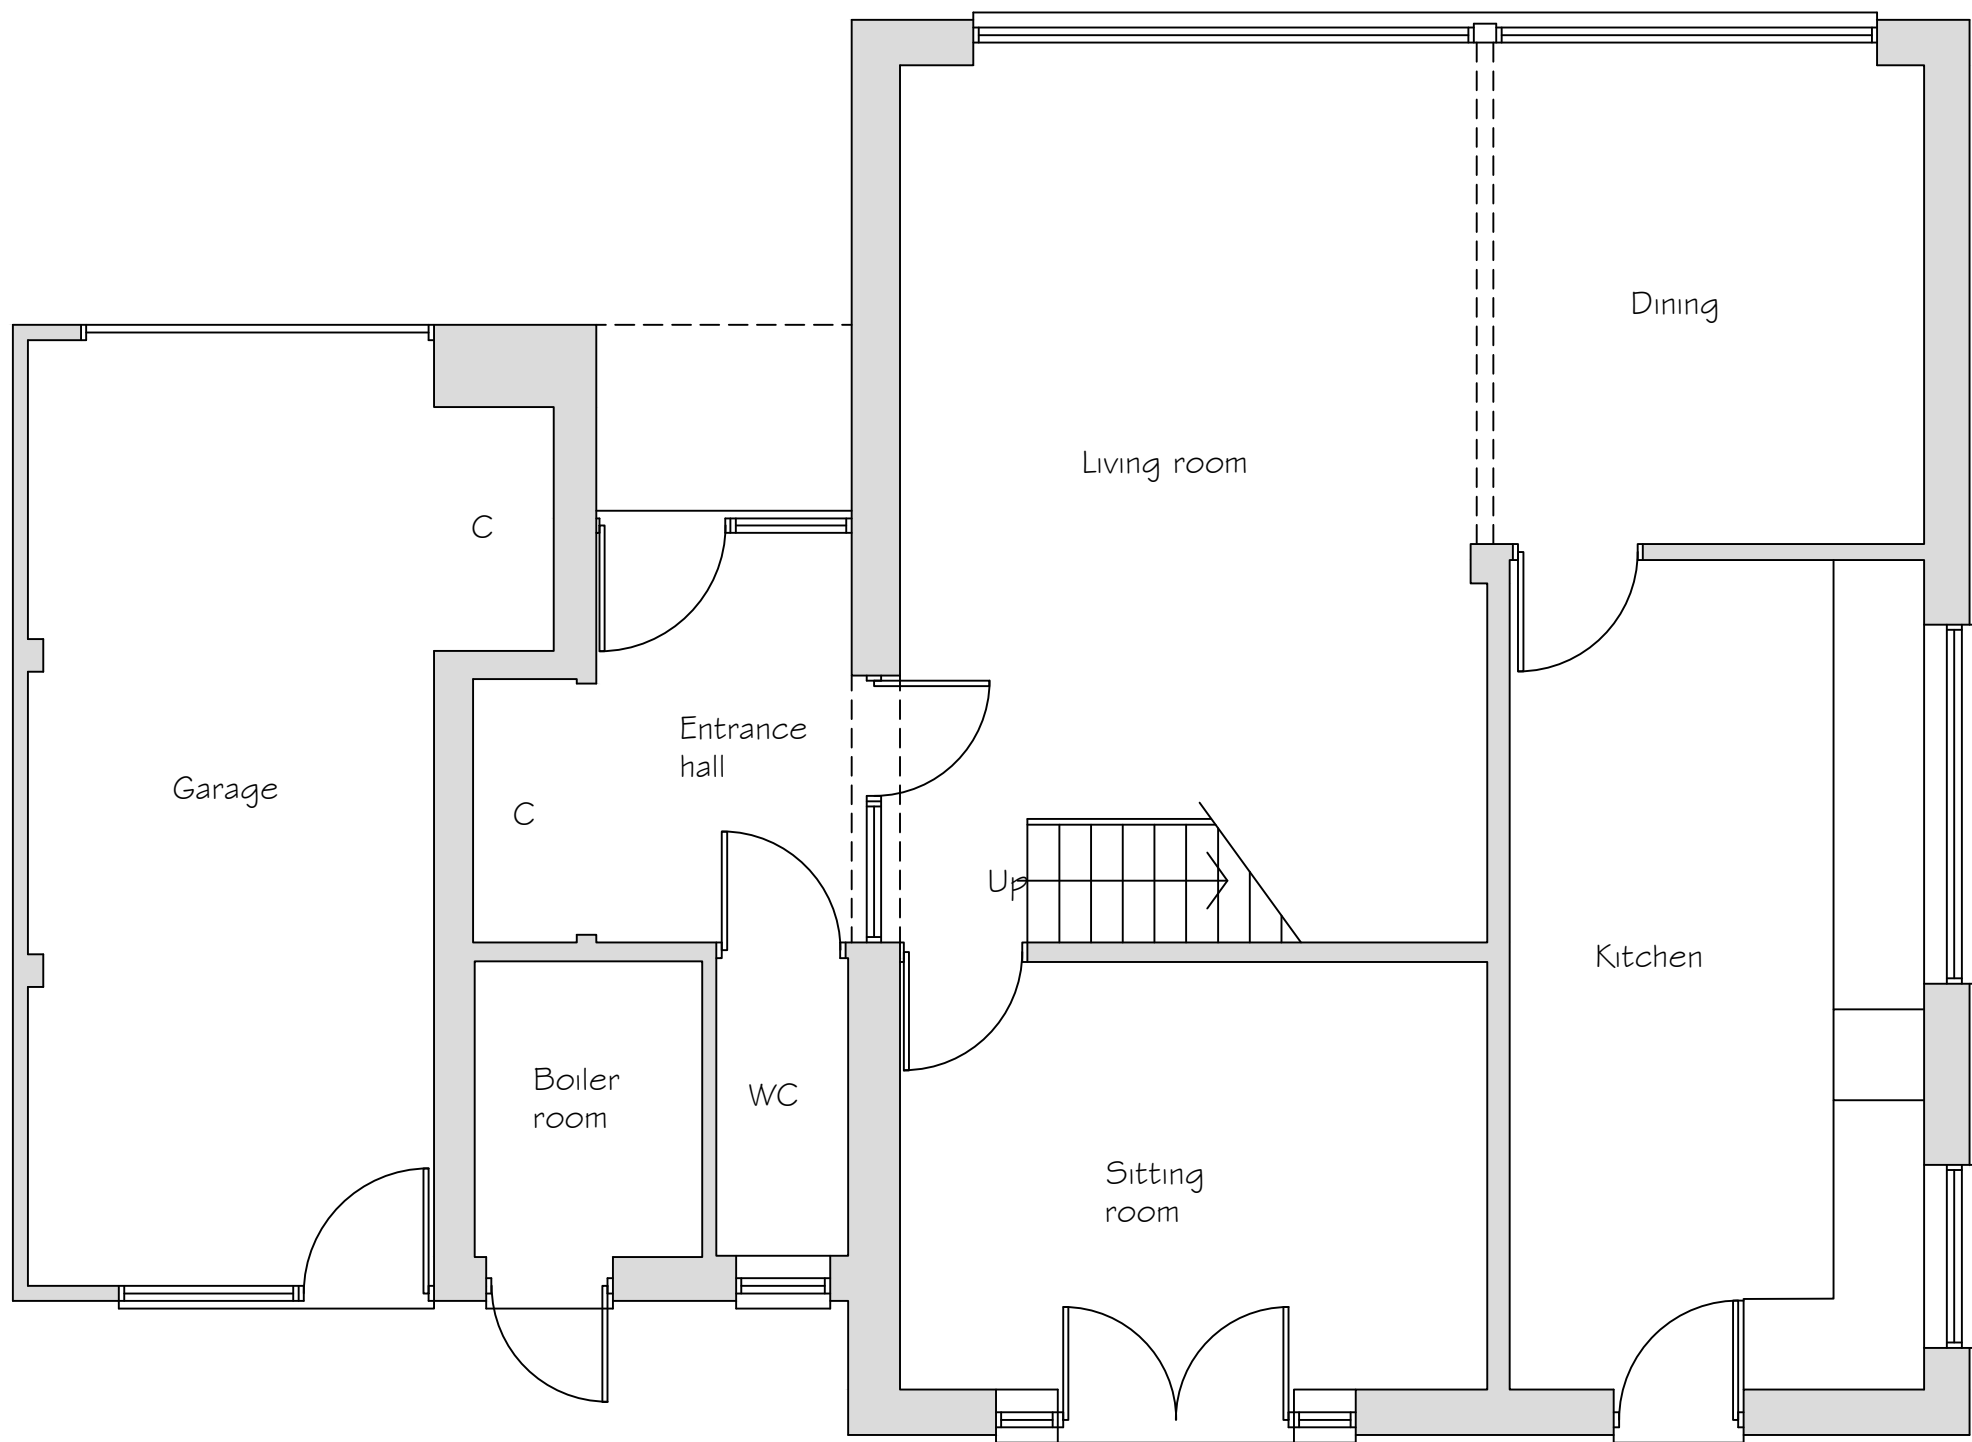

Inv 71.5

Ground Floor Plan

Scale 1:50

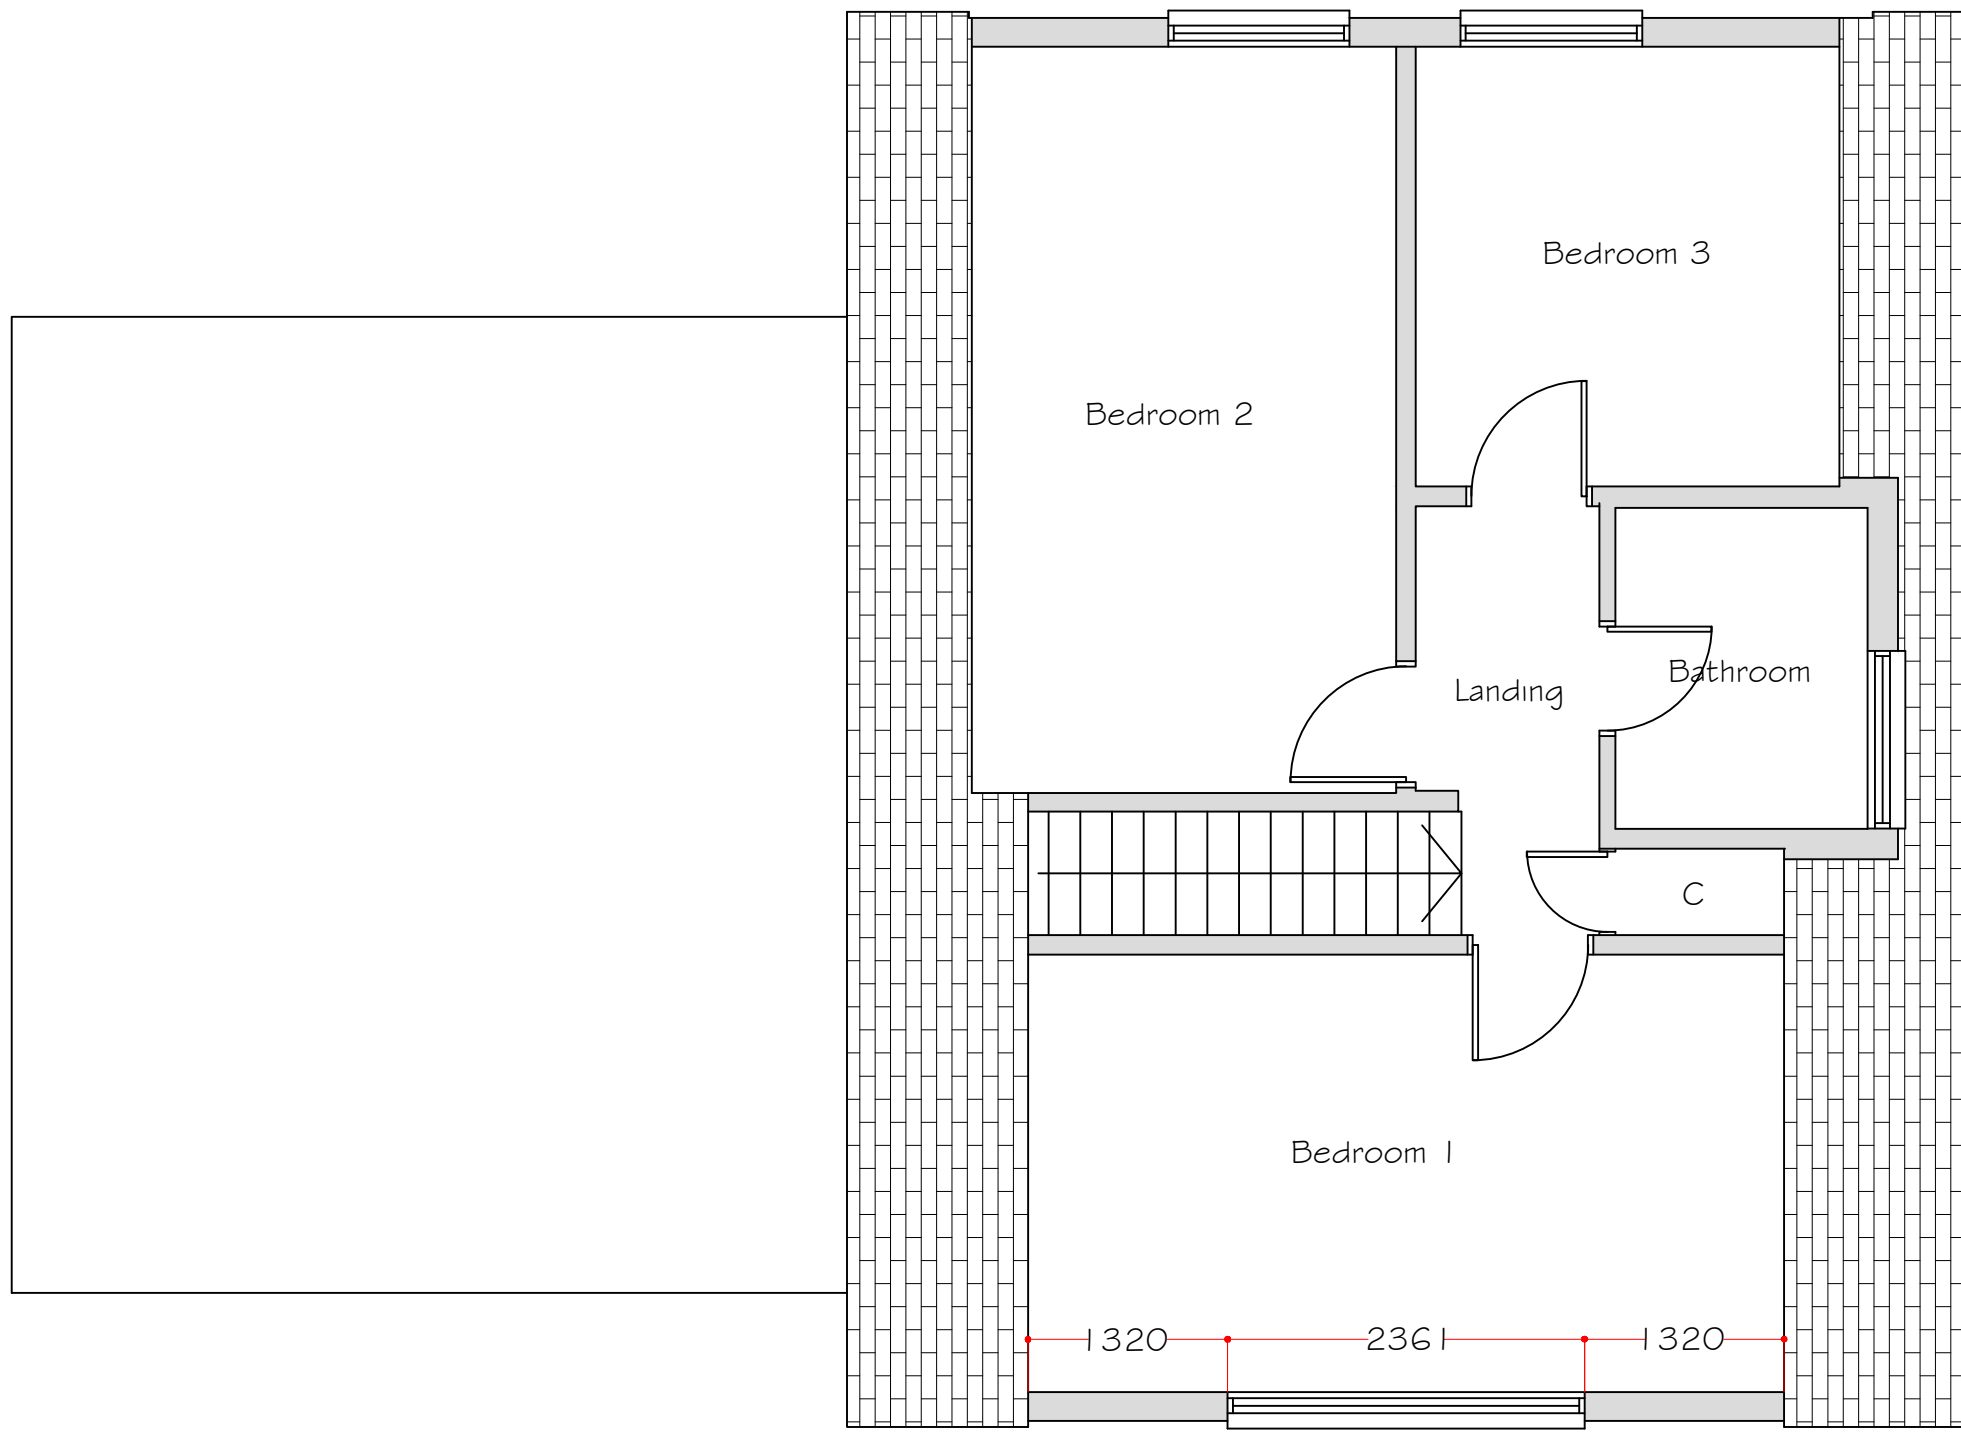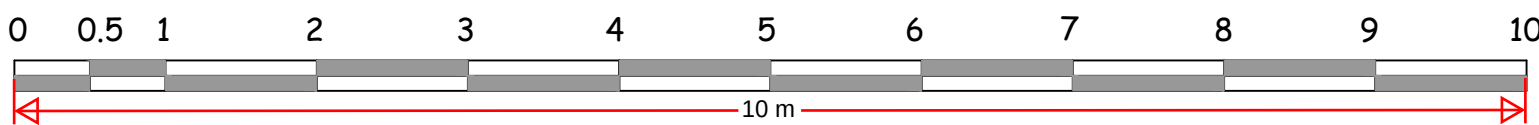

First Floor Plan

Scale 1:50

Rev A-Scale amended. 30 July 2025

|   |                                    |          |
|---|------------------------------------|----------|
| <b>Synergy</b><br>Planning & Property Consultants Ltd<br>The Office<br>The Larches<br>Rochester<br>Kent ME3 7NQW |                                    |          |
| Client   | Mr & Mrs T Jandoo                  |          |
| Address   | Orchard House Thong Lane Gravesend |          |
| Drawing title   | Existing survey drawing            |          |
| Scale   | 1:50/1:100/1:200                   |          |
| Date   | April 2025                         | Drawn by |
| Drawing No   | 25/468/01                          | A        |