


KEYS

- Existing buildings
- Site Boundary

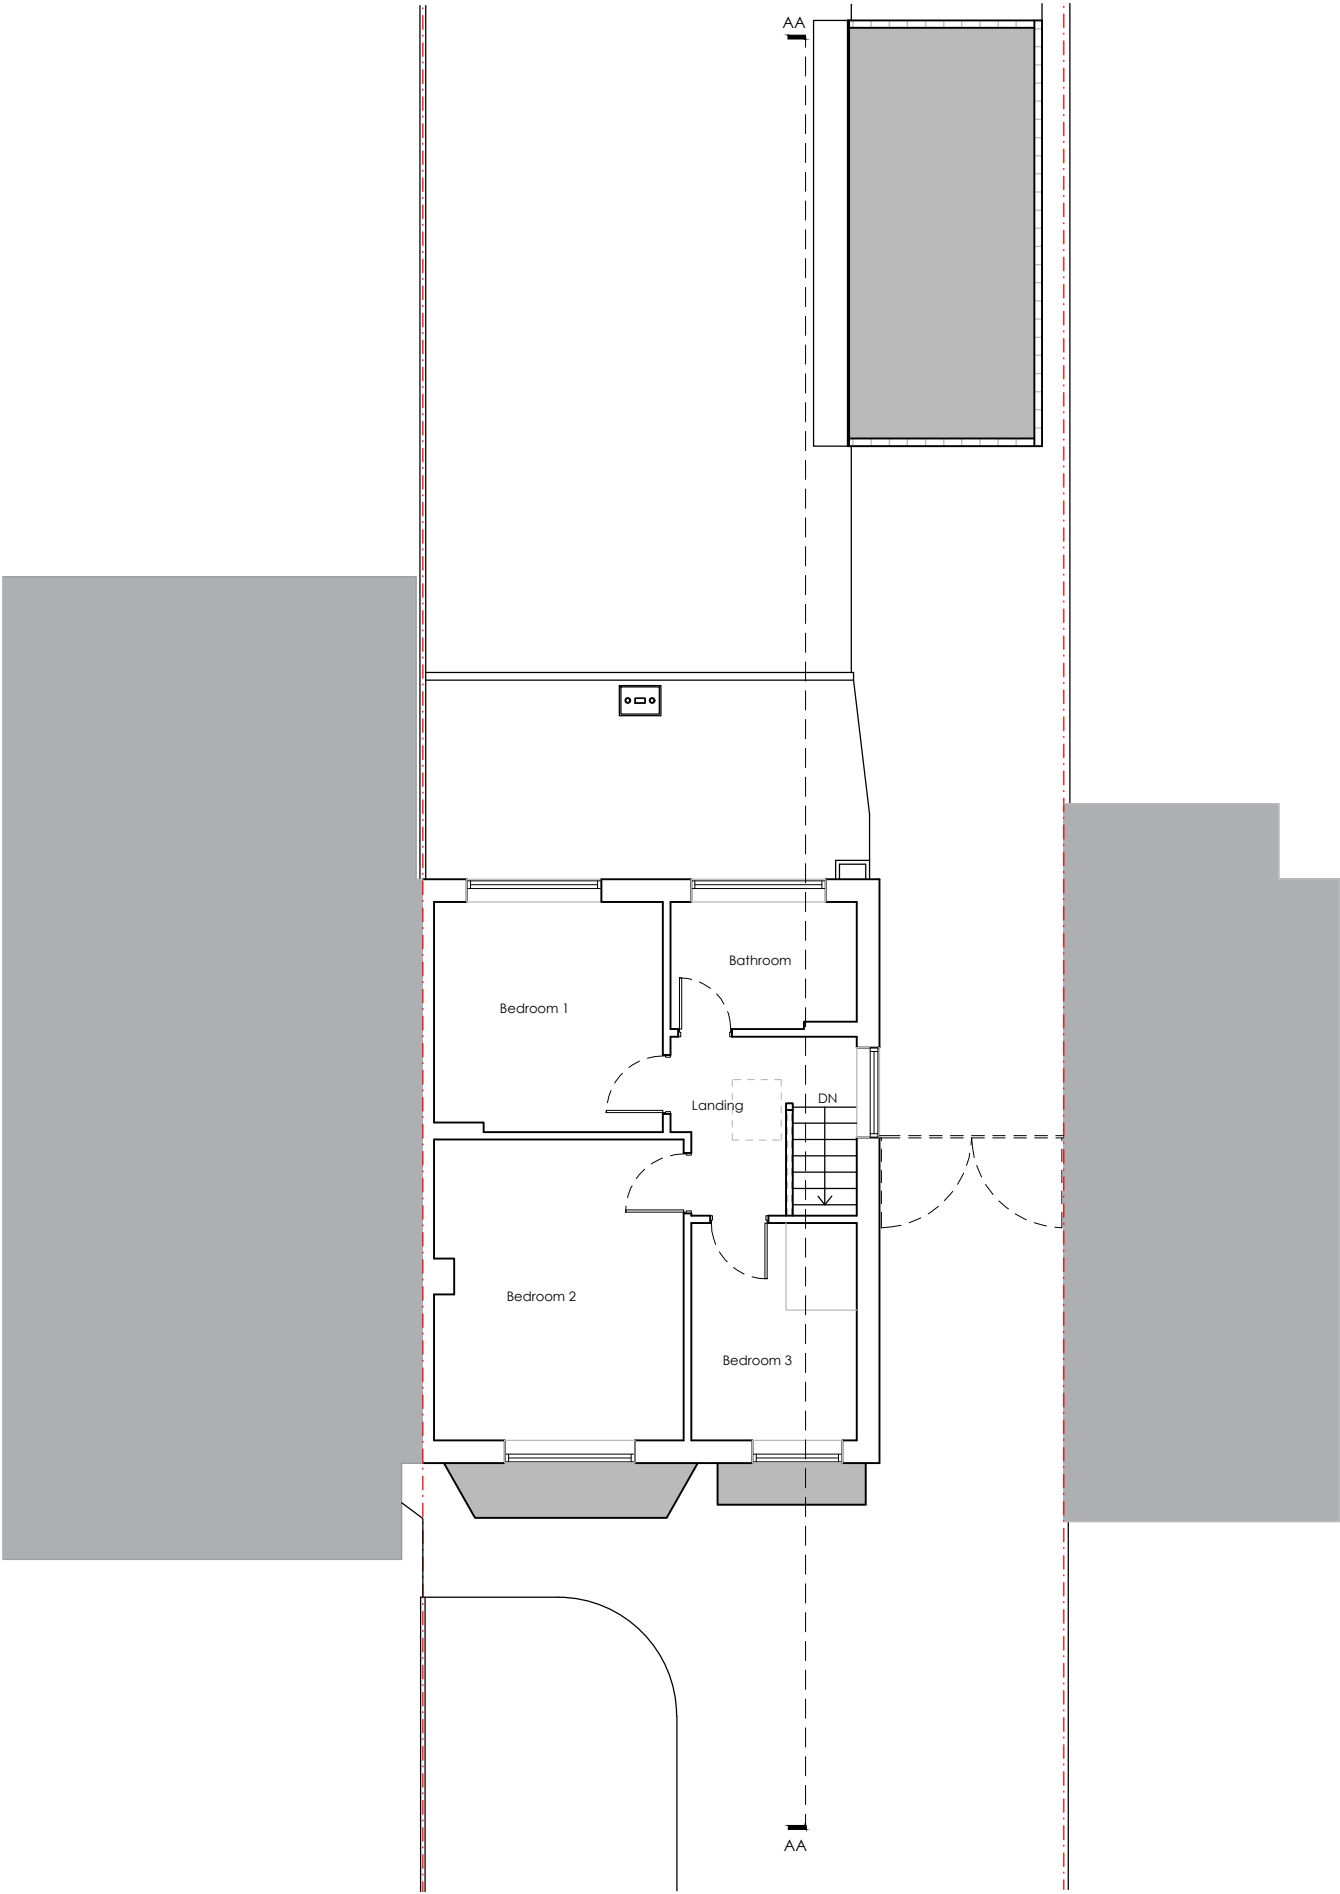

Steel Framed Buildings LTD
Unit 12 Industrial Estate
Steeple Road,
Mayland, Essex
<https://steelframebuildingsltd.co.uk/>
tel : 07961425001
sales@steelframebuildingsltd.co.uk

Project
10 Hill Close, Istead Rise, Gravesend, DA13 9DD

Client
Adam Webber

Status
Stage 03 - PLANNING

Drawing Title
Existing First Floor Plan

Date
July 2025

Revision

Paper
A3

Scale
1:100

Project No.
0113

Drawing No.
EX-300

1 Existing First Floor Plan
Scale 1:100

Do not scale for construction purposes. Contractors shall work to figured dimensions only, verify all dimensions on clarity all discrepancies with the architect prior to construction. Drawings to be read with all relevant specifications and schedules. Copyright reserved.