



Scale Bars

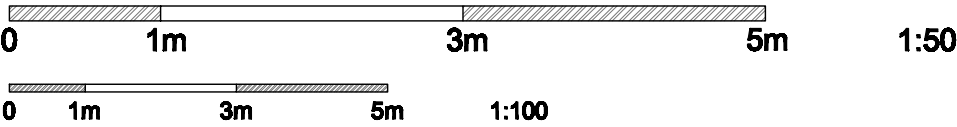

NOTES;

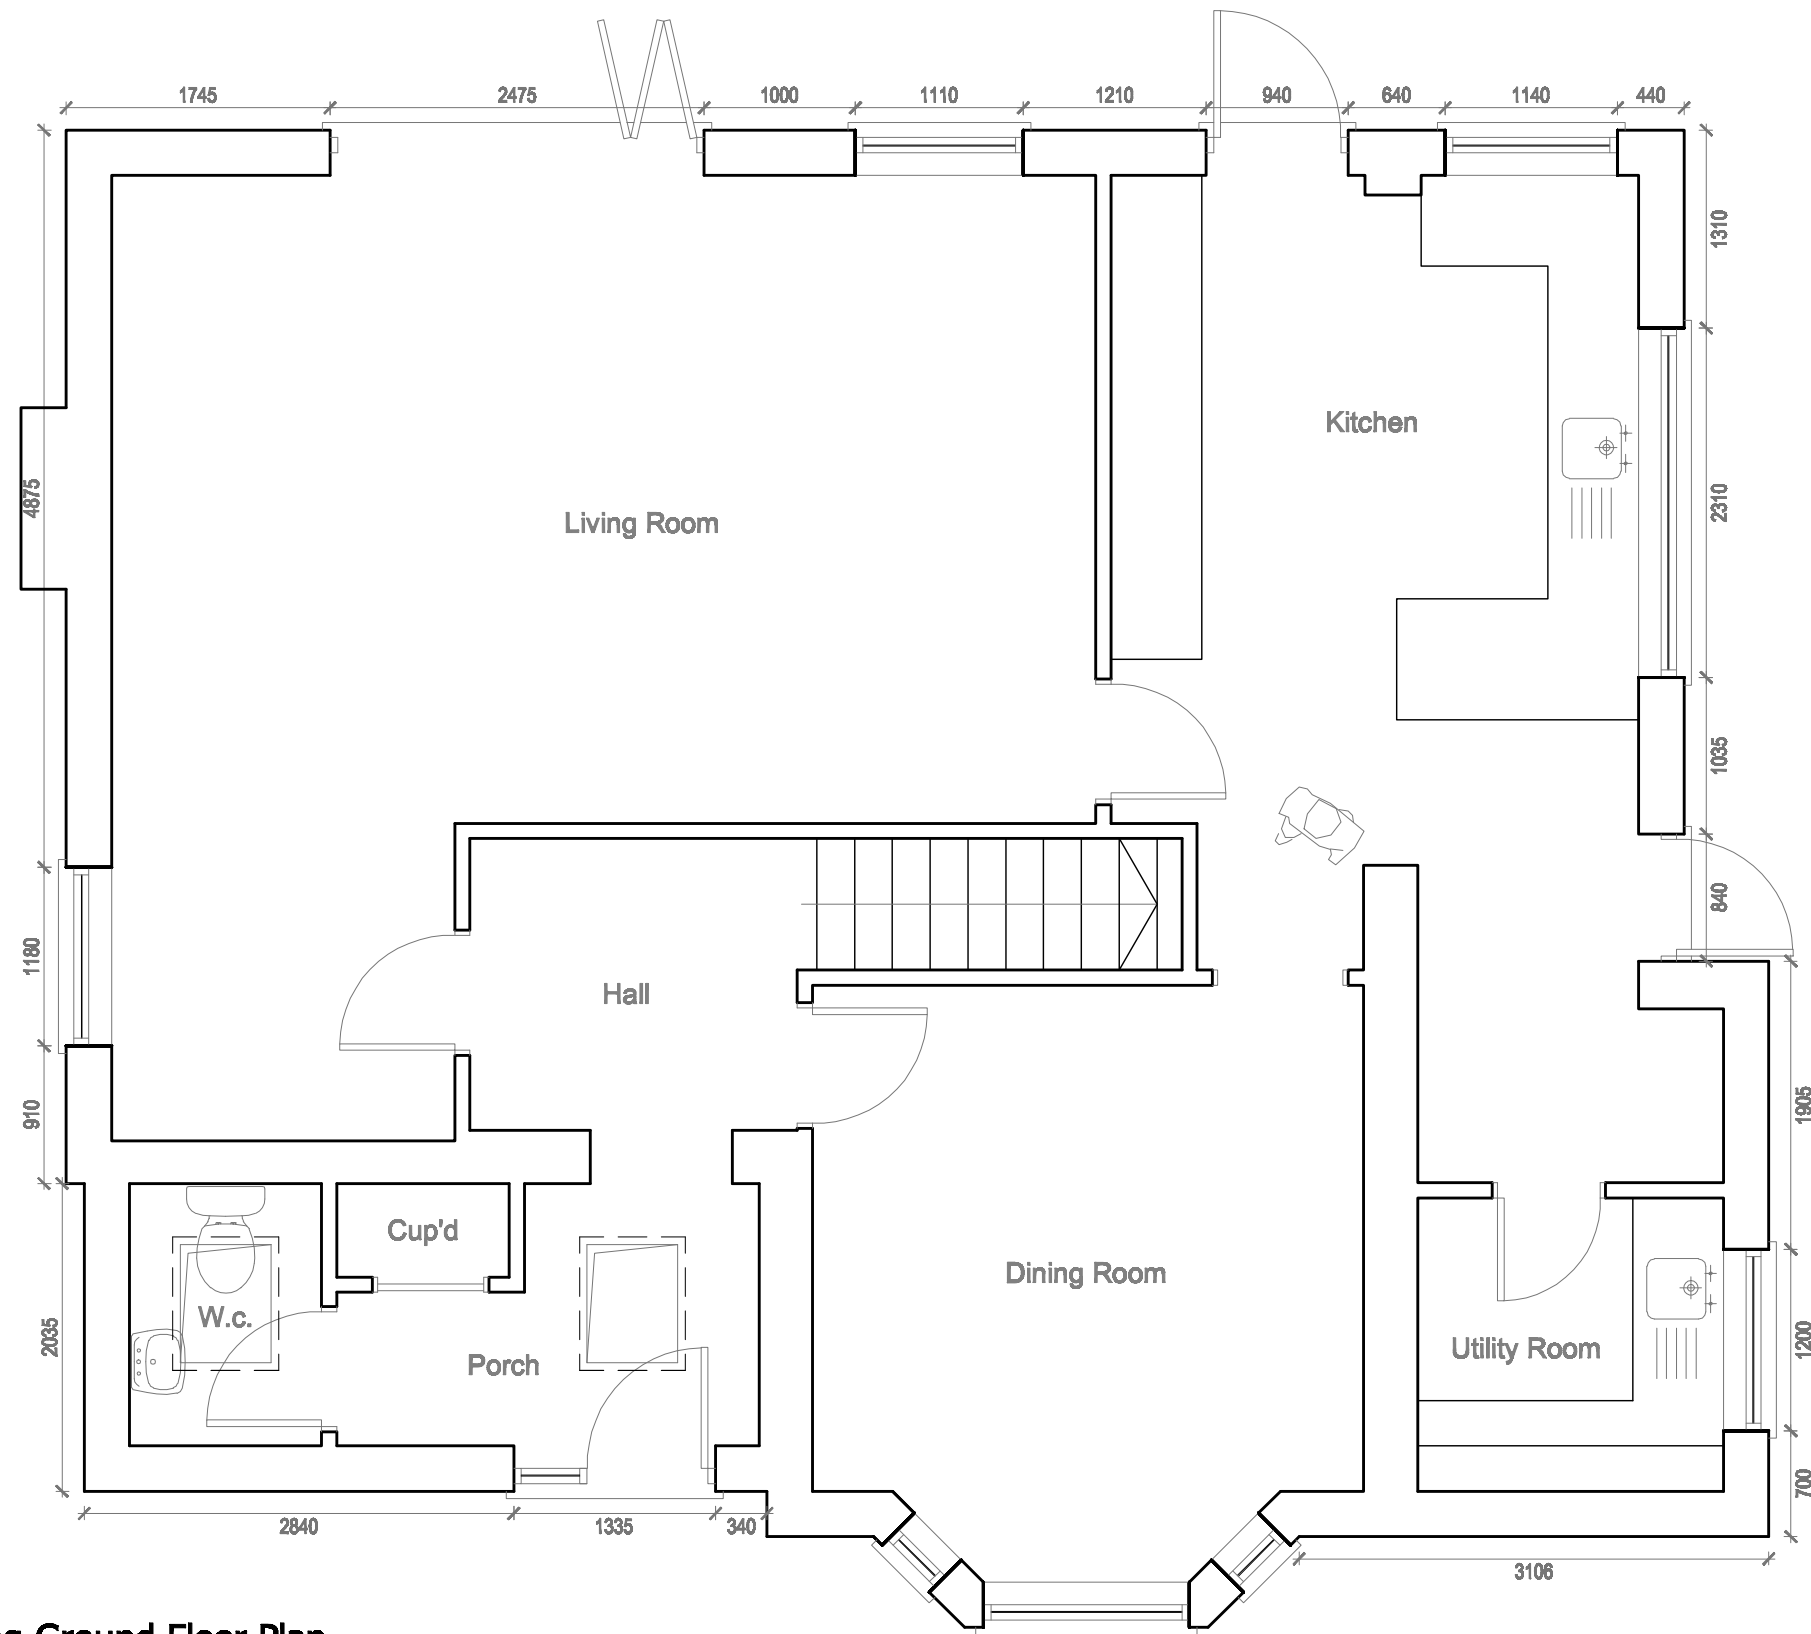

1 Existing Ground Floor Plan
Scale: 1:50



Director - m: 07824 697334 / Info - m: 07802 678512

e: lmarchitects.info@gmail.com

e: lmarchitects.director@gmail.com

e: lmarchitects.communications@gmail.com

SIDE EXTENSION – Planning Ap.

Proposed single storey rear extension and internal alterations to existing house.

Elmscroft,
Steeles Lane, Kent,
DA13 0QD Project N° 1560
Drawing Title

Existing
GROUND FLOOR PLAN

Date 28.02.22
Scale 1:50 @ A3
Drawing n° 01

Revision	
- - - / - - / - -	- - - / - - / - -
- - - / - - / - -	- - - / - - / - -
- - - / - - / - -	- - - / - - / - -

Client	Designer
Mr Heatley	LJ Montgomerie

Notes

Check that this drawing is the latest revision.
Do not use any of the information on this drawing without checking all dimensions on site.
Do not use any areas indicated for either valuation, purchase, sale, or any other form of legally binding contract.
Do not reproduce any part of this drawing without prior written consent.
Do not scale from this drawing.