
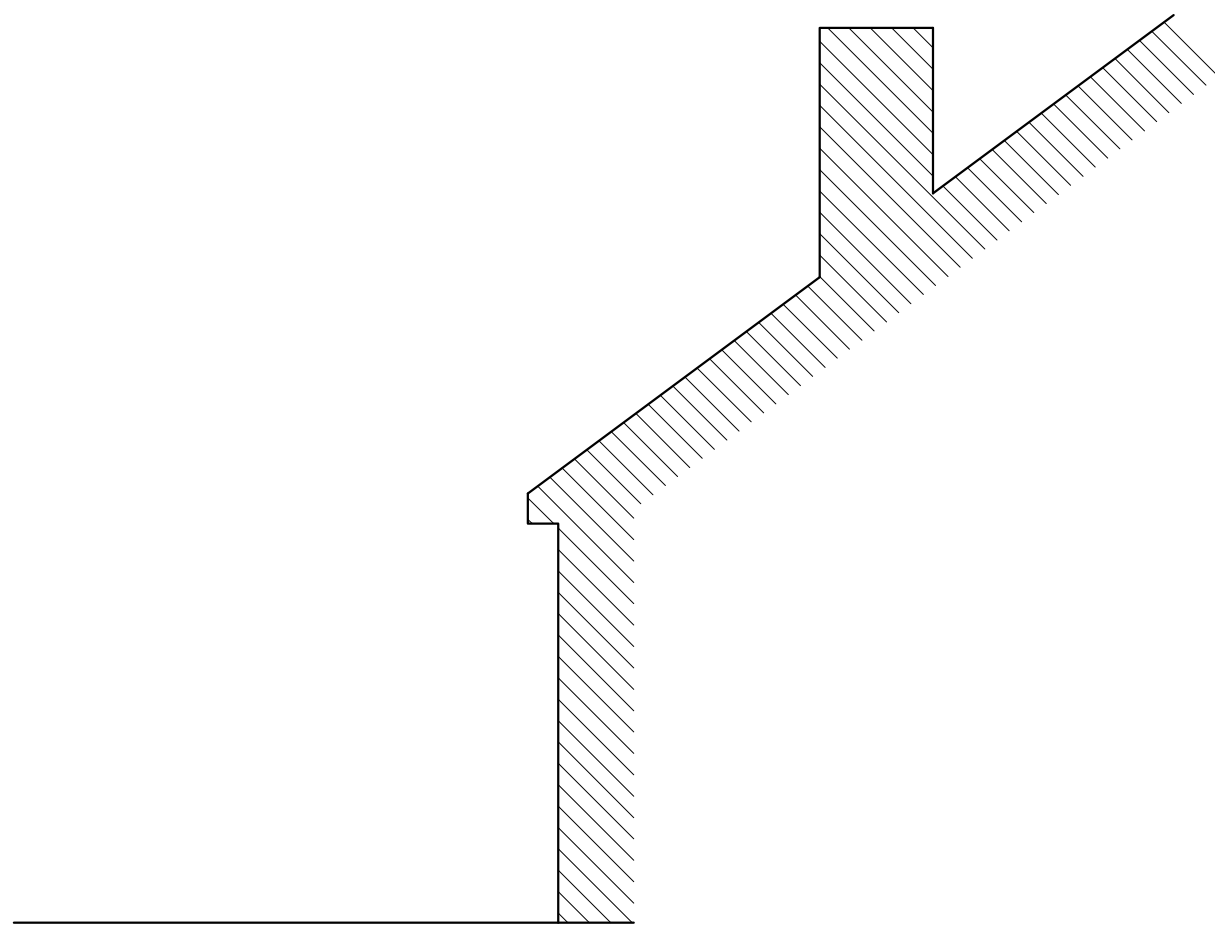
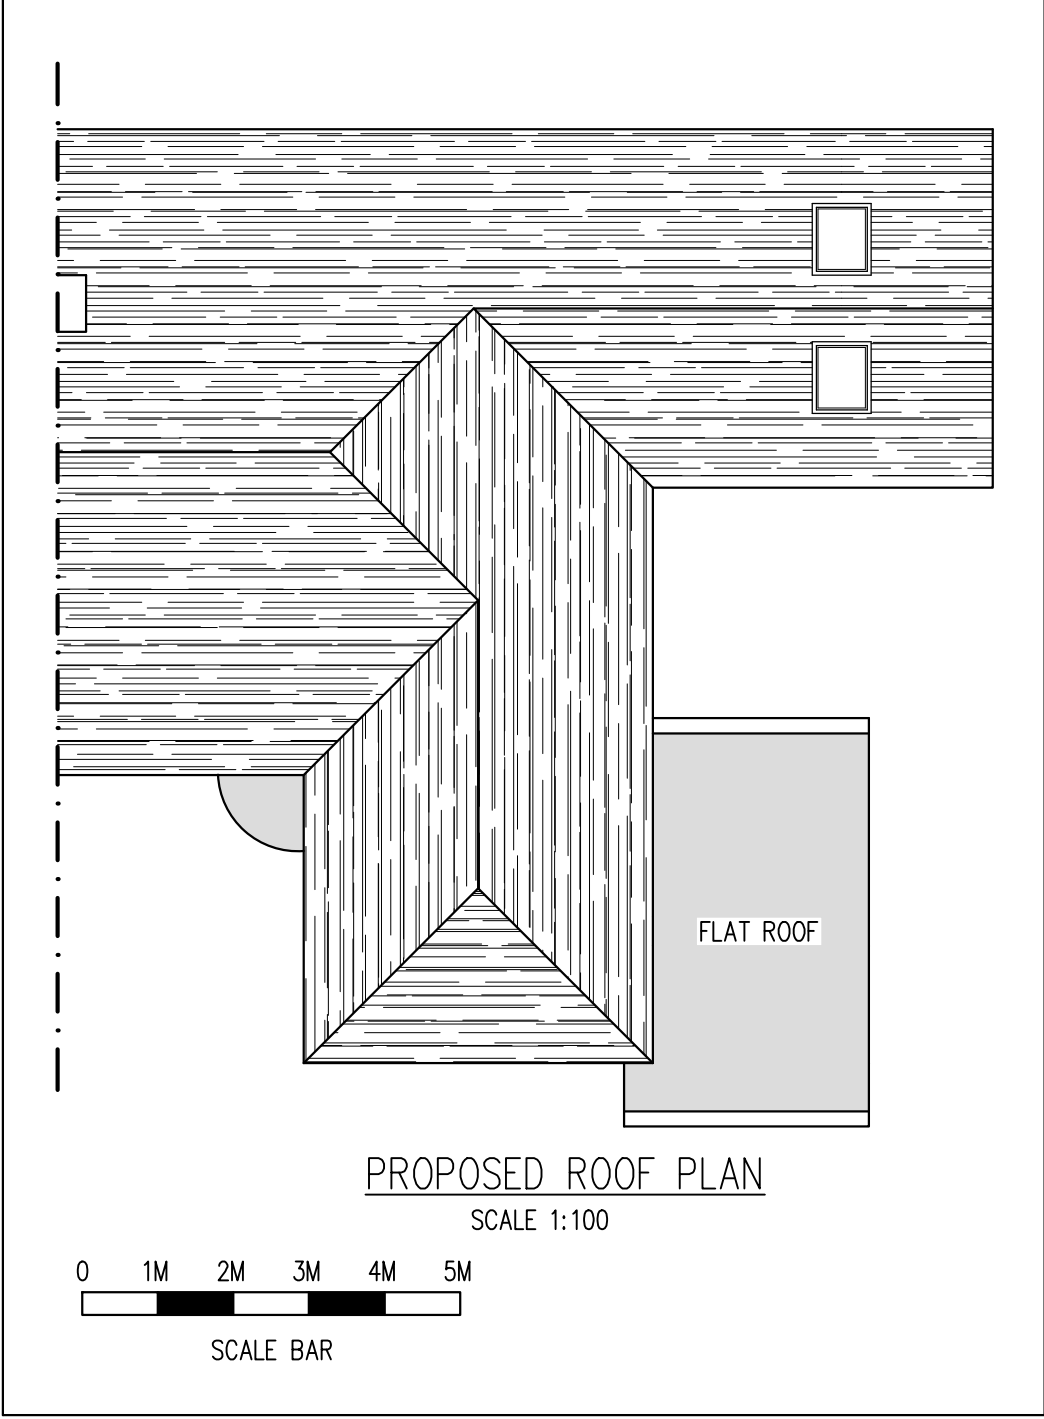


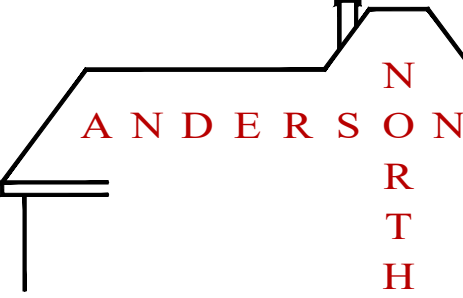

Rev	Date	By	Child	Revisions											
Client MRS JEAN GARROD															
Job Title DEMOLITION OF EXISTING REAR CONSERVATORY & SIDE LEAN-TO & NEW SINGLE STOREY SIDE EXTENSION AT 12 ORCHARD DRIVE MEOPHAM GRAVESEND KENT DA13 0LW															
ARCHITECTURAL CONSULTANTS  ANDERSON NORTH LIMITED Glen Lodge Priory Close, East Farleigh Kent ME15 0EY Tel: 01732 522 455 Mob: 07957 627 440															
Scale AS SHOWN @ A1				Date 02/05/23											
Drawing Title PROPOSED FLOOR PLAN AND ELEVATIONS															
Drawing No. 12—ORCHARD—DRIVE—02														Rev. A	